
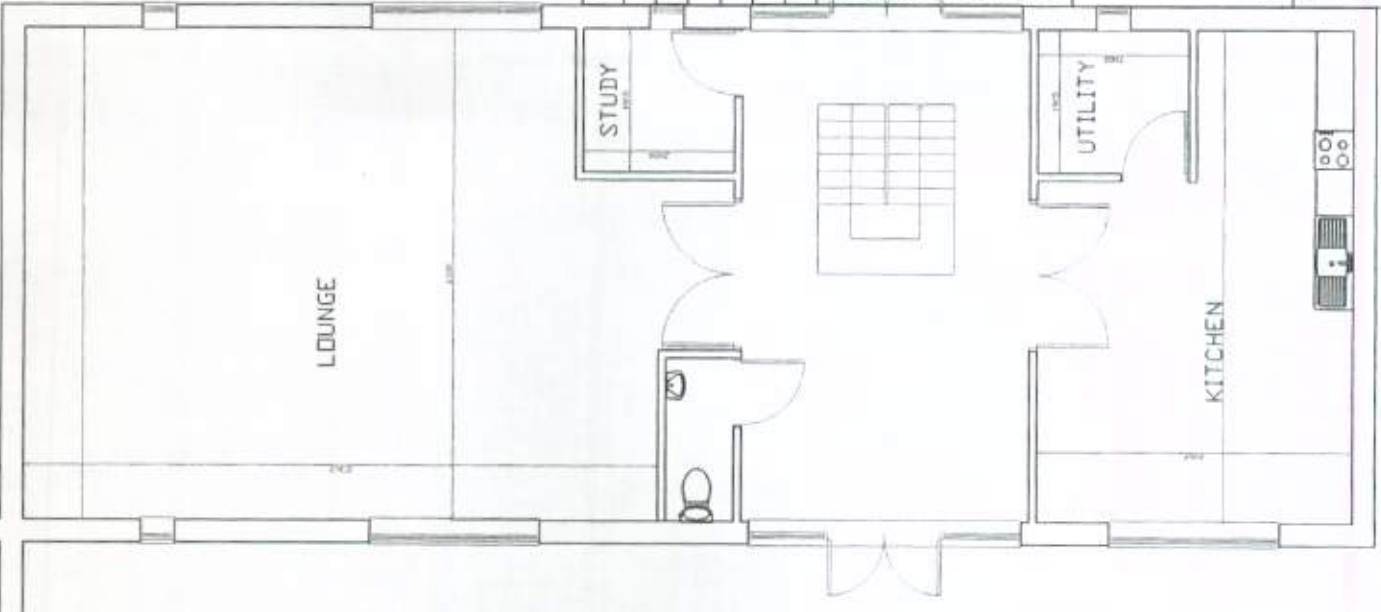


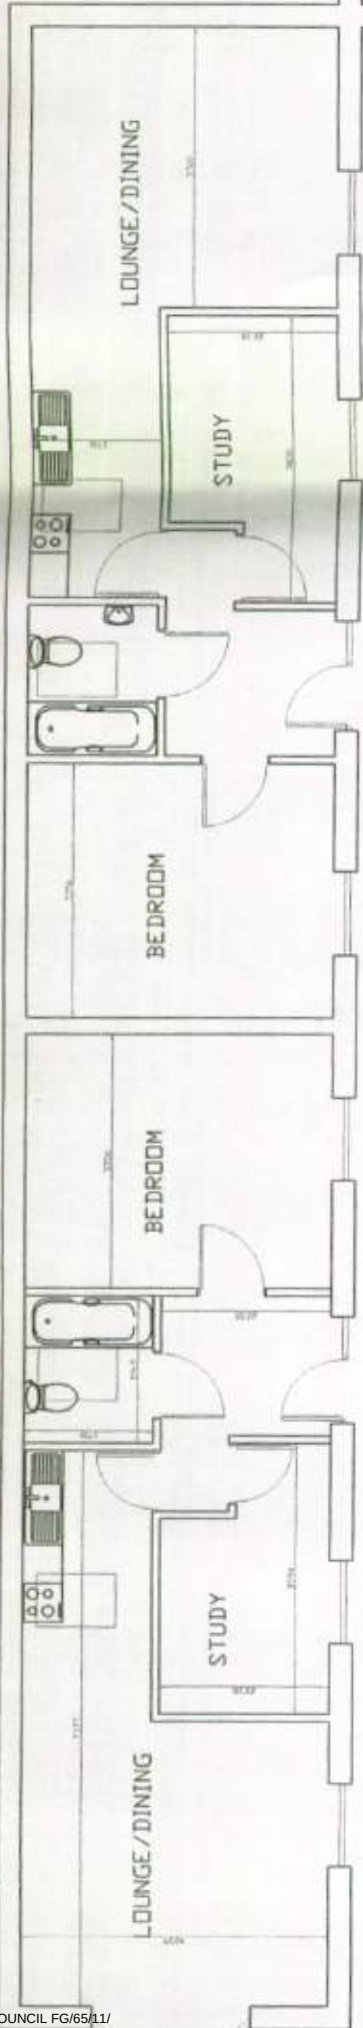

REVISIONS

Notes

1. These are computerised drawings for the purposes of obtaining planning & building regulations approvals & are based on certain verbal measurements.
2. Dimensions shown must not be relied upon and must be checked on site and verified prior to commencement of work.
3. Where applicable this drawing is to be read in conjunction with other consultants' drawings & calculations.
4. Do not scale from these drawings, except for planning purposes.
5. Any Work undertaken prior to Planning and Building Regulations Approval is done so entirely at the Client/Contractors own risk.

© 2007 T. Murray

TIM MURRAY MBEng
BUILDING CONSULTANT

8 Shaw Close
Middleton - on - Sea
West Sussex, PO22 7TQ
Tel: 01243 586273



PROJECT DETAIL
THE OLD BARN, FERRINGHAM LANE,
FERRING, WEST SUSSEX, BN125LL

CHANGE OF USE	
FOR: BOLRUSH DEVELOPMENTS	
DRAWING	SCALE
PROPOSED GROUND FLOOR	1/100
DATE: MAY 2011	
DRAWN T Murray	
DRAWING: 11/18/1	REVISION