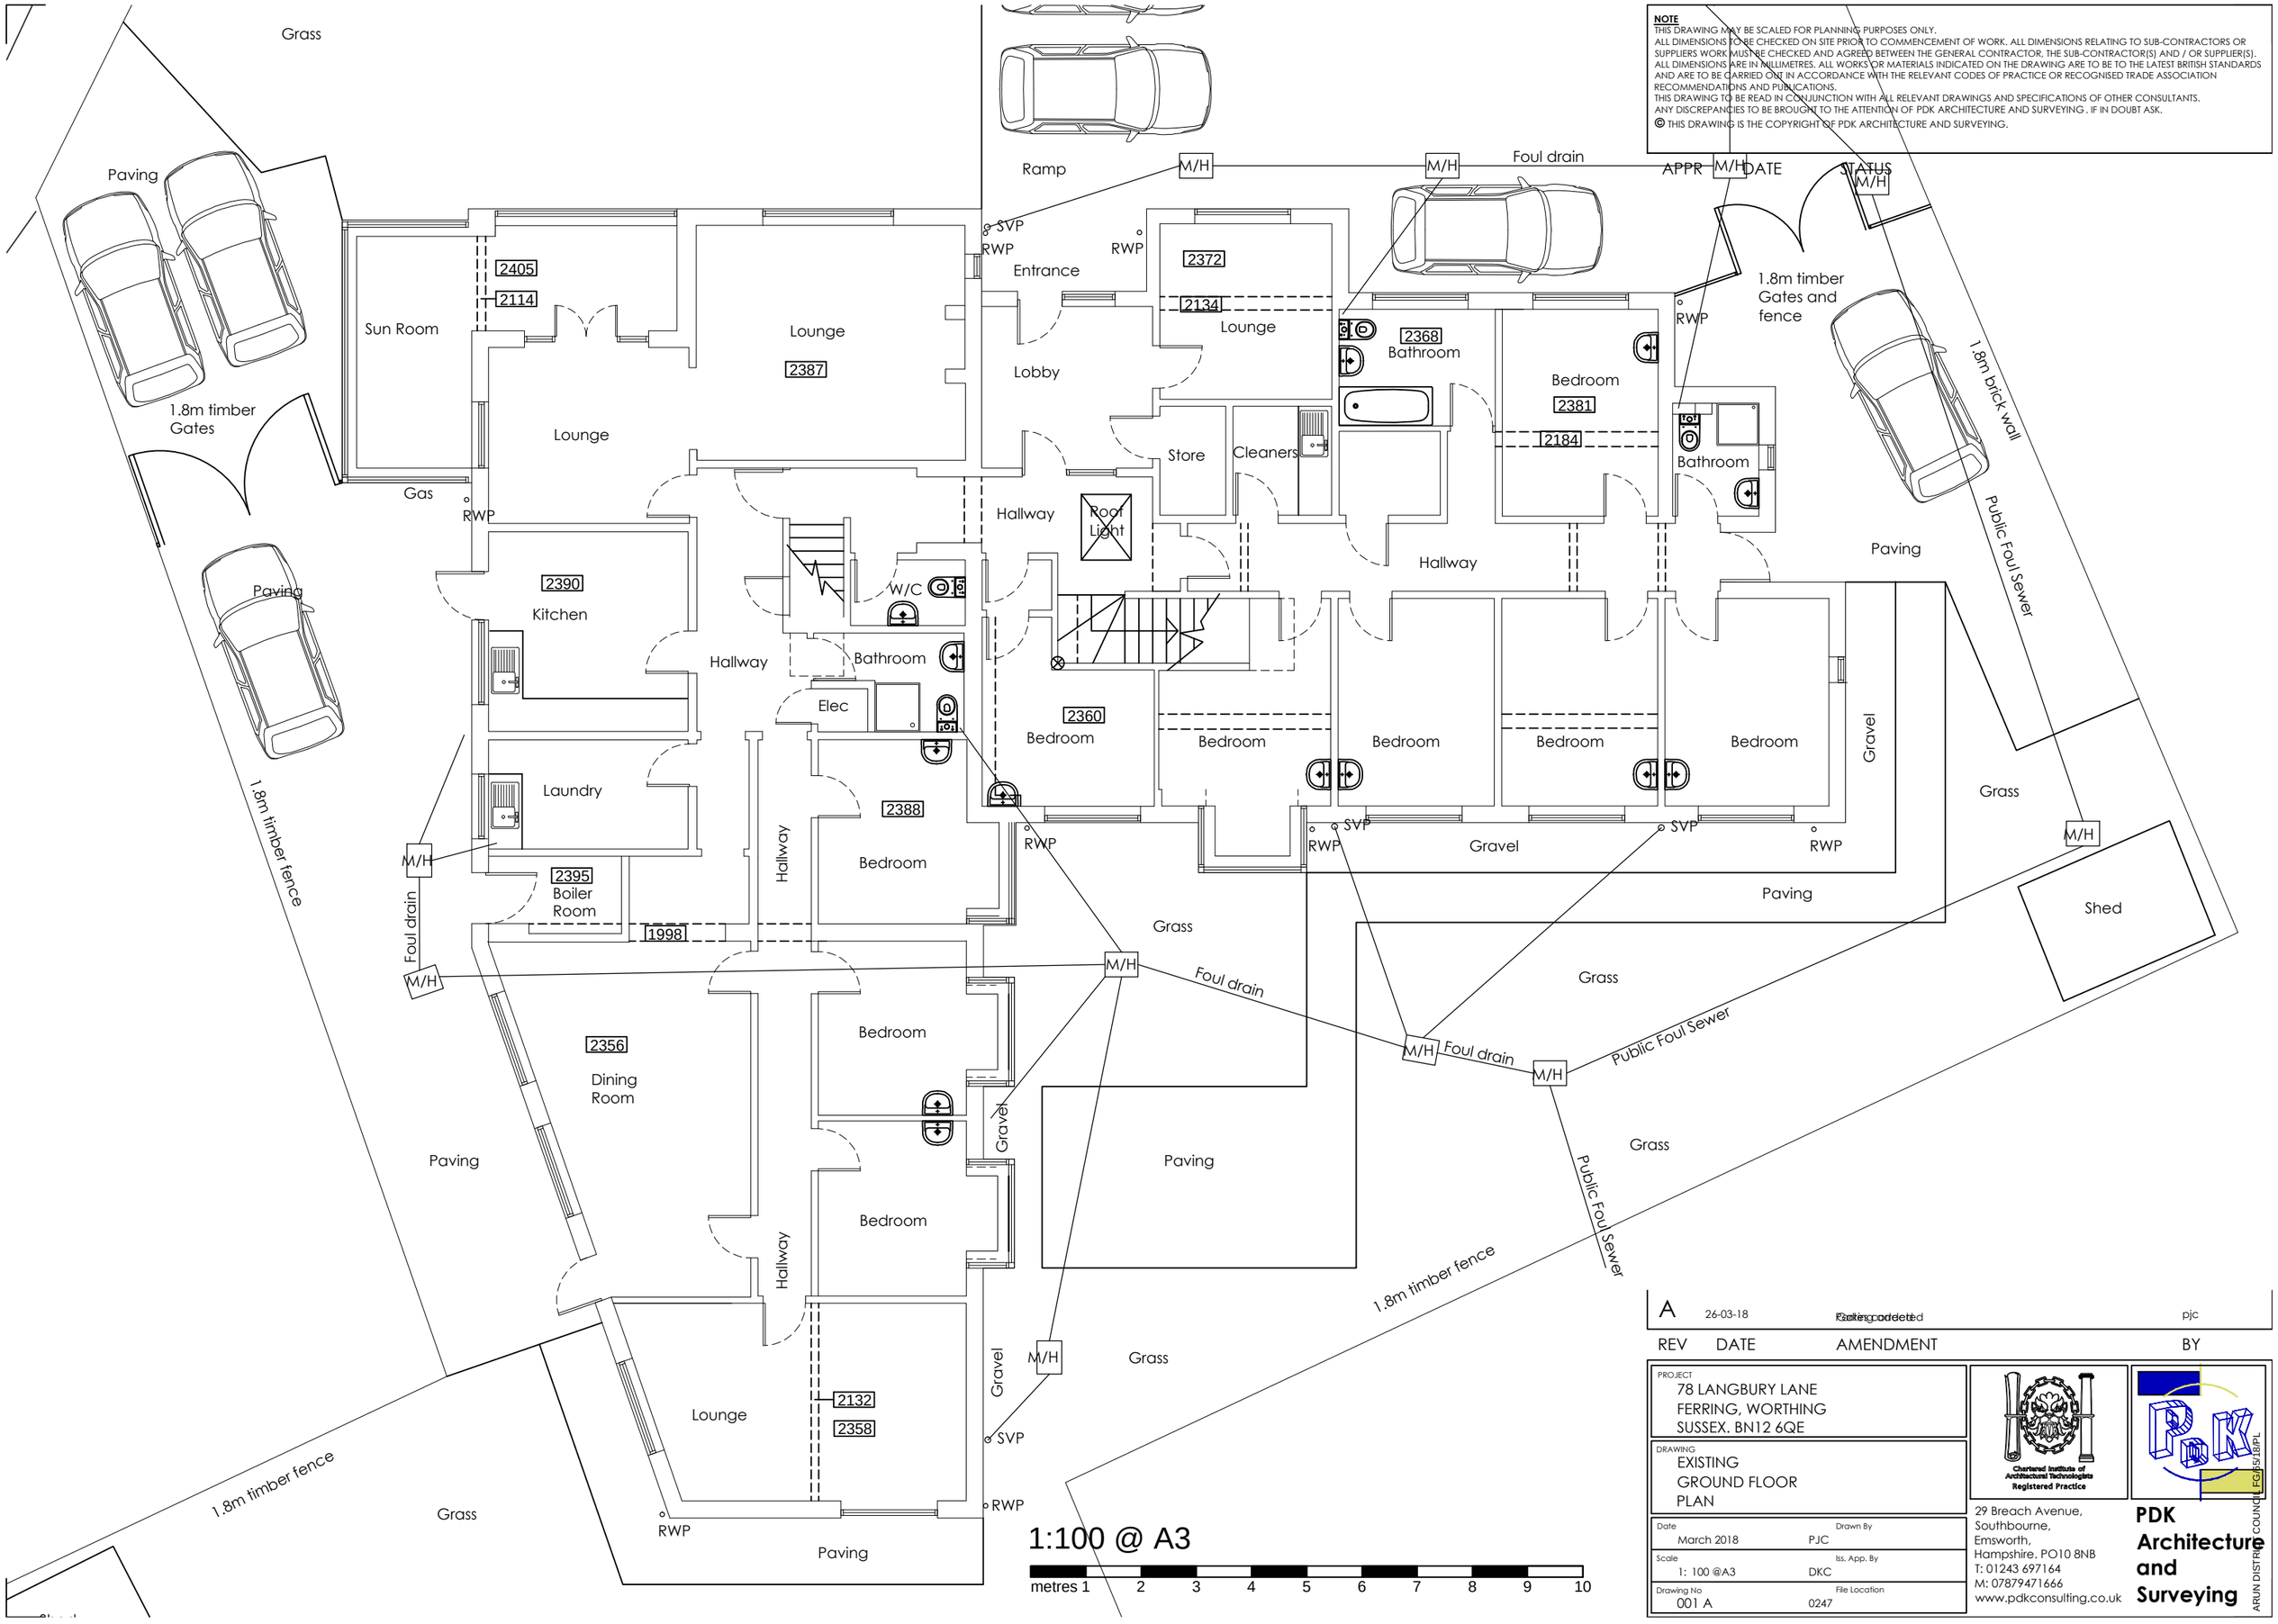
Grass
Paving
1.8m timber Gates
Sun Room
2405
2114
Lounge
2387
Lounge
Gas
RWP
2390
Kitchen
Paving
1.8m timber fence
Laundry
M/H
Foul drain
2395
Boiler Room
1998
Hallway
Hallway
W/C
Bathroom
Elec
2388
Bedroom
Ramp
M/H
SVP
RWP
Entrance
Lobby
Hallway
Roof Light
2360
Bedroom
RWP
Foul drain
M/H
Grass
2356
Dining Room
Bedroom
Bedroom
Hallway
Gravel
Paving
Lounge
2132
2358
SVP
RWP
Paving
1.8m timber fence
Grass
Shed
RWP
2372
2134
Lounge
Store
Cleaners
Bedroom
Bedroom
Bedroom
Bedroom
Bedroom
Hallway
Gravel
Paving
Grass
Foul drain
M/H
Public Foul Sewer
1.8m timber fence
Public Foul Sewer
1.8m brick wall
1.8m timber Gates and fence
2368
Bathroom
2381
2184
Bathroom
RWP
SVP
RWP
SVP
RWP
M/H
M/H
M/H