

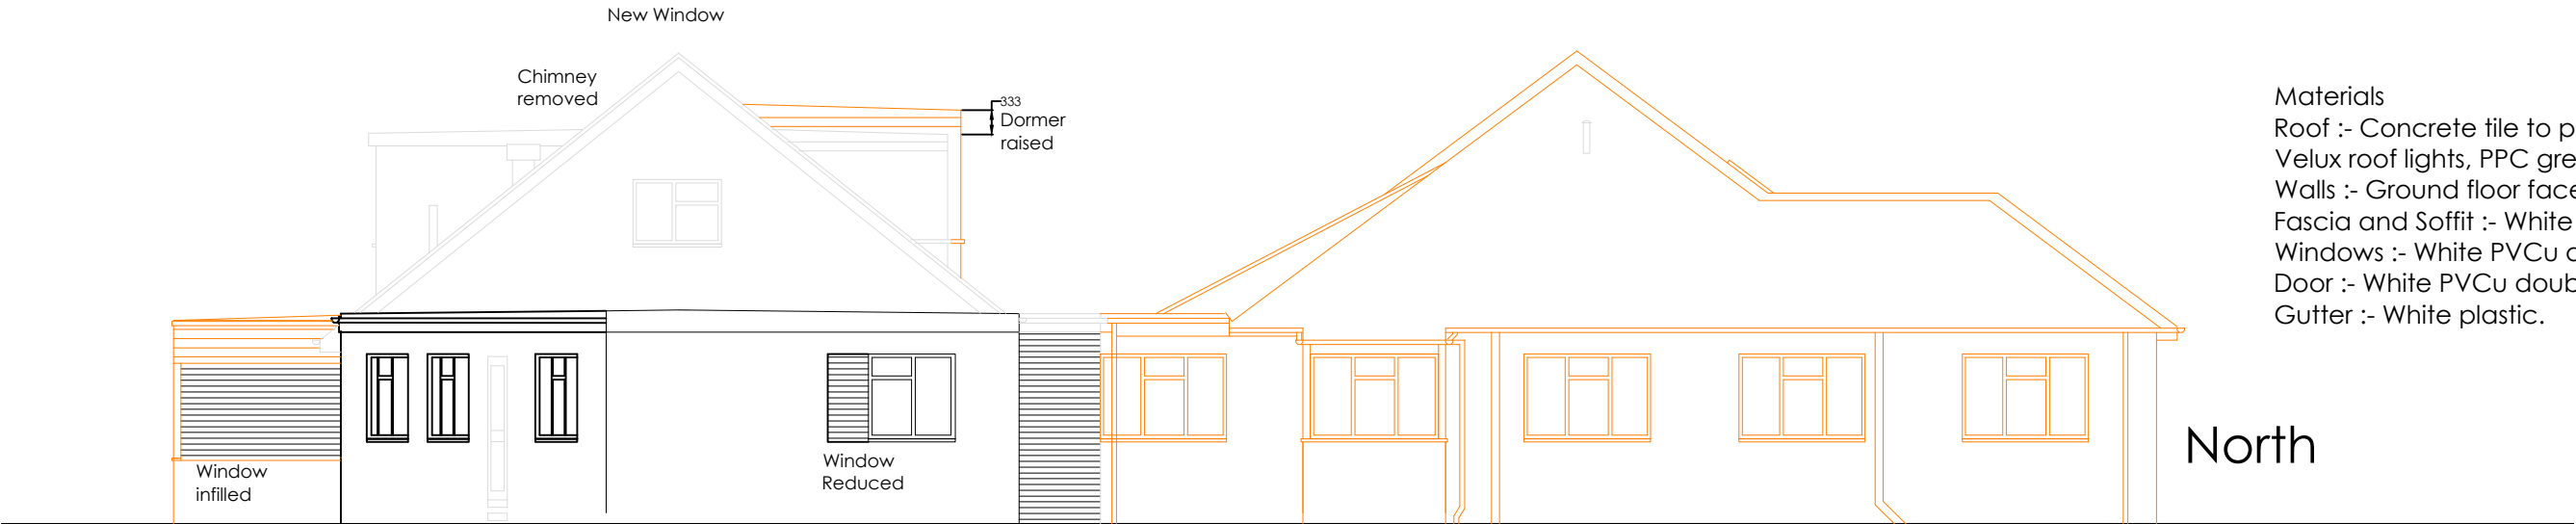
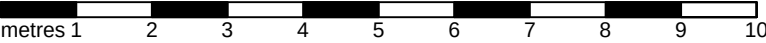


APPR DATE STATUS

1:100 @ A3

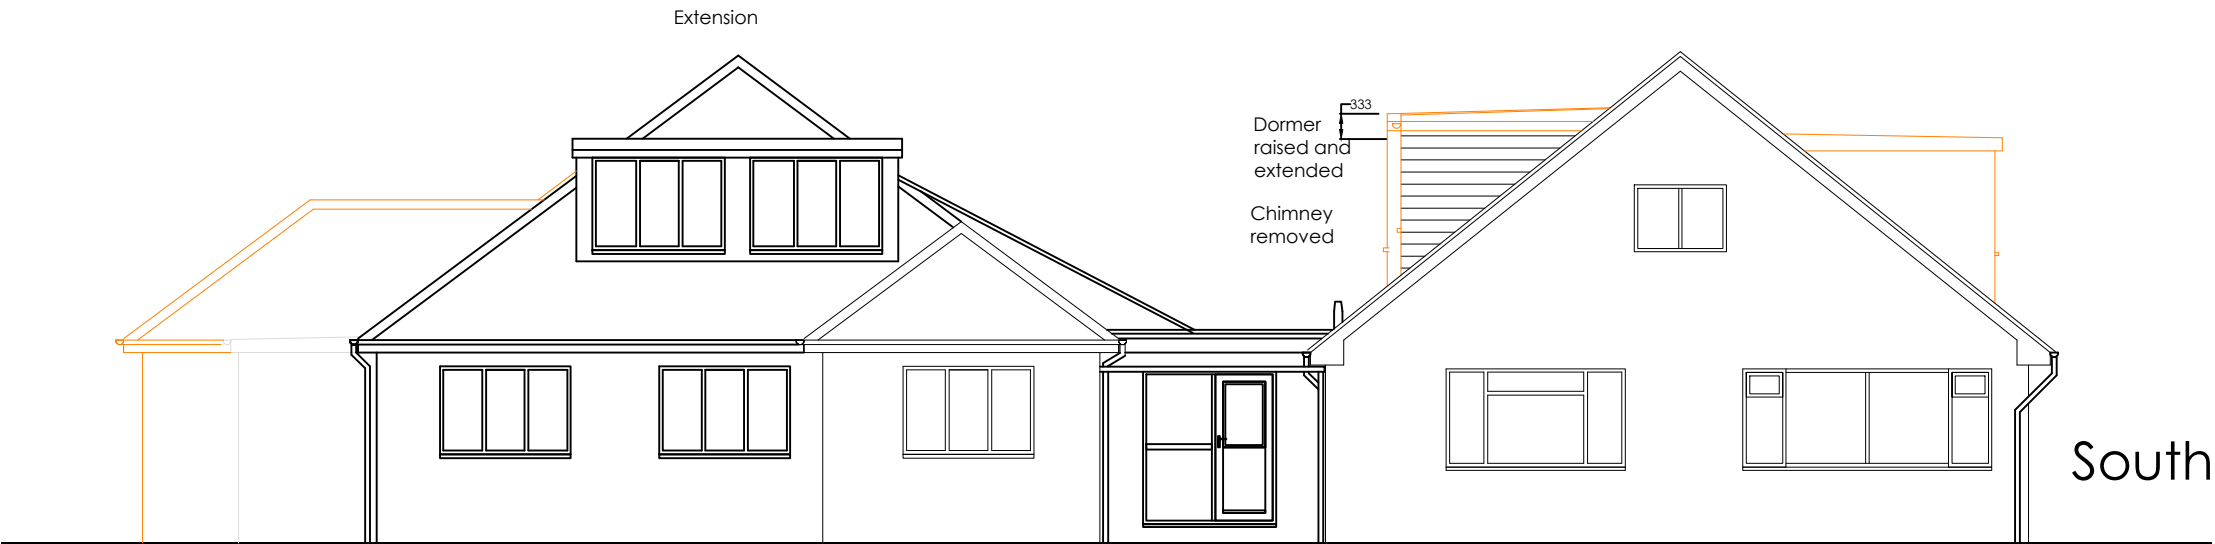

Materials
Roof :- Concrete tile to pitched roof. Red Felt flat roof.
Velux roof lights, PPC grey.
Walls :- Ground floor face brick, Dormers tile hung.
Fascia and Soffit :- White plastic.
Windows :- White PVCu double glazed,
Door :- White PVCu double glazed.
Gutter :- White plastic.

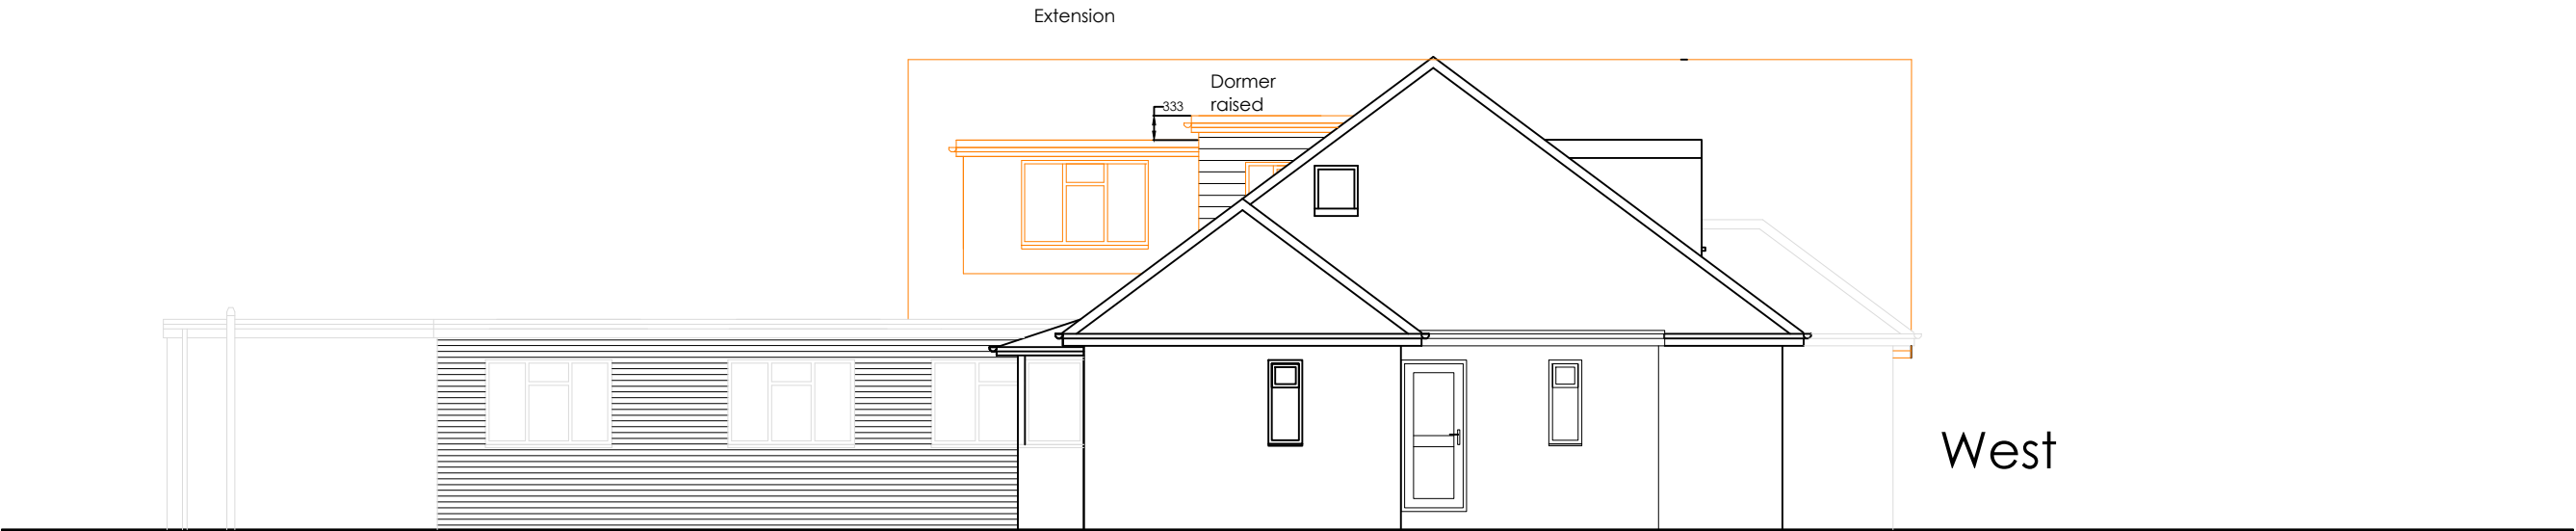

C	04-05-18	Rear glazing to dining room changed to brick	pjc
B	23-04-18	Elevation orientation added	pjc
A	26-03-17	Extension added, Side door altered	pjc

REV	DATE	AMENDMENT	BY
PROJECT 78 LANGBURY LANE FERRING, WORTHING SUSSEX. BN12 6QE DRAWING PROPOSED ELEVATIONS			
Date March 2018		Drawn By PJC	
Scale 1: 100 @A3		Iss. App. By DKC	
Drawing No 006 C		File Location 0247	
		29 Breach Avenue, Southbourne, Emsworth, Hampshire, PO10 8NB T: 01243 697164 M: 07879471666 www.pdkconsulting.co.uk PDK Architecture and Surveying	