



APPR	DATE	STATUS

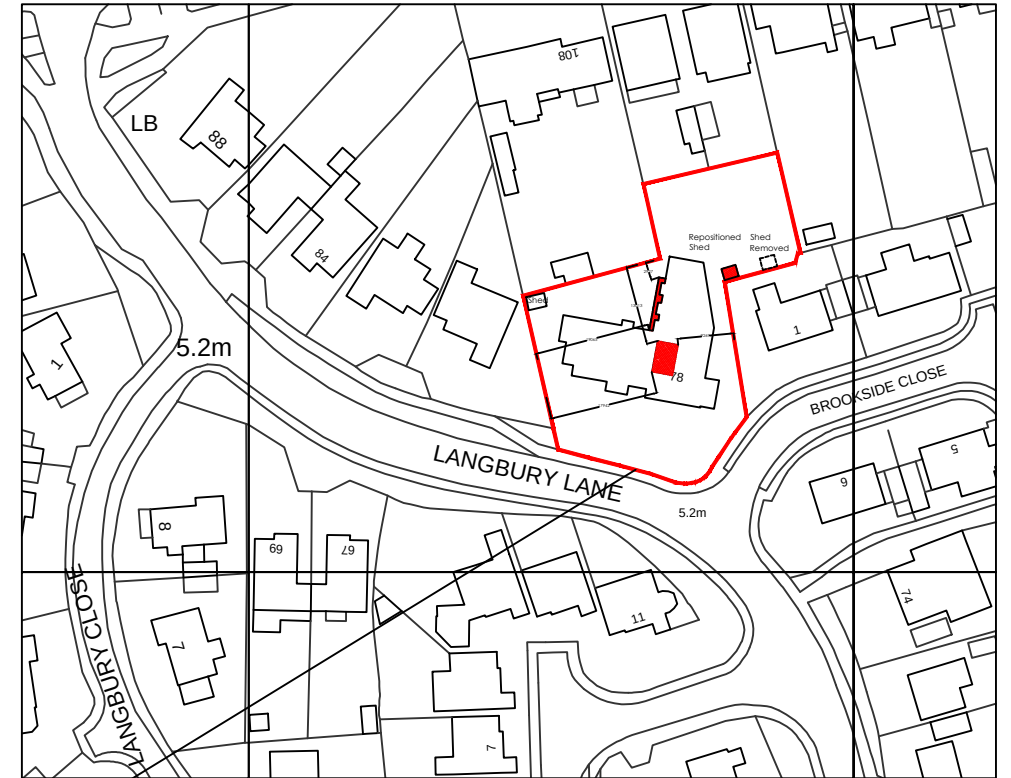

~~LOCATION PLAN~~
1:1250 @ A3

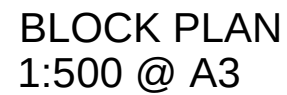

PROJECT 78 LANGBURY LANE FERRING, WORTHING SUSSEX. BN12 6QE	 Chartered Institute of Architectural Technologists Registered Practice
DRAWING LOCATION AND BLOCK PLANS	 PDK Architecture and Surveying
Date March 2018 Scale 1: 1250 - 500 @A3 Drawing No 007 C	Drawn By PJC Iss. App. By DKC File Location 0247

29 Breach Avenue,
Southbourne,
Emsworth,
Hampshire. PO10 8NB

T: 01243 697164
M: 07879471666
www.pdkconsulting.co.uk

PDK

Architecture
and
Surveying

ARUN DISTRICT COUNCIL
 LEADER OF THE COUNCIL
 COUNCIL CLERK