
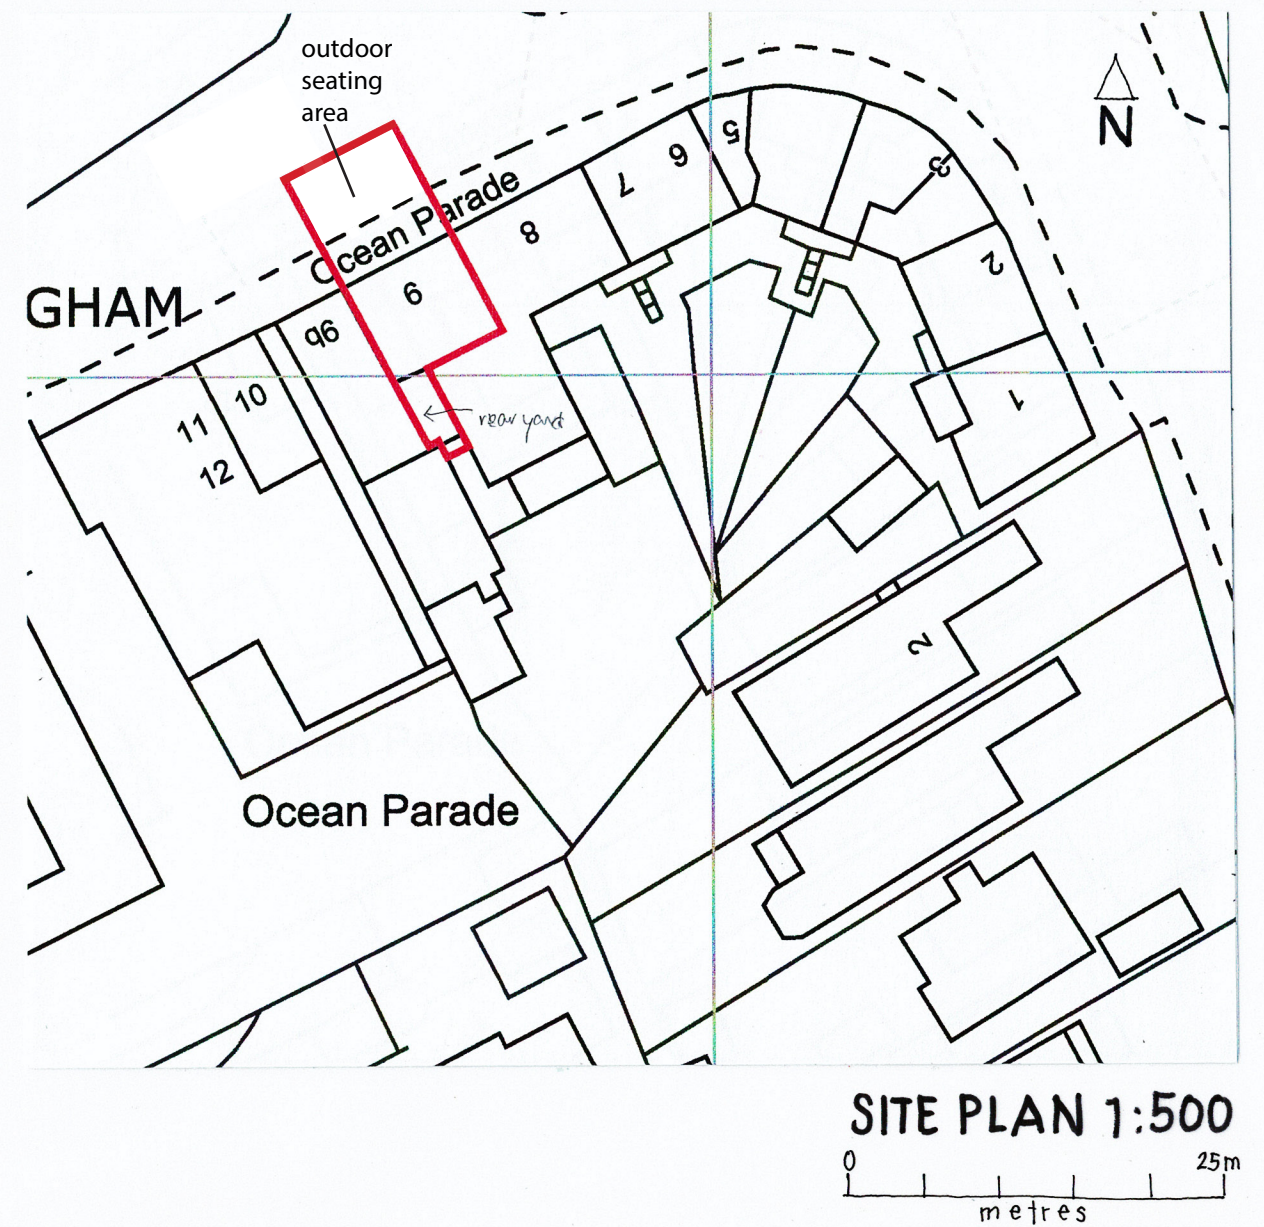


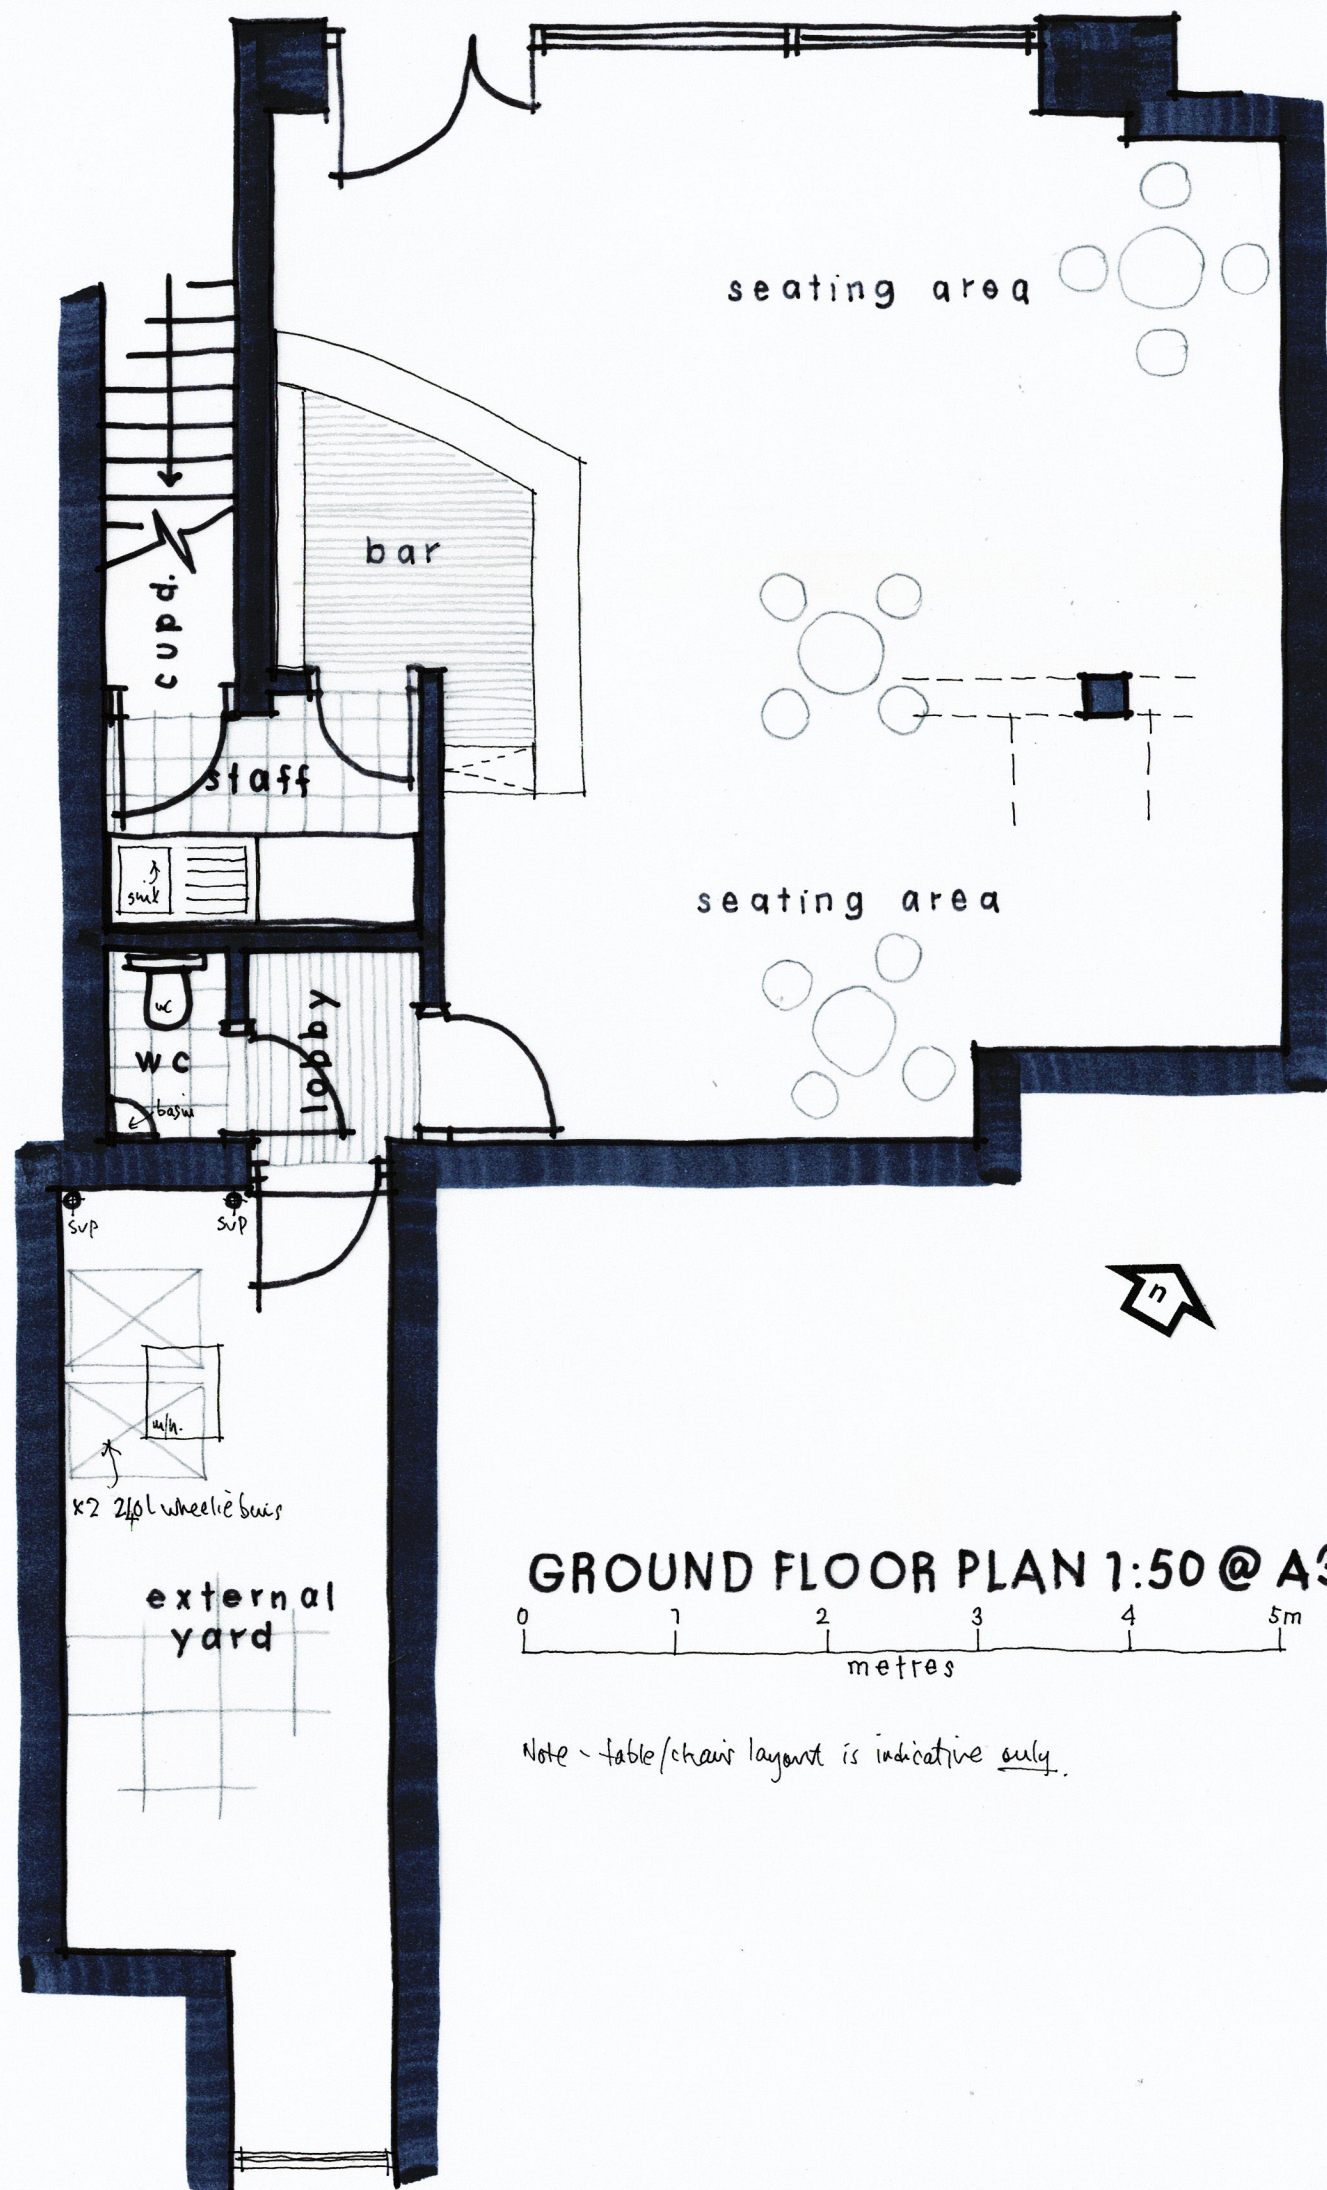

Wayne Gander MCIAT
Architectural Technologist
98 Durrington Lane, Worthing
West Sussex BN13 2RQ
E : waynegander08@gmail.com

A - confirmation of outdoor seating area 9/7/26

REVISIONS

THE LITTLE TIPPLE, 9 OCEAN PARADE, FERRING
Proposals 01 A
June 2023