




East


NOTE
THIS DRAWING MAY BE SCALED FOR PLANNING PURPOSES ONLY.
ALL DIMENSIONS TO BE CHECKED ON SITE PRIOR TO COMMENCEMENT OF WORK. ALL DIMENSIONS RELATING TO SUB-CONTRACTORS OR SUPPLIERS WORK MUST BE CHECKED AND AGREED BETWEEN THE GENERAL CONTRACTOR, THE SUB-CONTRACTOR(S) AND / OR SUPPLIER(S). ALL DIMENSIONS ARE IN MILLIMETRES. ALL WORKS OR MATERIALS INDICATED ON THE DRAWING ARE TO BE TO THE LATEST BRITISH STANDARDS AND ARE TO BE CARRIED OUT IN ACCORDANCE WITH THE RELEVANT CODES OF PRACTICE OR RECOGNISED TRADE ASSOCIATION RECOMMENDATIONS AND PUBLICATIONS.
THIS DRAWING TO BE READ IN CONJUNCTION WITH ALL RELEVANT DRAWINGS AND SPECIFICATIONS OF OTHER CONSULTANTS.
ANY DISCREPANCIES TO BE BROUGHT TO THE ATTENTION OF PDK ARCHITECTURE AND SURVEYING. IF IN DOUBT ASK.
© THIS DRAWING IS THE COPYRIGHT OF PDK ARCHITECTURE AND SURVEYING.

APPR DATE STATUS


1:100 @ A3

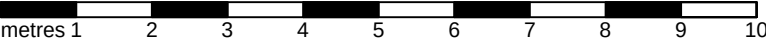


Materials
Roof :- Concrete tile to pitched roof. Red Felt flat roof.
Velux roof lights, PPC grey.
Walls :- Ground floor face brick, Dormers tile hung.
Fascia and Soffit :- White plastic.
Windows :- White PVCu double glazed,
Door :- White PVCu double glazed.
Gutter :- White plastic.

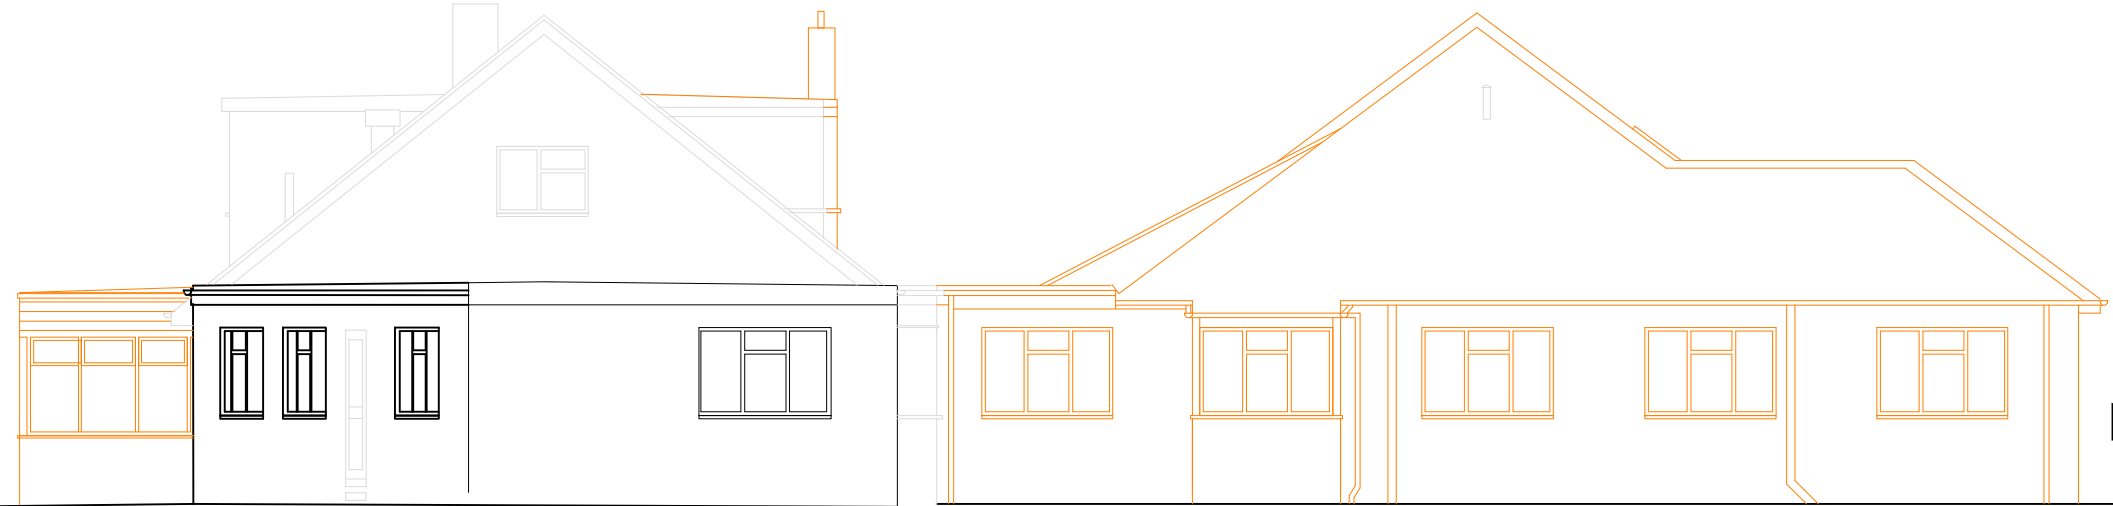



North

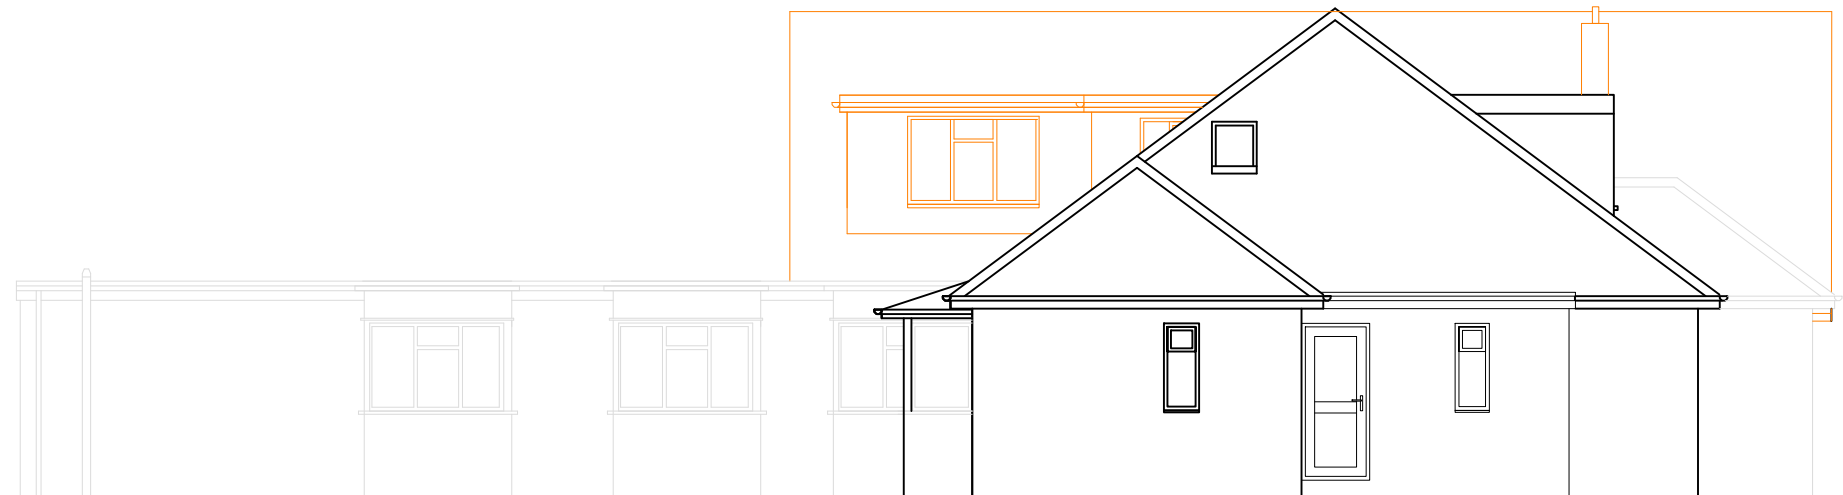

West

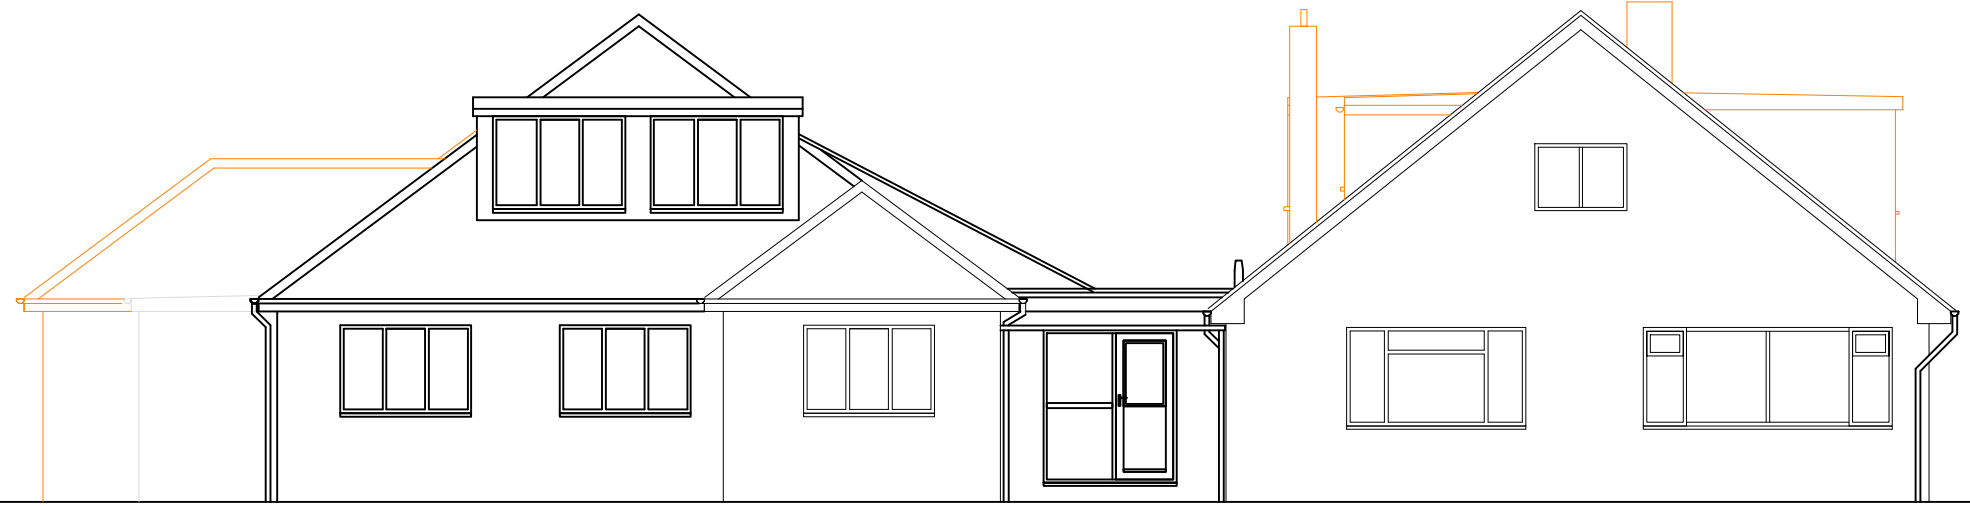

South

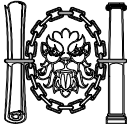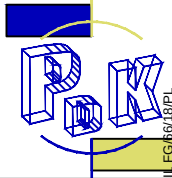A		23-04-18	Elevation orientation added	pjc
REV	DATE	AMENDMENT		BY
PROJECT		 Chartered Institute of Architectural Technologists Registered Practice		
78 LANGBURY LANE FERRING, WORTHING SUSSEX. BN12 6QE				
DRAWING		 PDK Architecture and Surveying ARUN DISTRICT COUNCIL		
EXISTING ELEVATIONS				
Date	March 2018	Drawn By	PJC	
Scale	1: 100 @A3	Iss. App. By	DKC	
Drawing No	003 A	File Location	0247	