
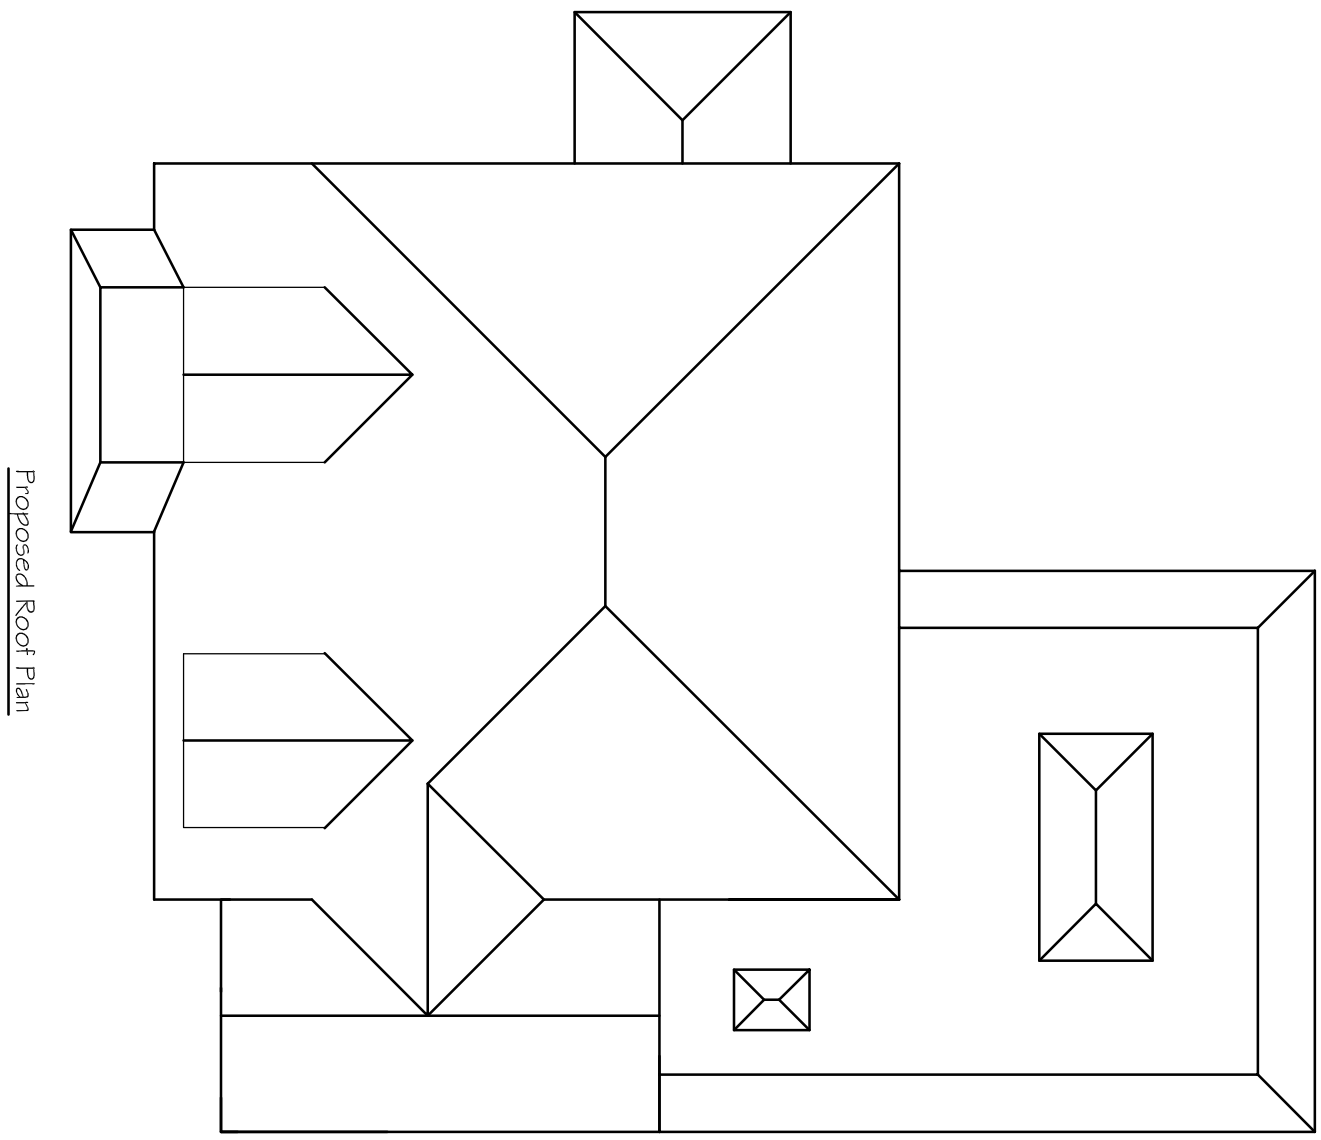
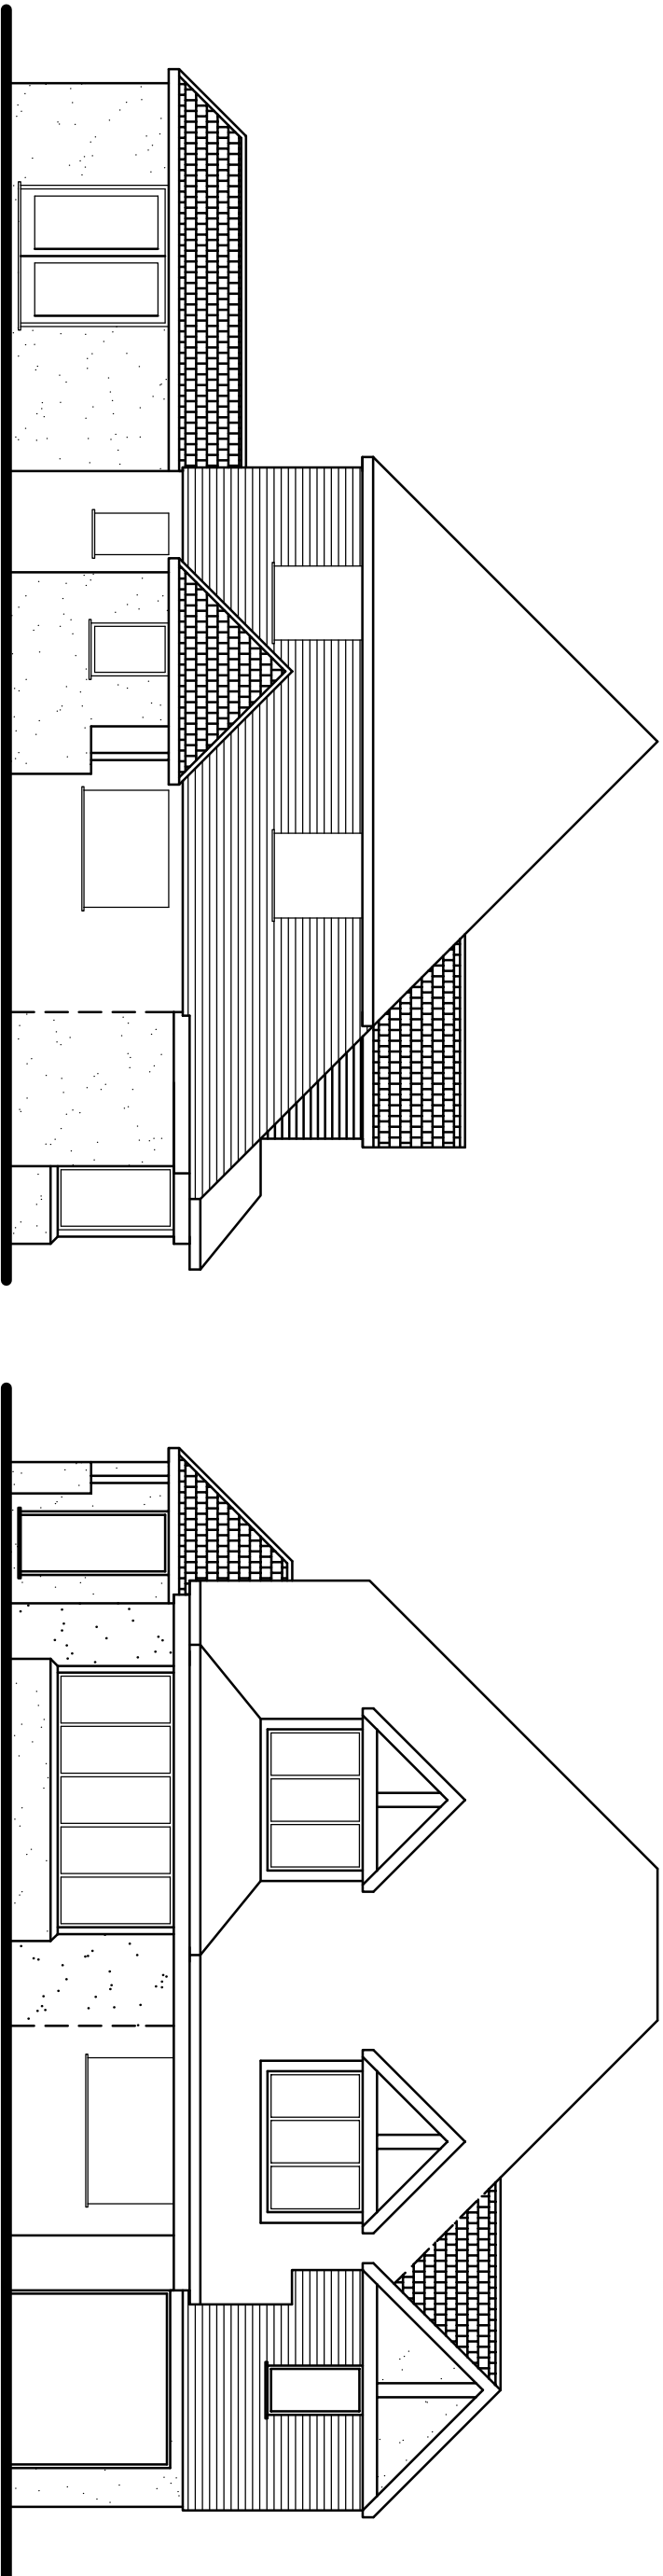


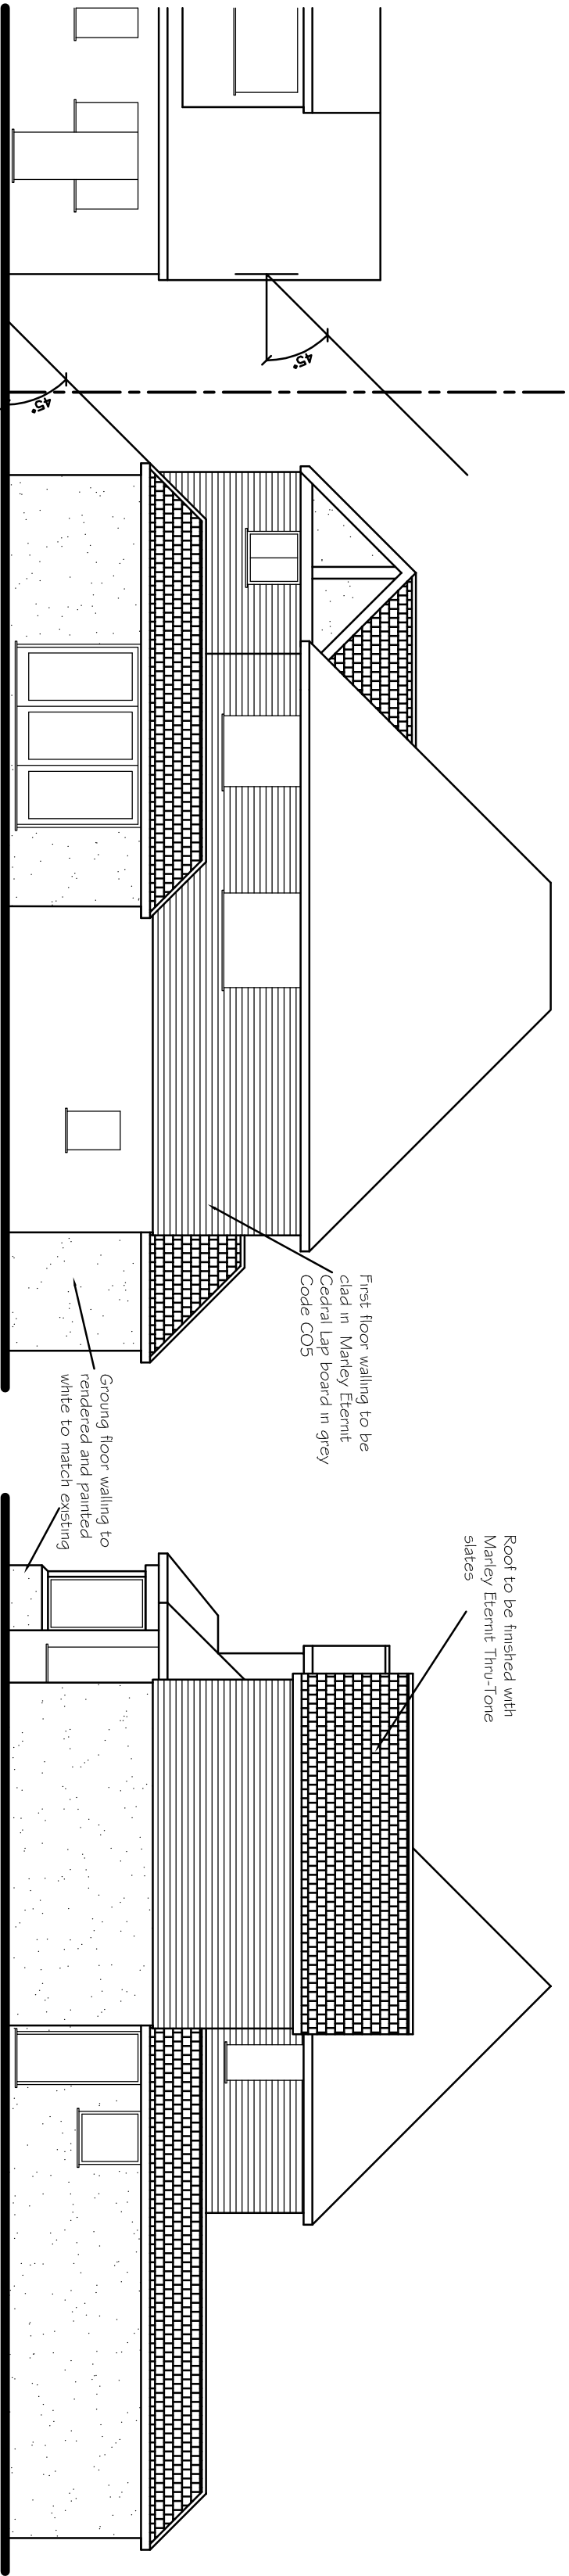

Tony Rogers Building Consultants Address: 40 Dawn Crescent, Upper Beeding West Sussex, BN44 3WH Telephone: 01903 815225 Fax: 01903 815225		
Rev:	Date:	Revision Description:
Client: Mr P Maund		
Address: 41 Ferrindram Lane		
Ferring		
West Sussex		
BN12 5N3		
Project: Proposed extensions		
and alterations		
Scale:	1:100	
Paper Size	A1	
Date:	November 2017	
Drawing No:	17/1265/05	
Drawn By:	AWR	Revision: