



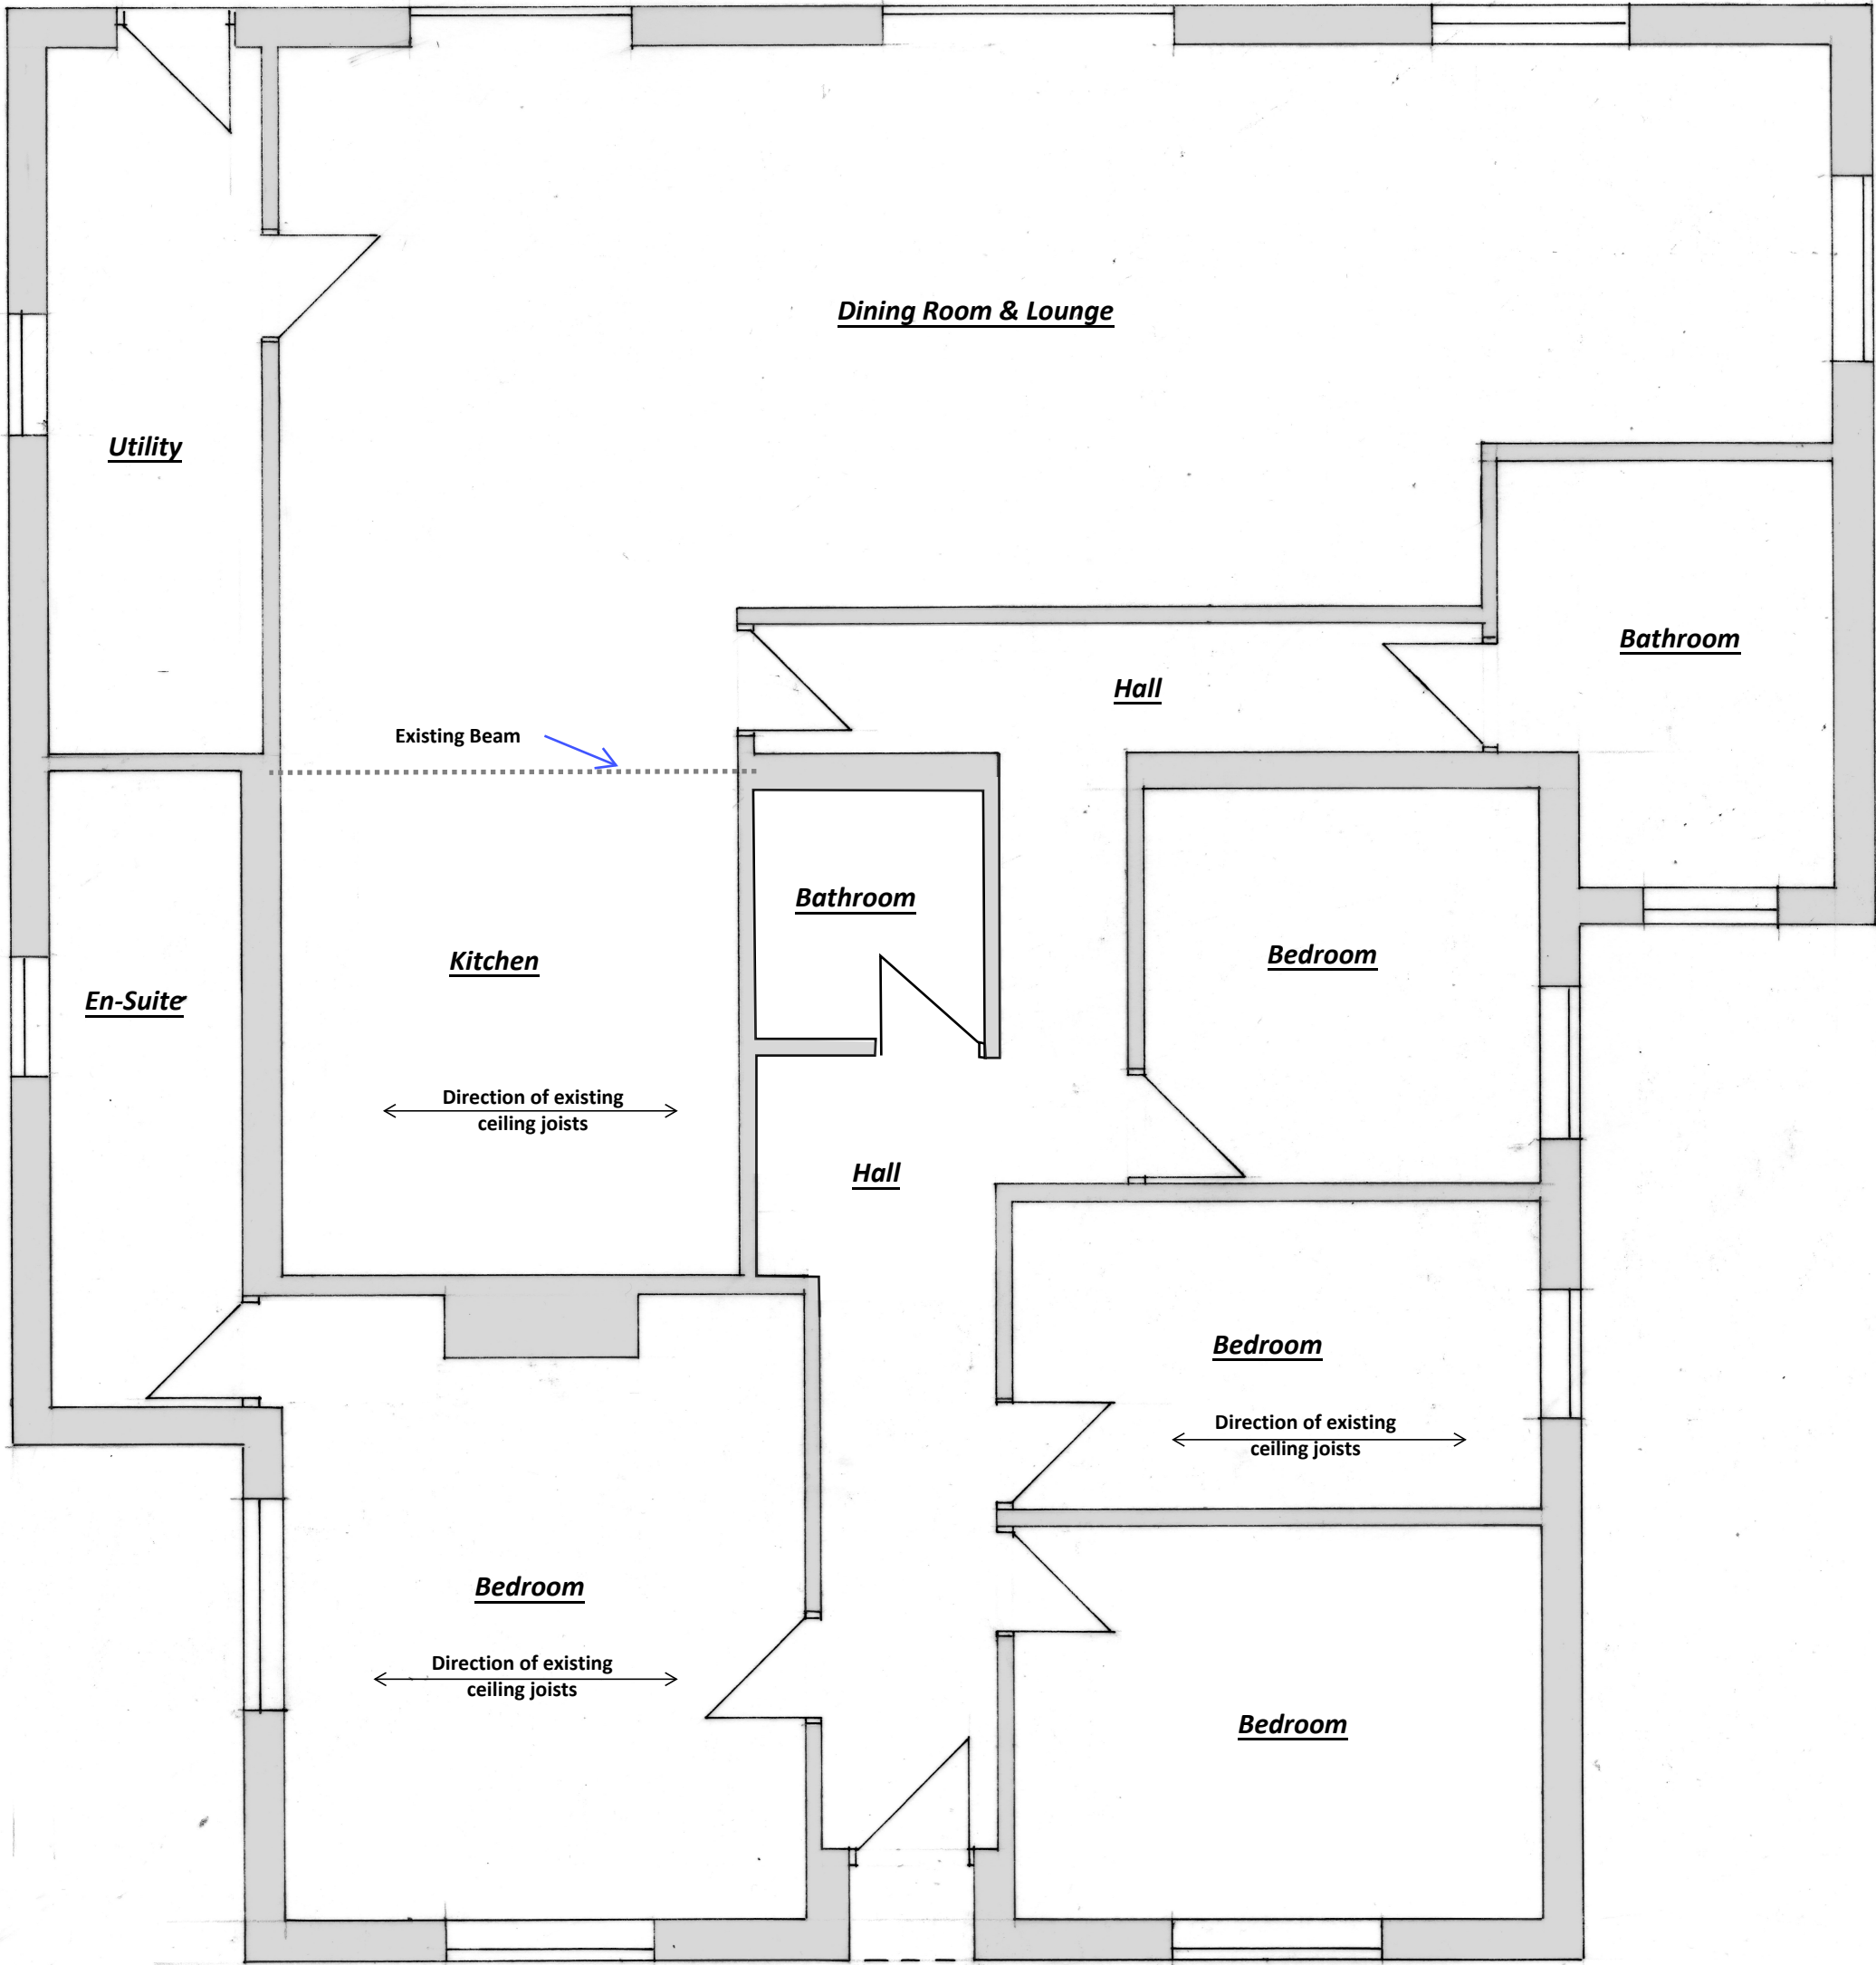

Existing Ground Floor Plan 1:50

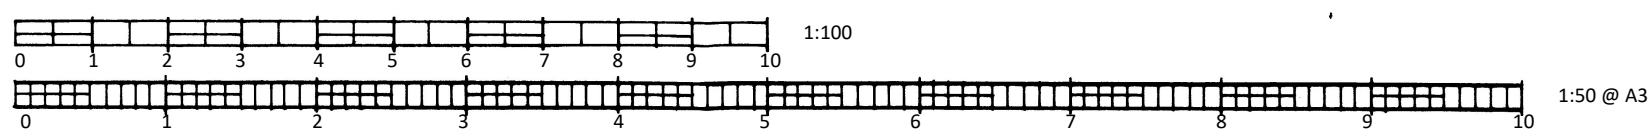

CLIENT:

Lu & Bralkauskas

DATE:

11.09.2025

DRWG No:

BSB/25195/1

A3