


See section drawing for beam sizes

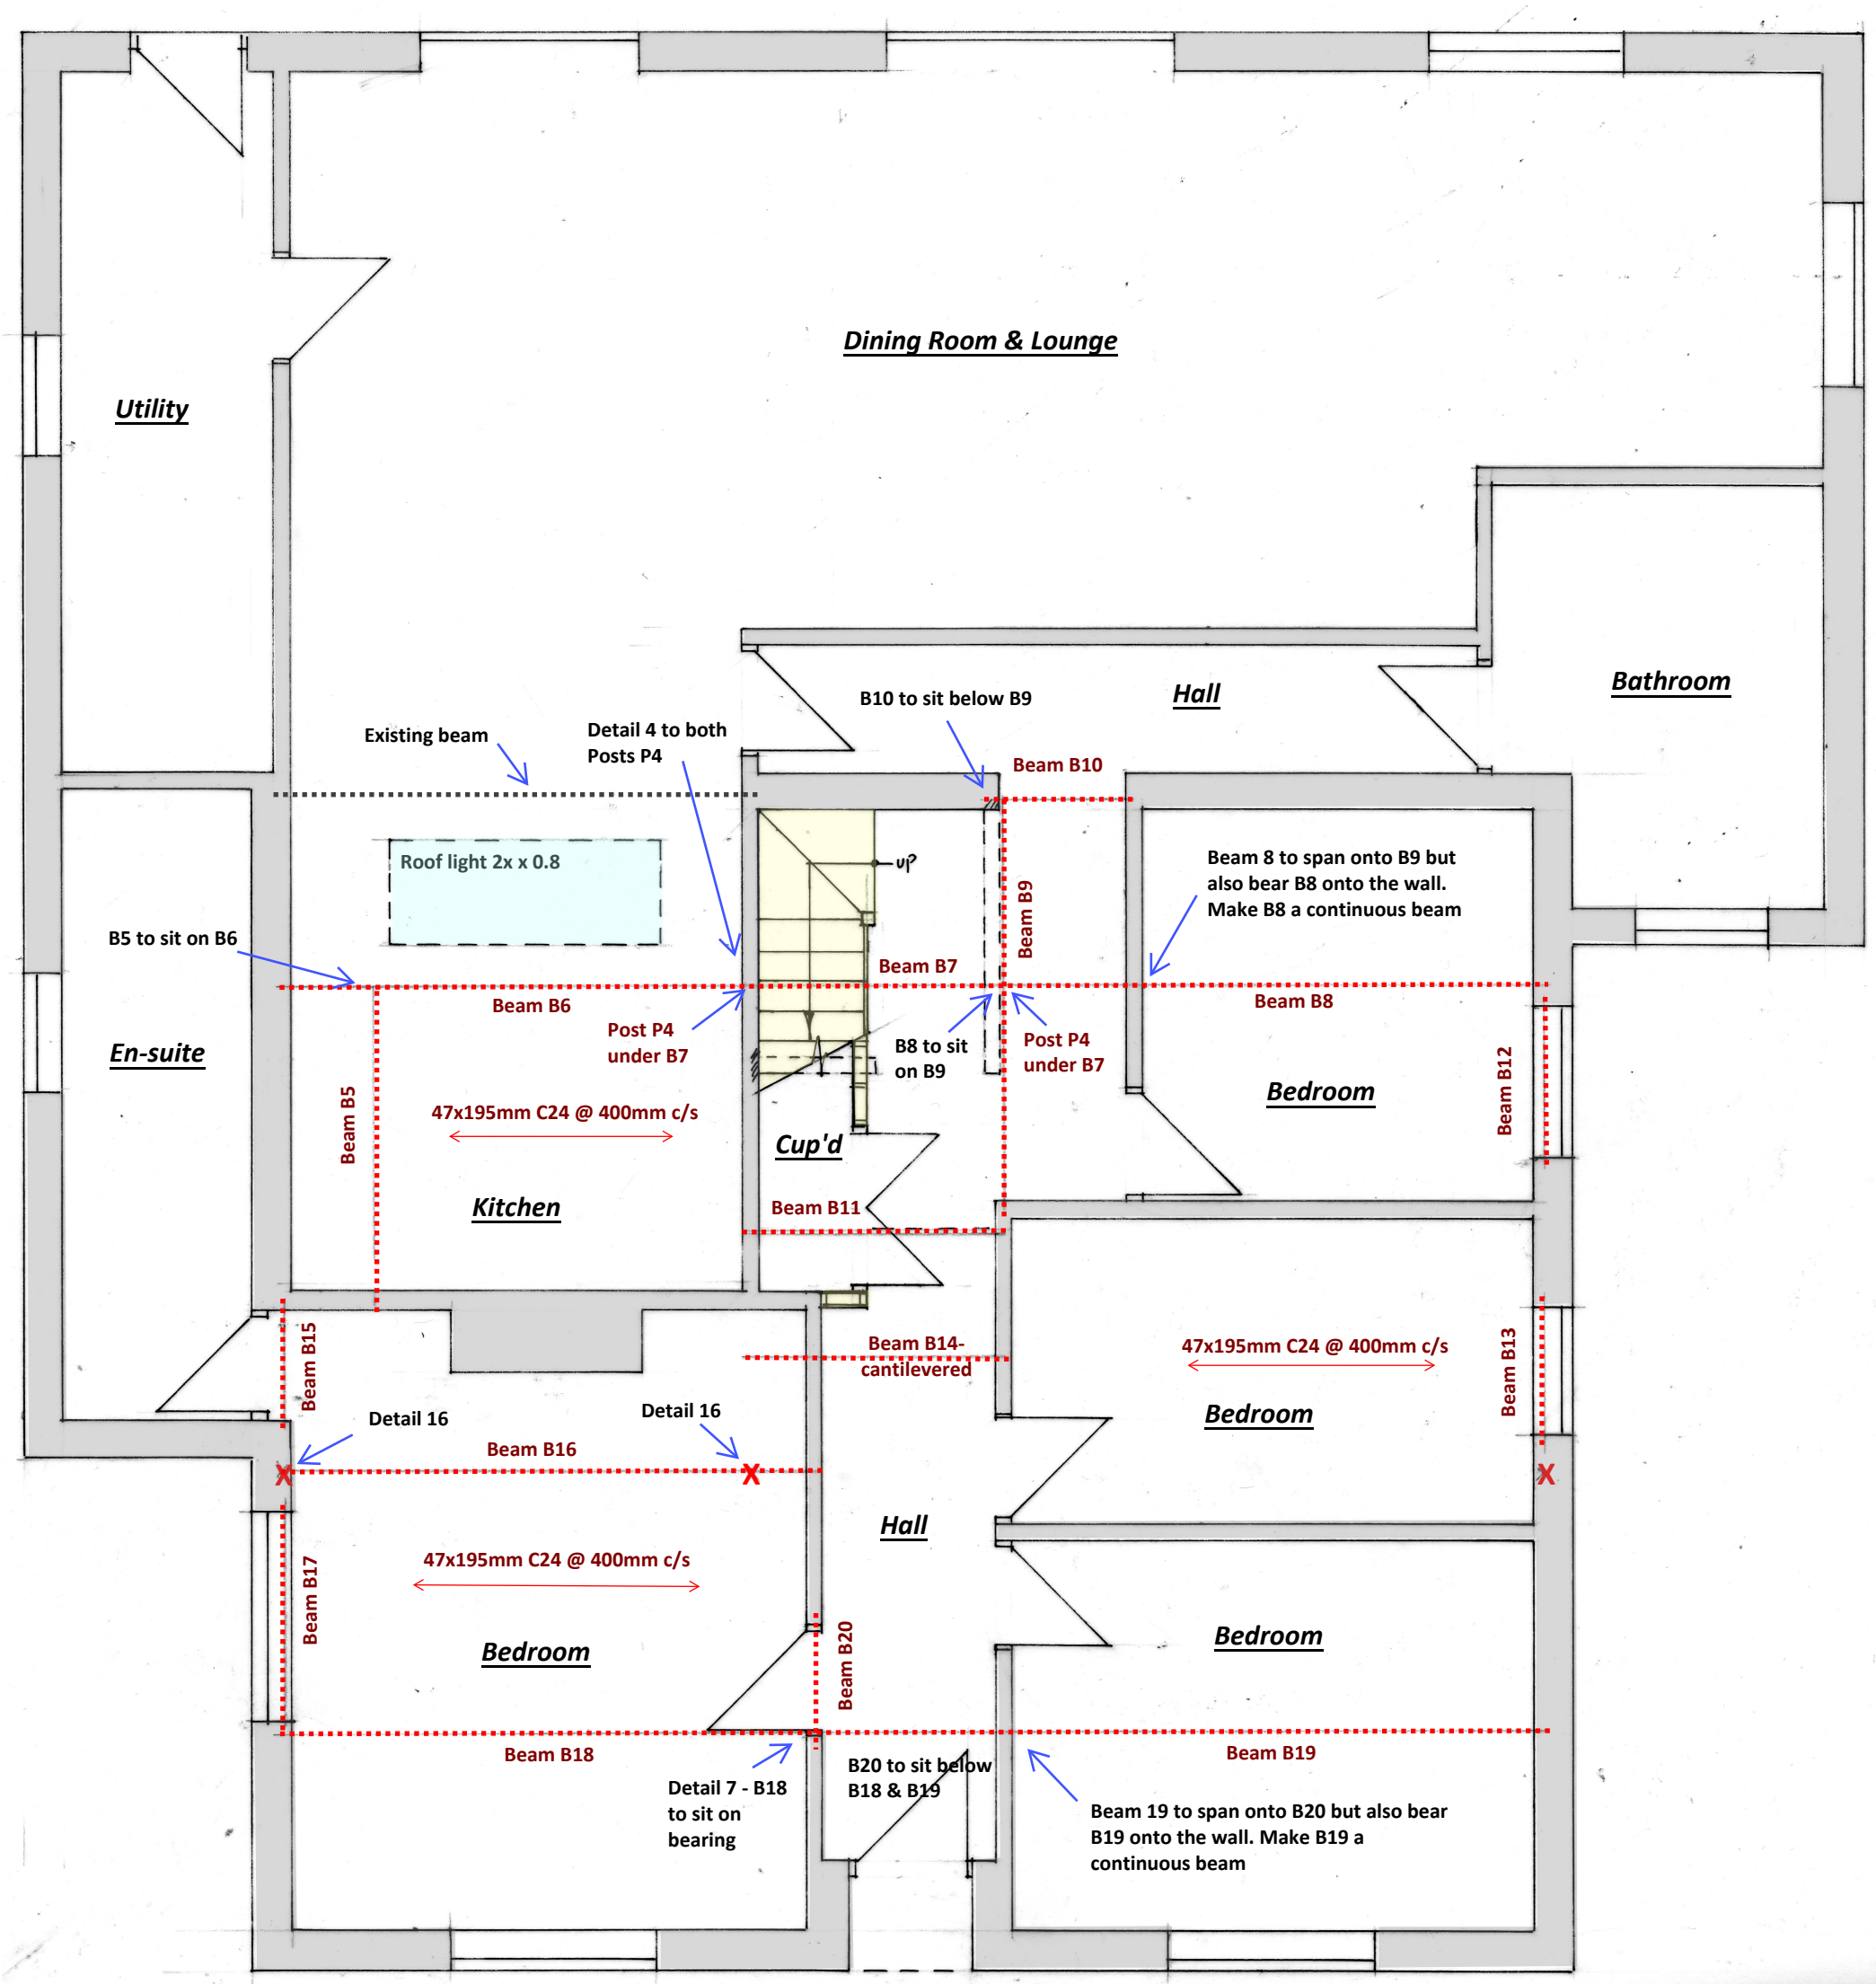

Proposed Ground Floor Plan 1:50

