



No dimensions to be scaled from drawing except for planning purposes.  
The contractor should check all dimensions on site.  
It is the contractor's responsibility to ensure compliance with Building Regulations.  
C.D.M. Regs. 2007. The Client is advised of his responsibilities to appoint a Planning Supervisor under these Regs.  
All works to comply with the C.D.M. Regs. 2007.  
The Party Wall Act. 1996 The property owner is advised of the requirements of the Act, & the requirement to serve a Party Wall Notice on any adjoining owners as required under the act.


REVISIONS:

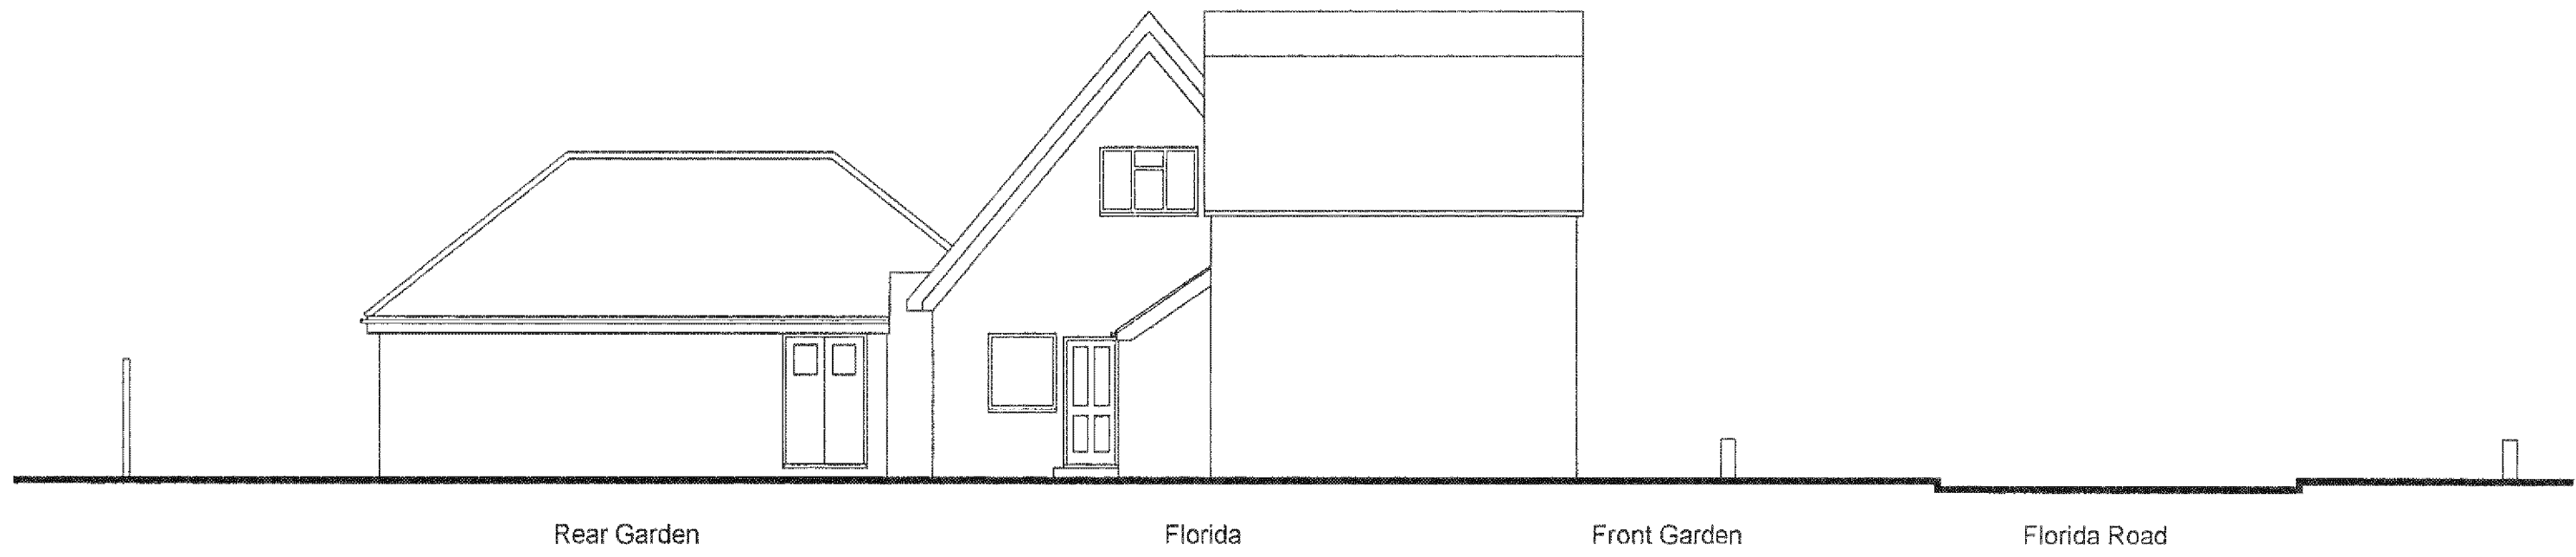

EXISTING SITE CROSS SECTION  
Scale 1:100

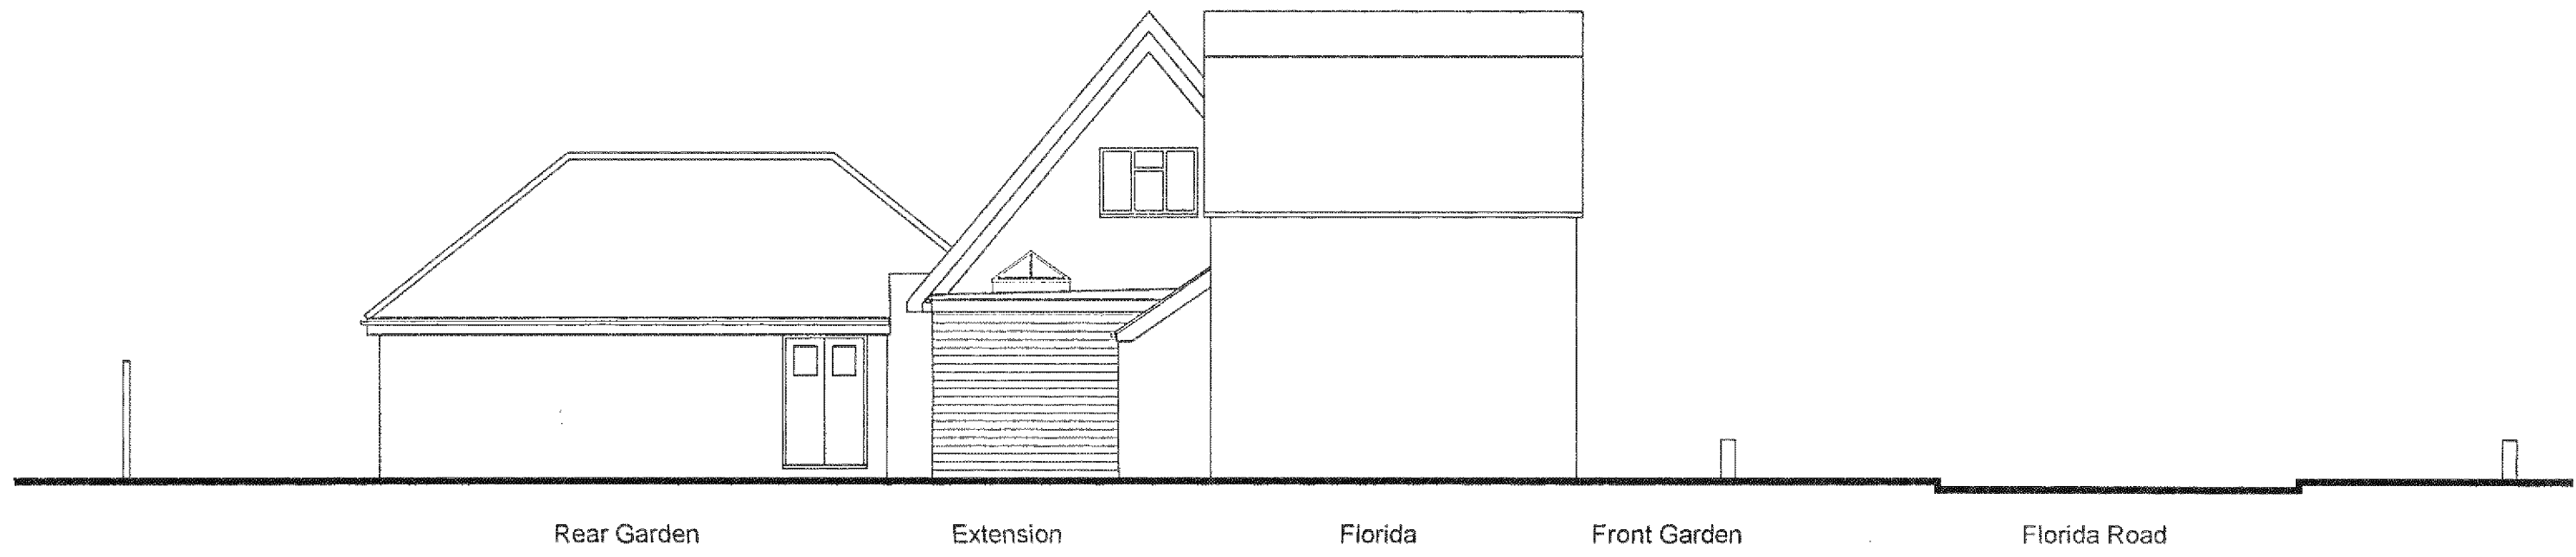

PROPOSED SITE CROSS SECTION  
Scale 1:100

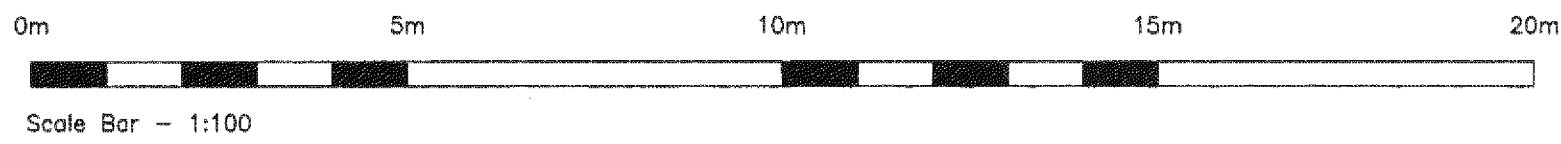

ADCS

Computer Services

30 Foxley Lane  
Worthing  
West Sussex  
BN13 3AD  
Tel: 01903 260701

|             |                                                                                     |       |  |
|-------------|-------------------------------------------------------------------------------------|-------|--|
| Client      | MR G. COOPER                                                                        |       |  |
| Project     | PROPOSED REAR EXTENSION<br>FLORIDA, FLORIDA ROAD<br>FERRING<br>WEST SUSSEX BN12 5PE |       |  |
| Drawing     | EXISTING AND PROPOSED<br>SITE CROSS SECTIONS                                        |       |  |
| Scale       | Date                                                                                | Drawn |  |
| 1:100 @ A1  | 07.04.15                                                                            | TP    |  |
| Drawing No. | Revision                                                                            |       |  |

1305/P02