



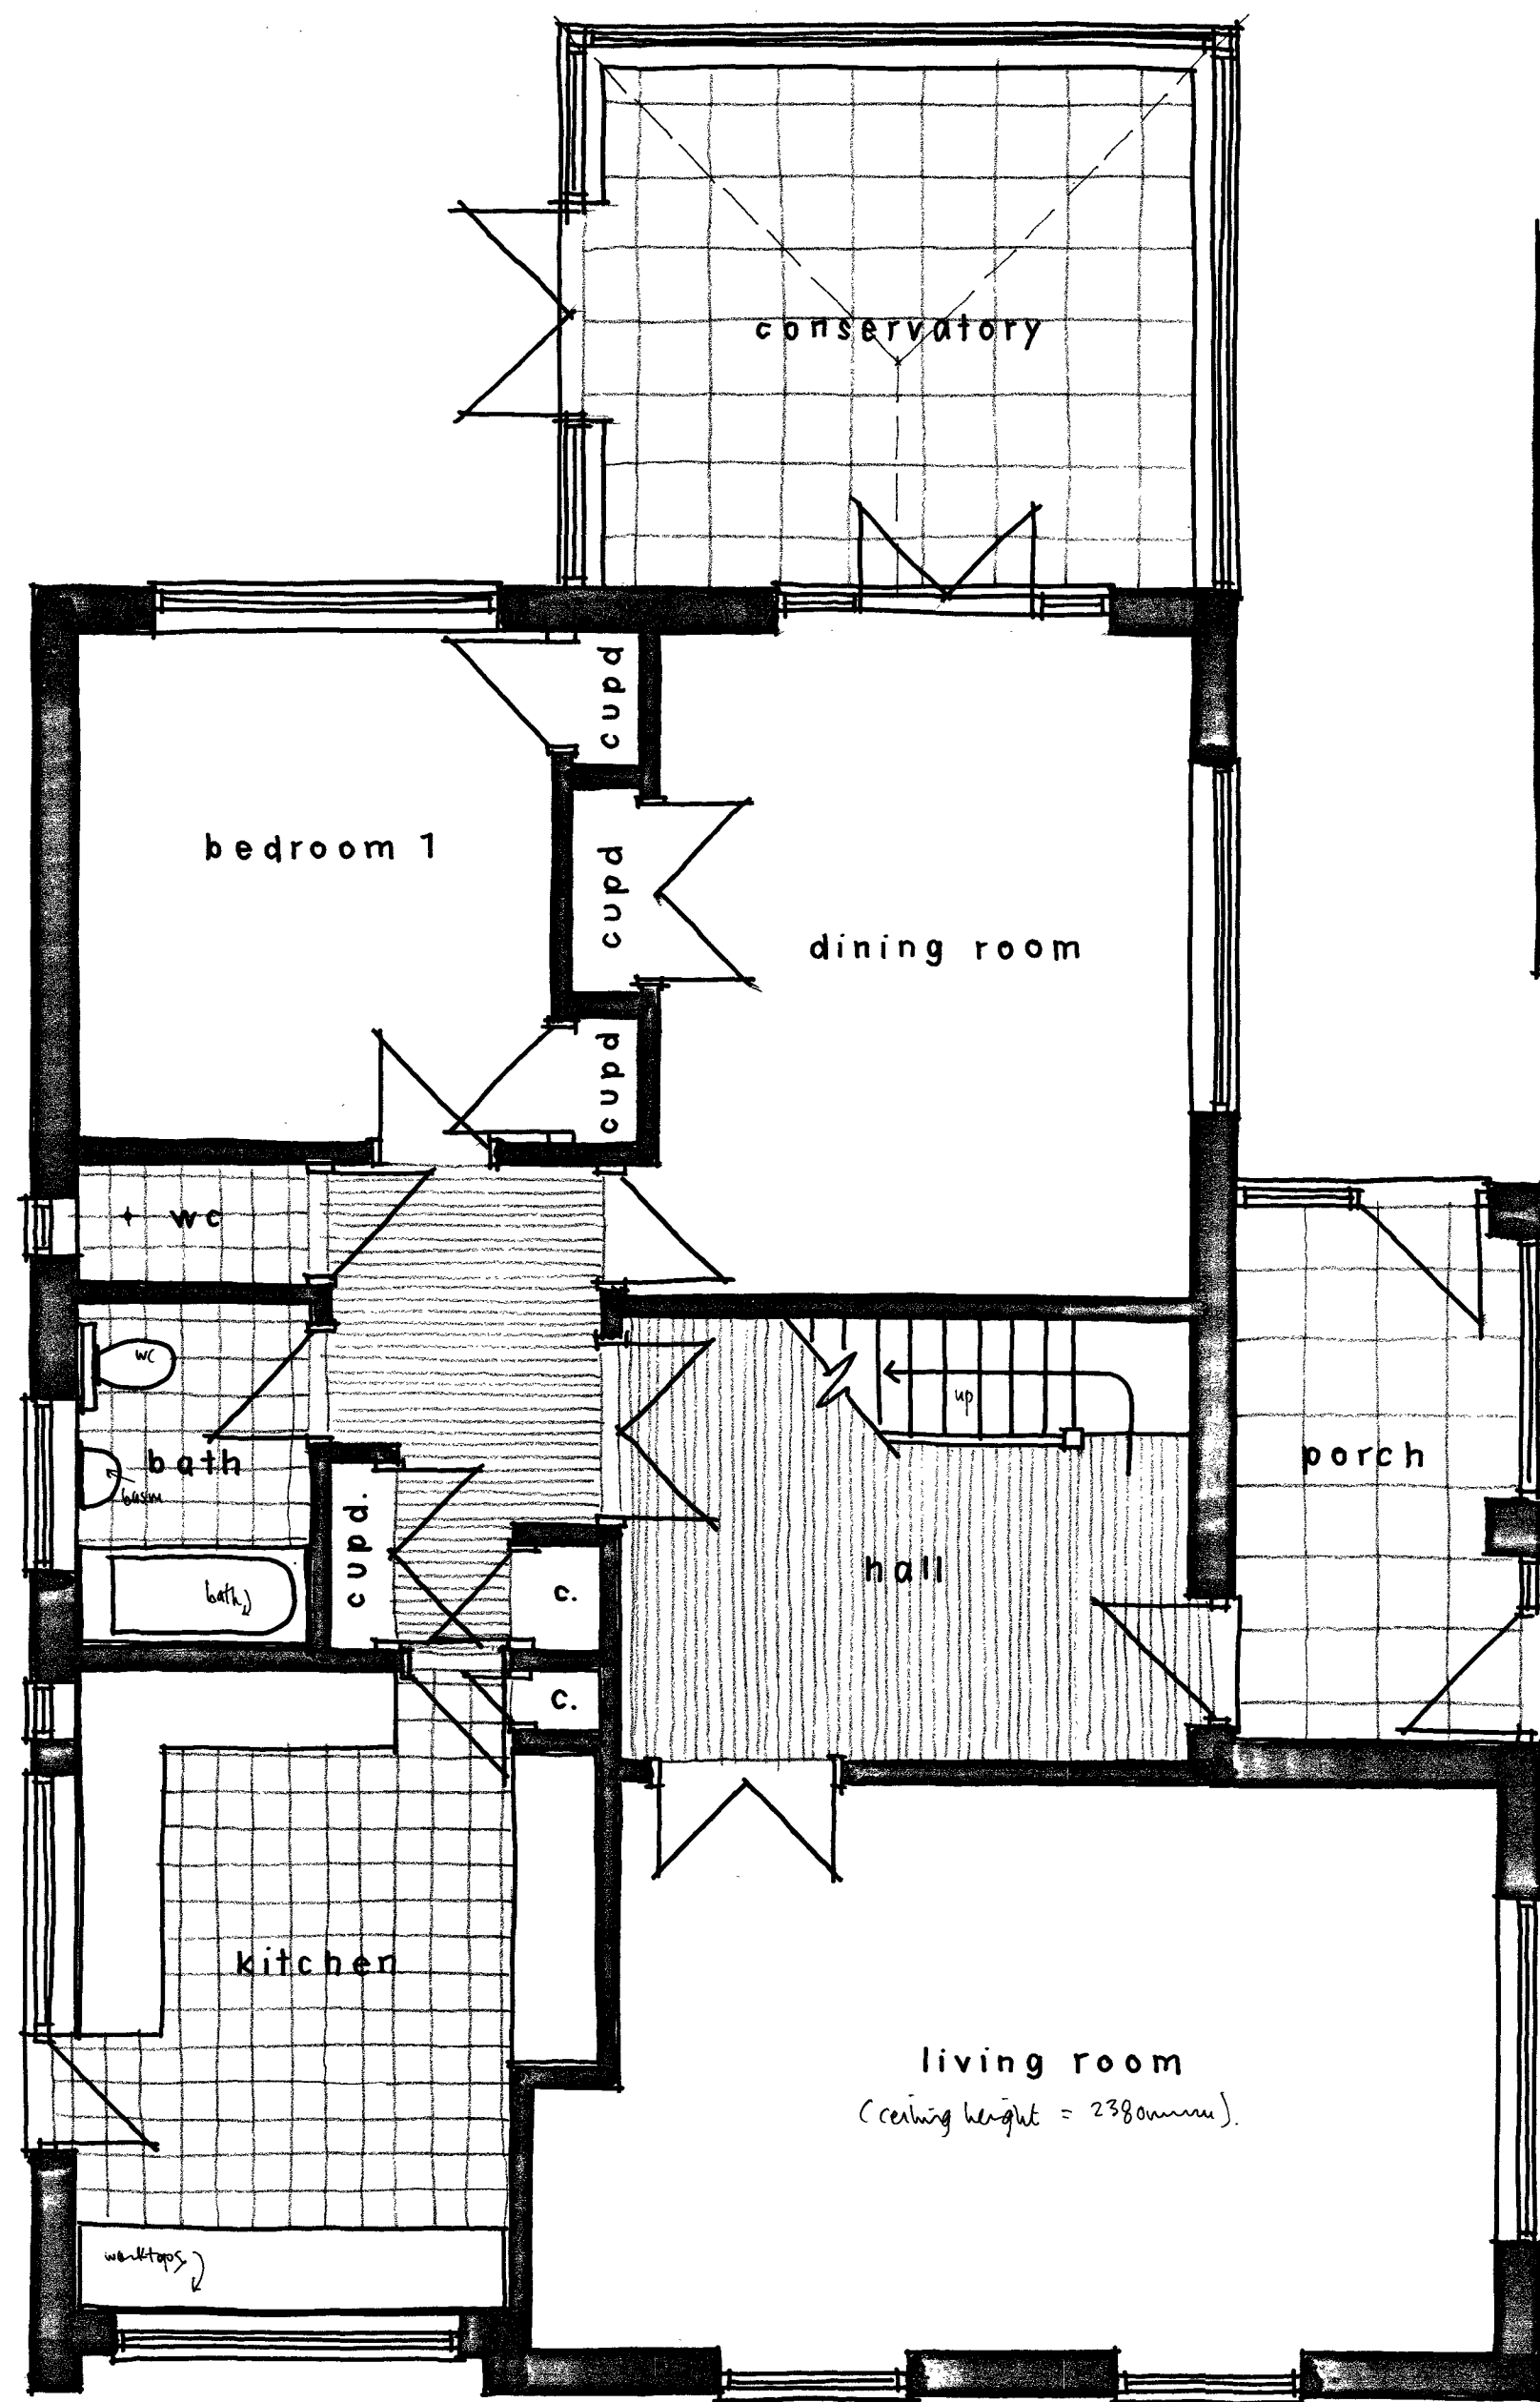

GROUND FLOOR PLAN 1:50 @ A2

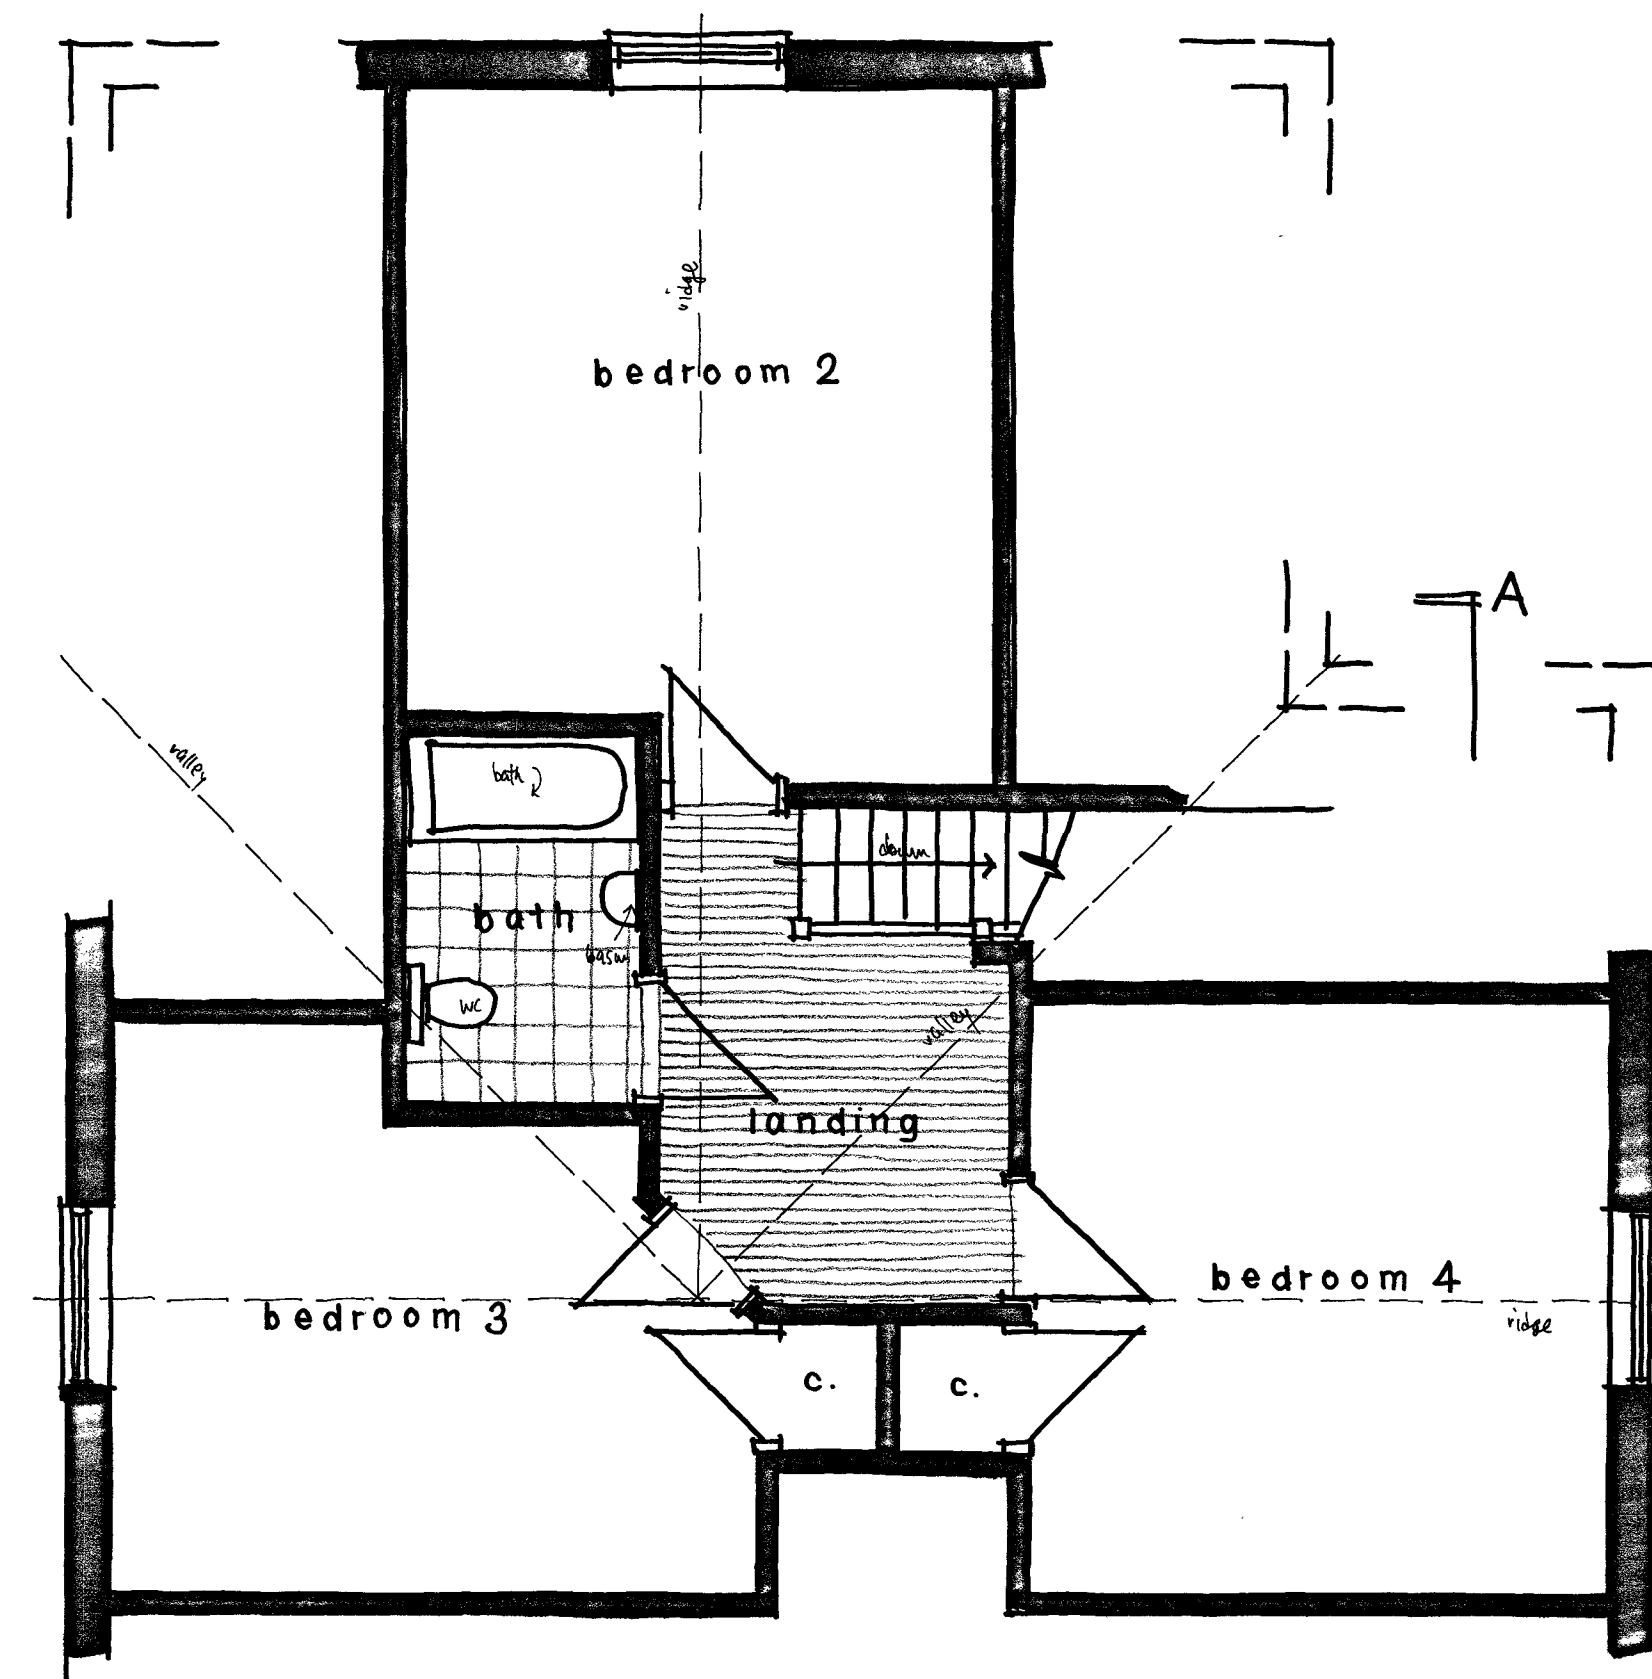

1st FLOOR PLAN