



FRONT (w)

SIDE (s) ELEVATION 1:100 @ A3

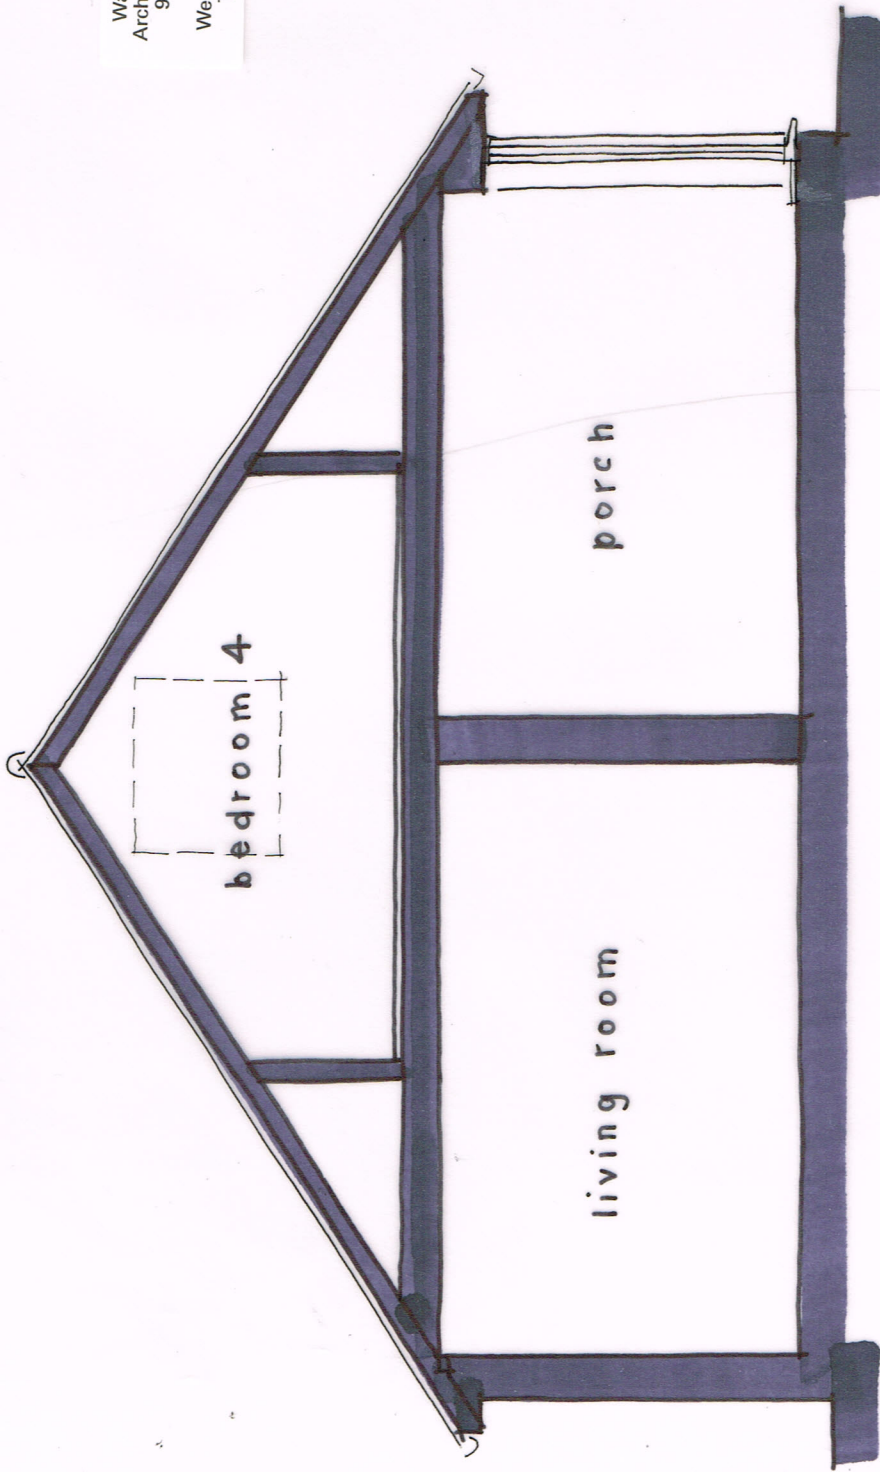


SECTION A-A 1:50

Wayne Gander MCIAT
Architectural Technologist
98 Durrington Lane
Worthing
West Sussex BN13 2RQ
Tel. 01903 694817

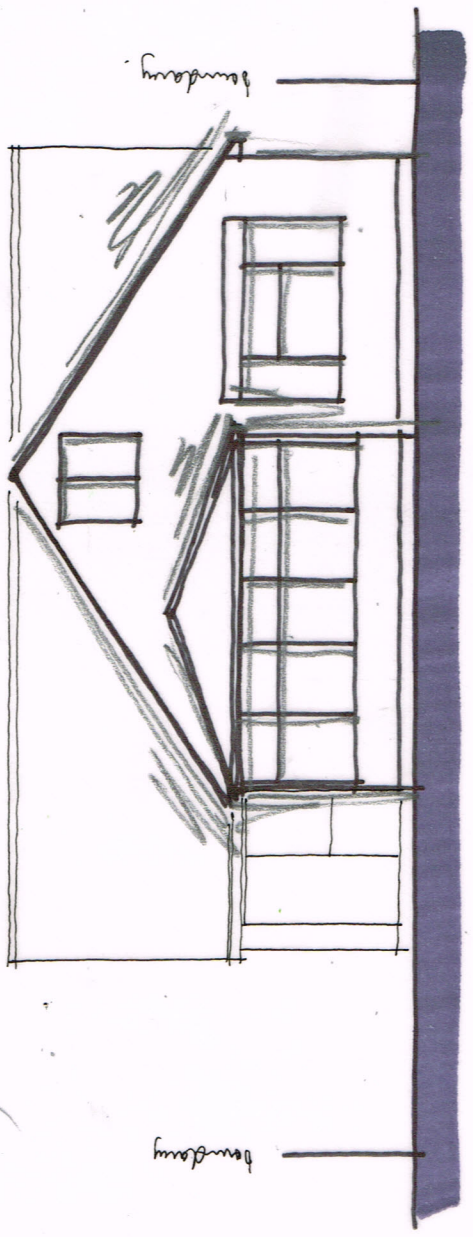

REAR

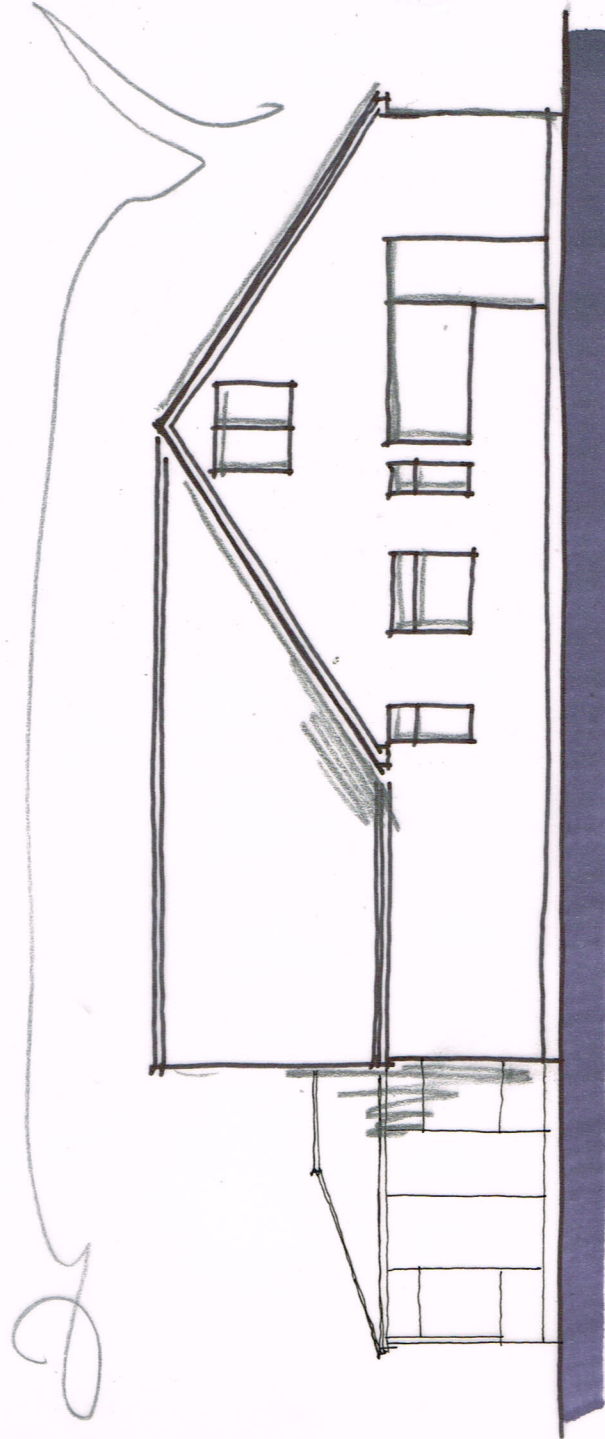

SIDE (h)