

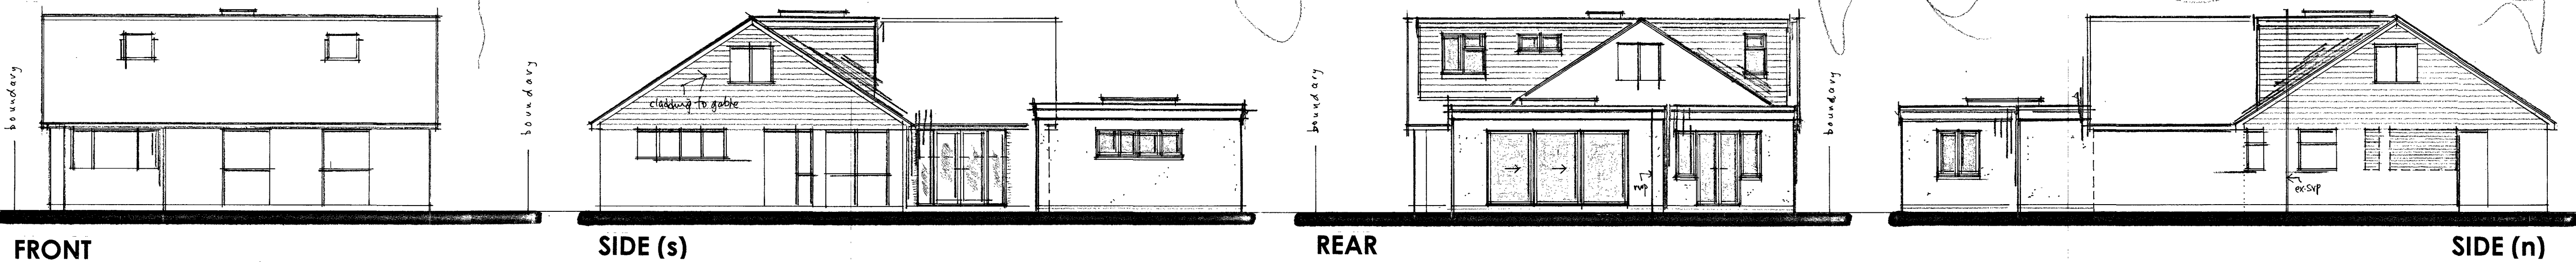
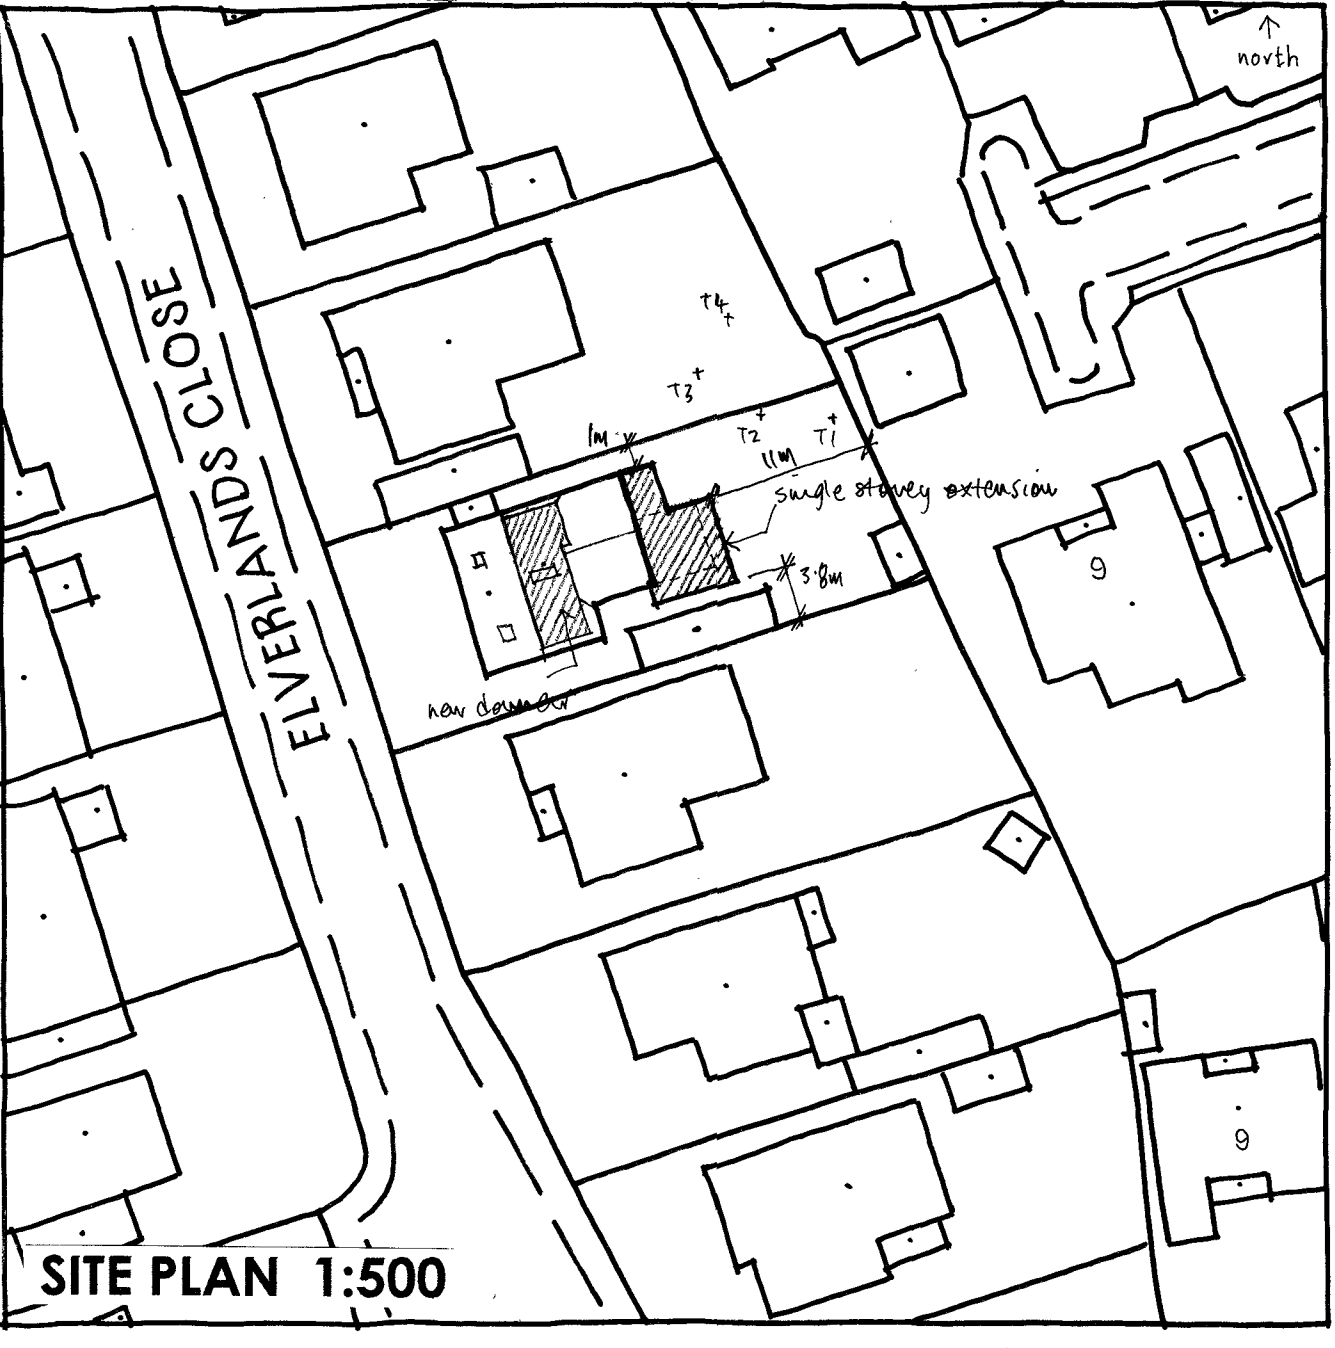
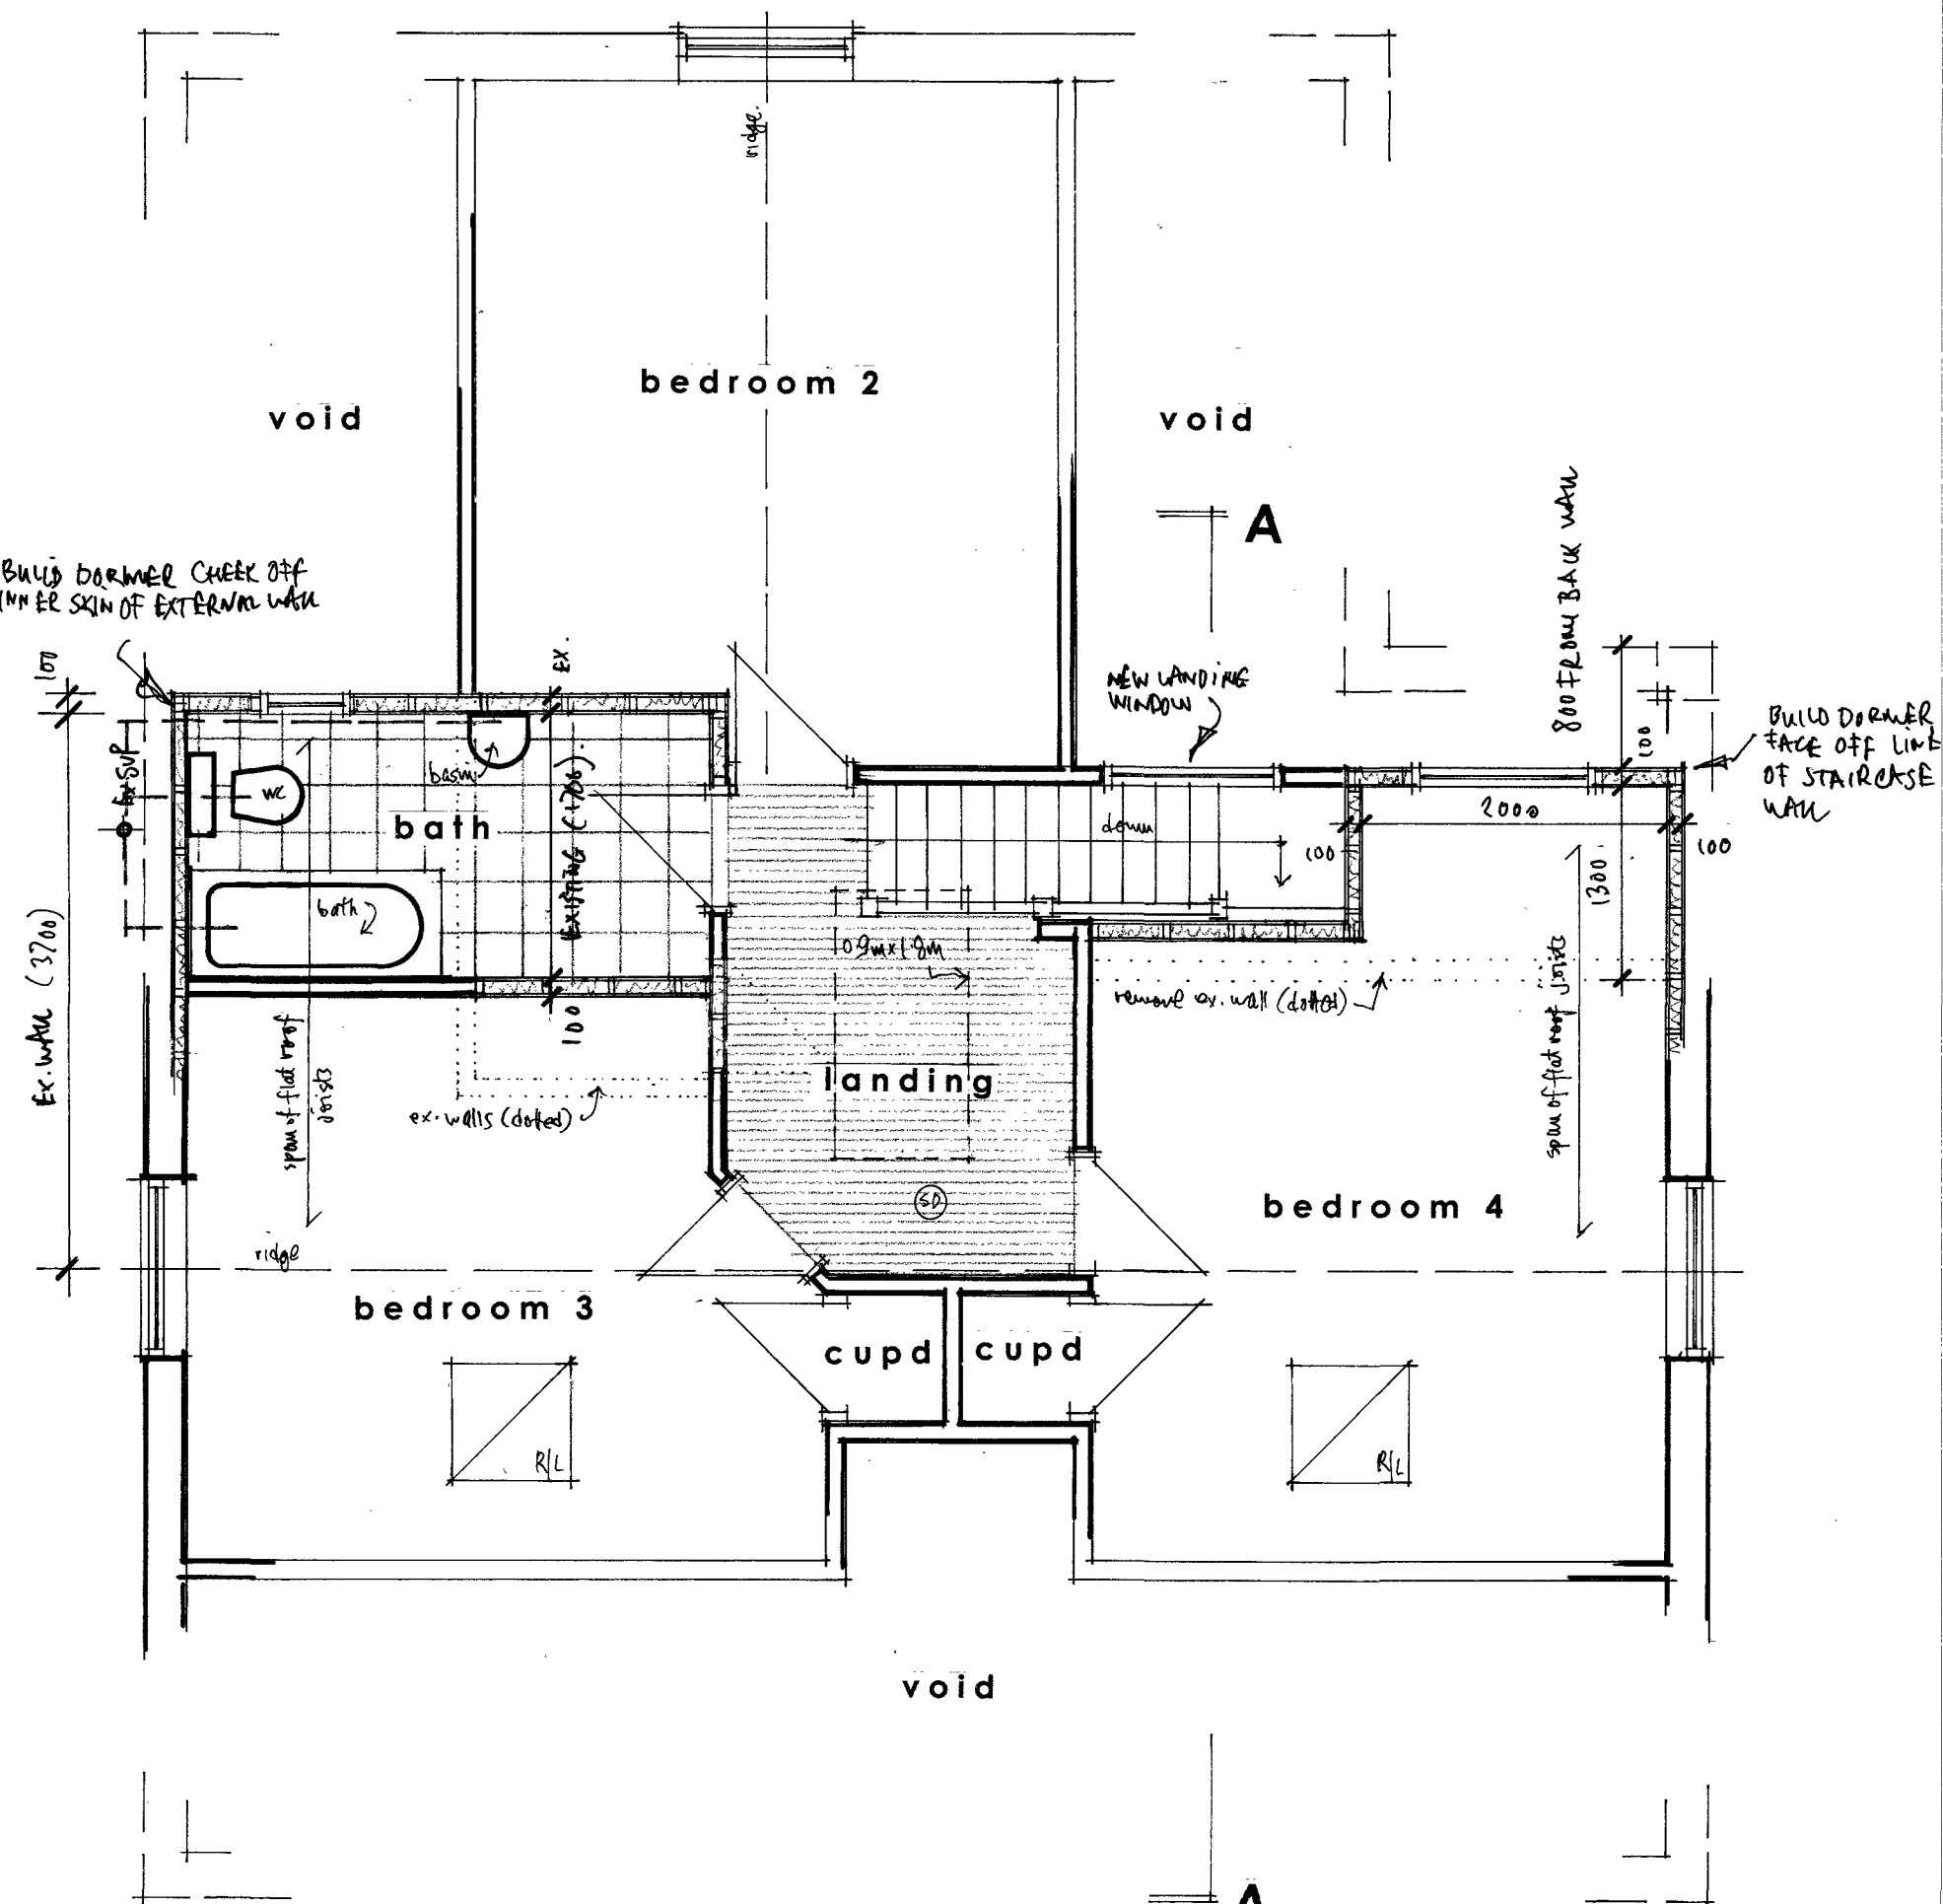
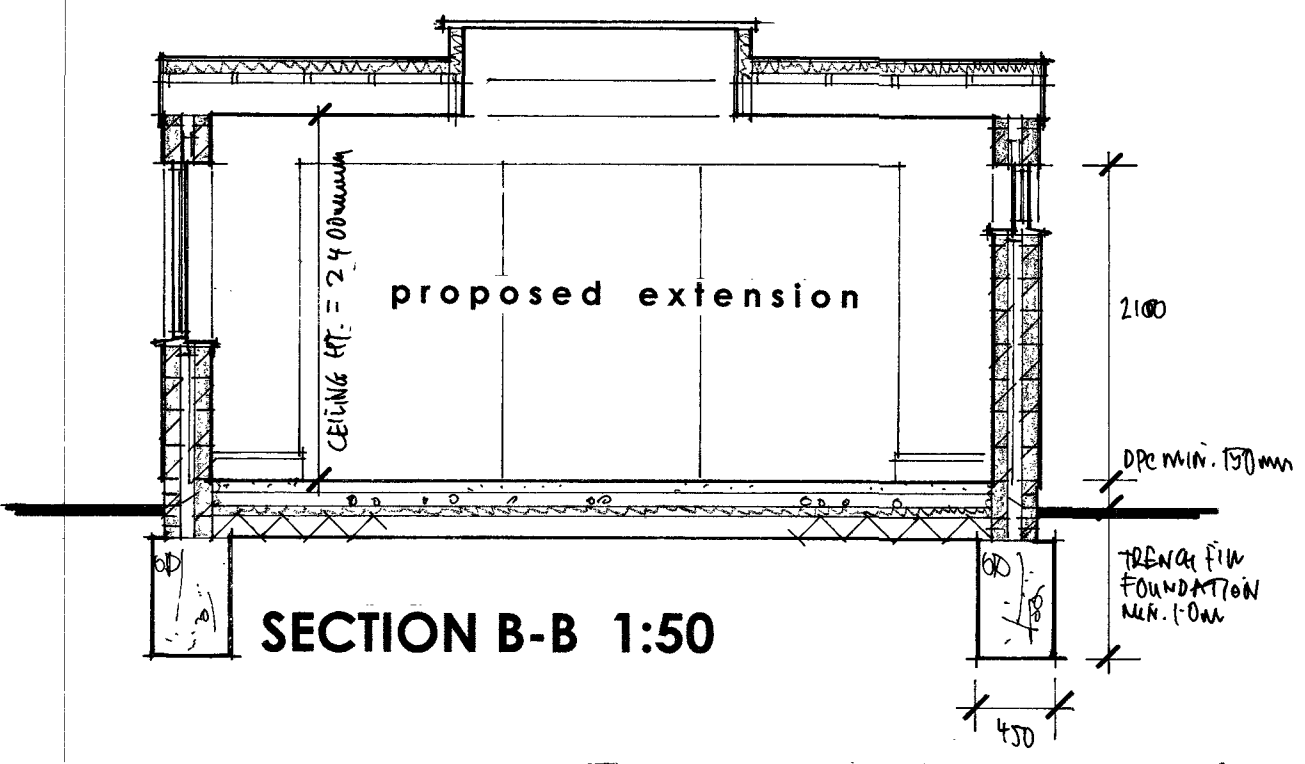


PROPOSED ELEVATIONS 1:100@ A2

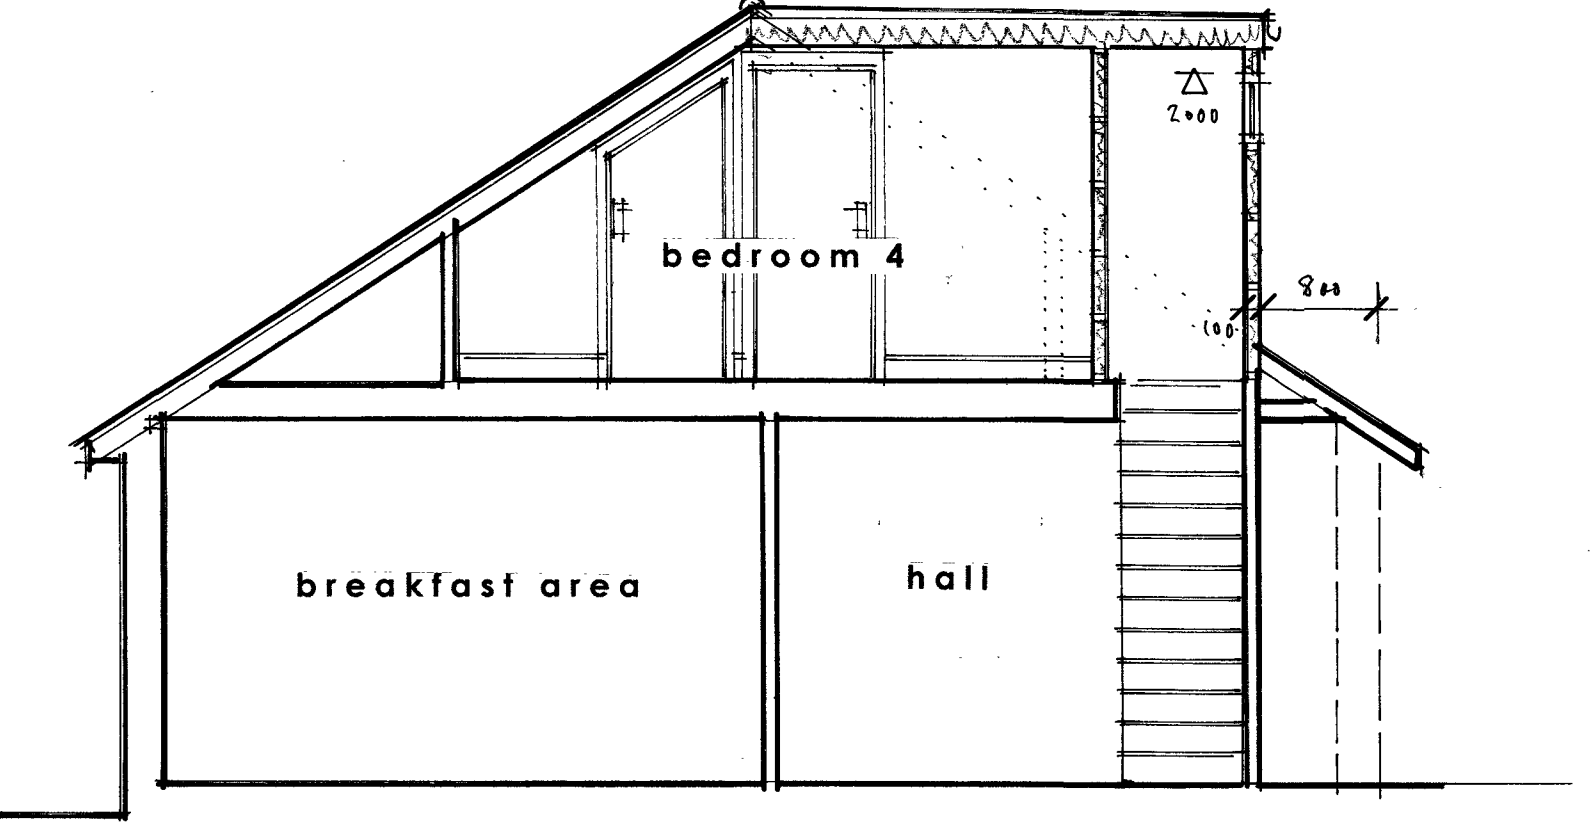


SCHEDULE OF FINISHES	
ELEVATIONS	brickwork & render finish Eternit Cedar weatherboarding to dormer & gable end walls
WINDOWS	grey powder coated aluminium or white PVCu plastic & double glazed & velux rooflights
ROOF	composite GRP flat roof
EAVES	white PVCu and double glazed
R/W GOODS	white Floplast PVCu half round guttering with 63mm downpipes

THIS DRAWING TO BE READ IN CONJUNCTION WITH
STRUCTURAL ENGINEERS DETAILS & CALCULATIONS

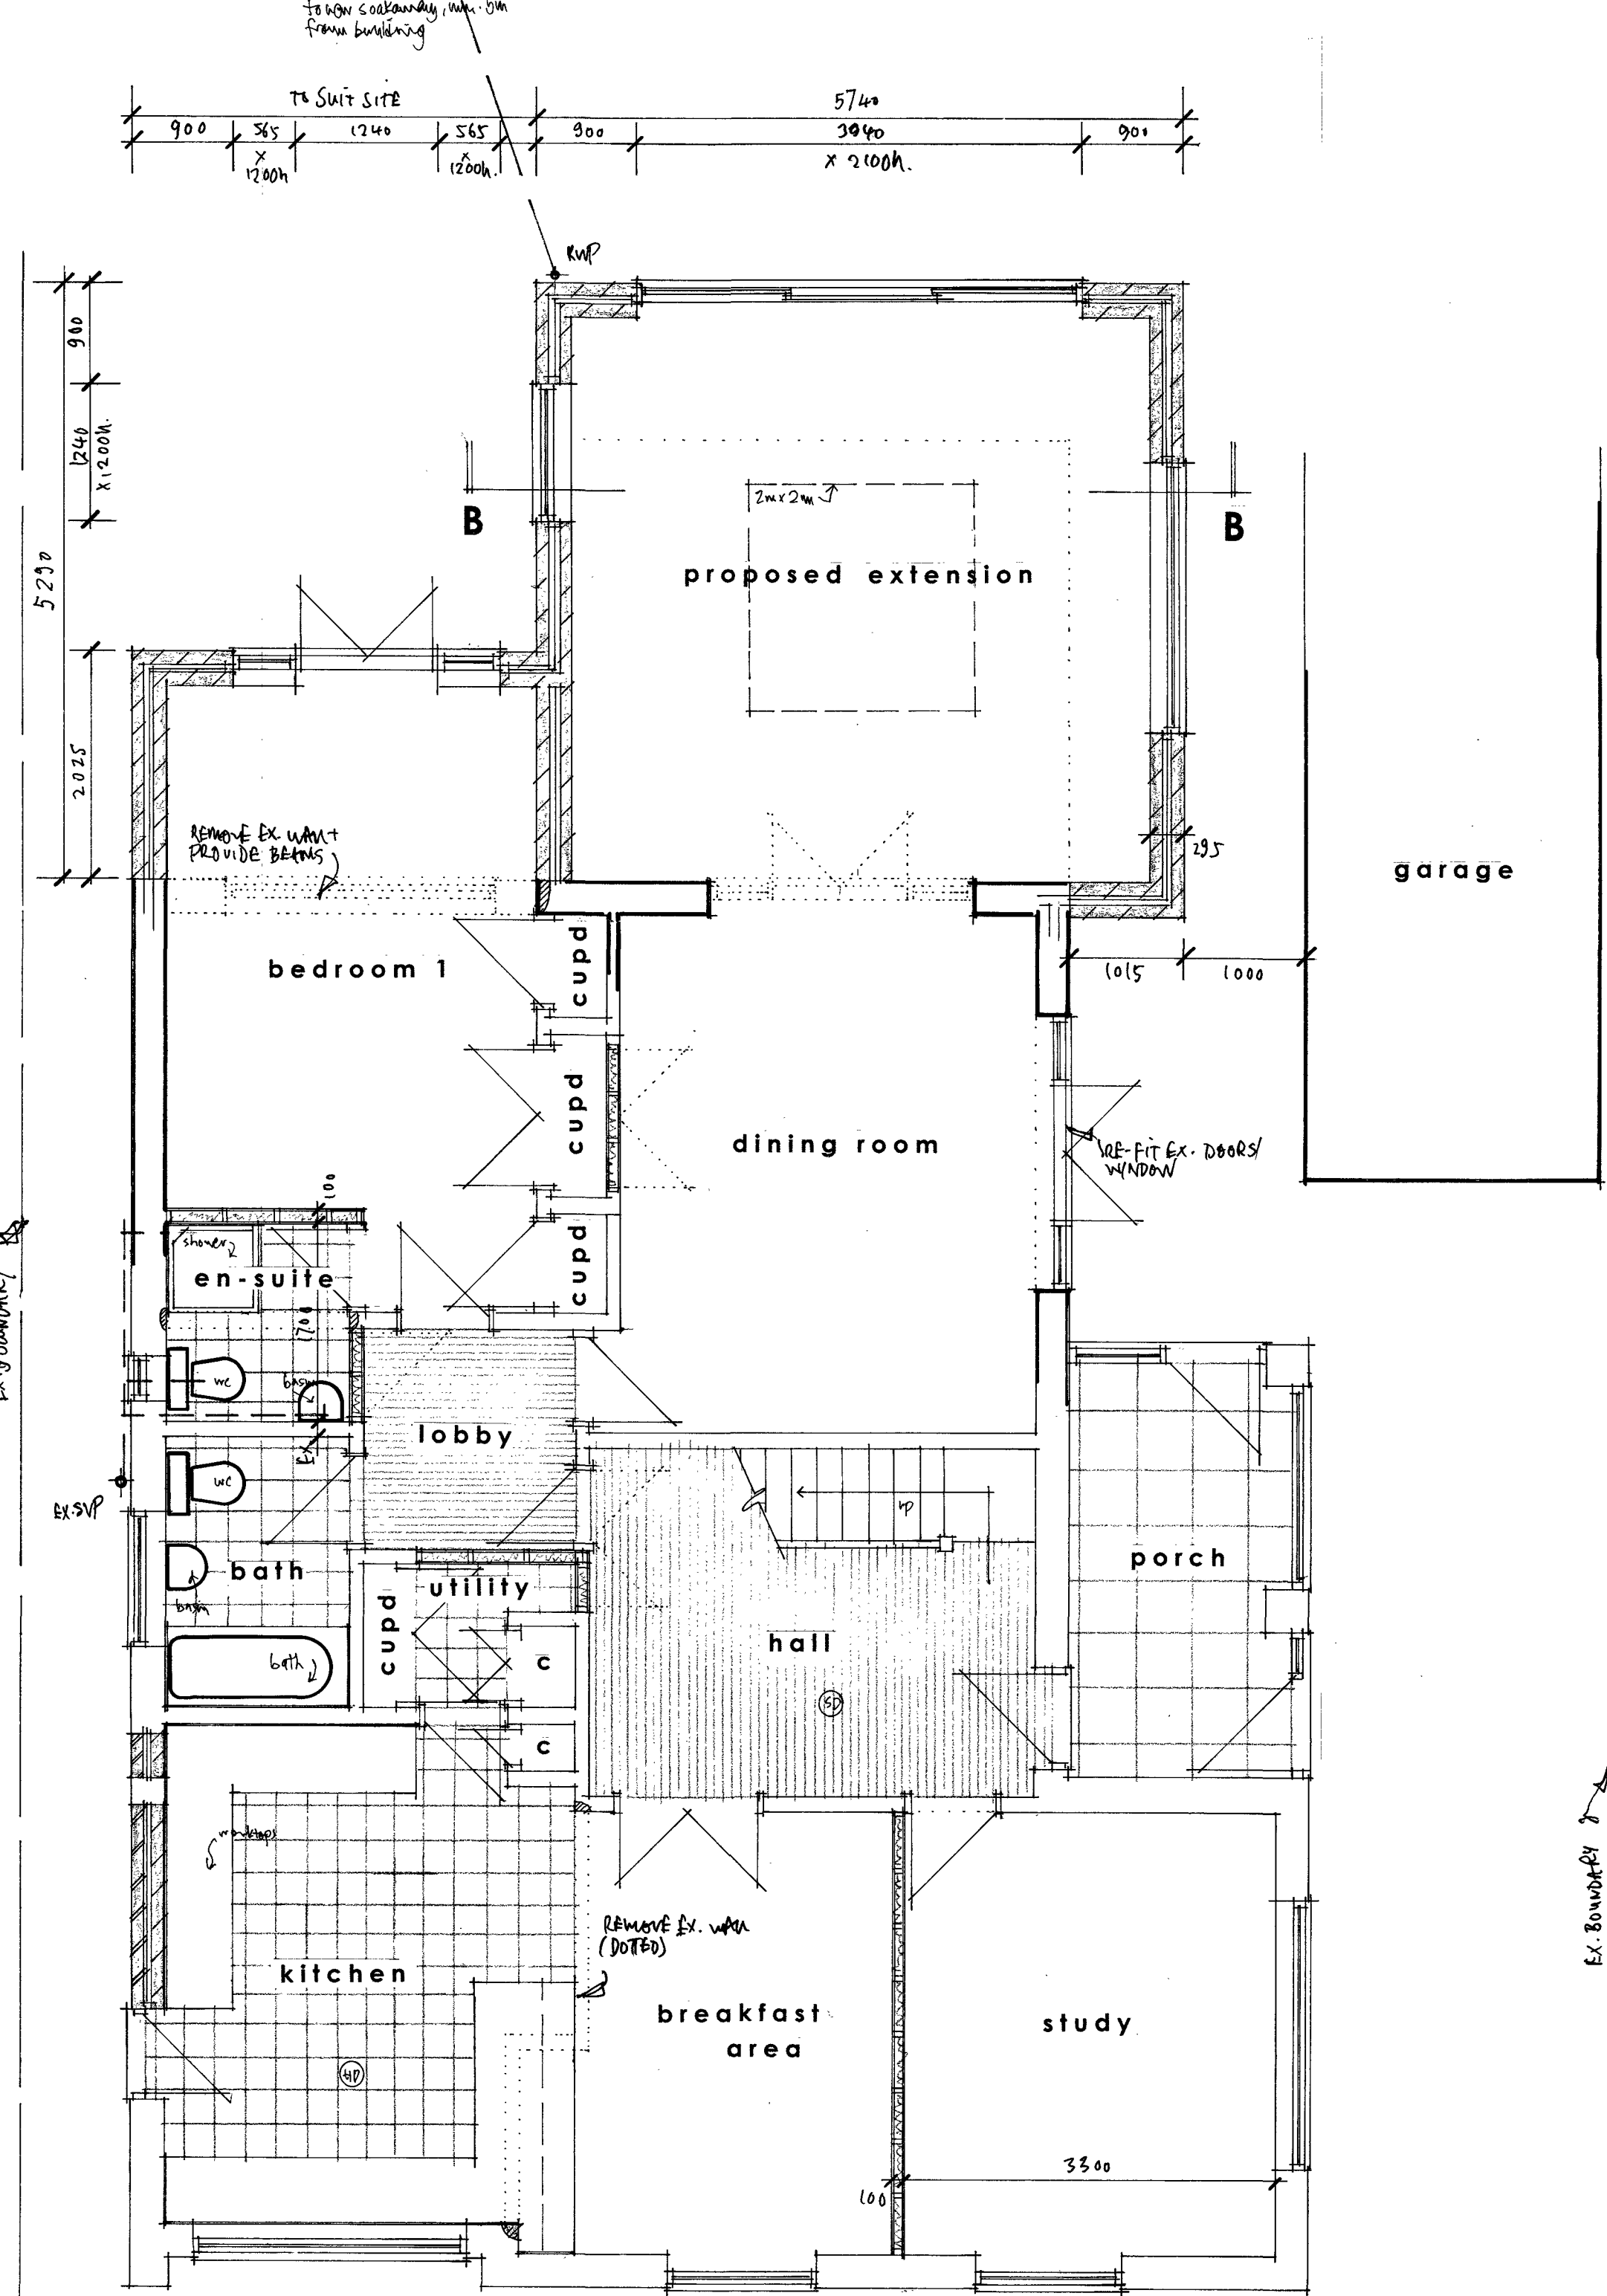

TREE SCHEDULE	
T1	unknown
T2	holly
T3	hawthorn
T4	cherry blossom

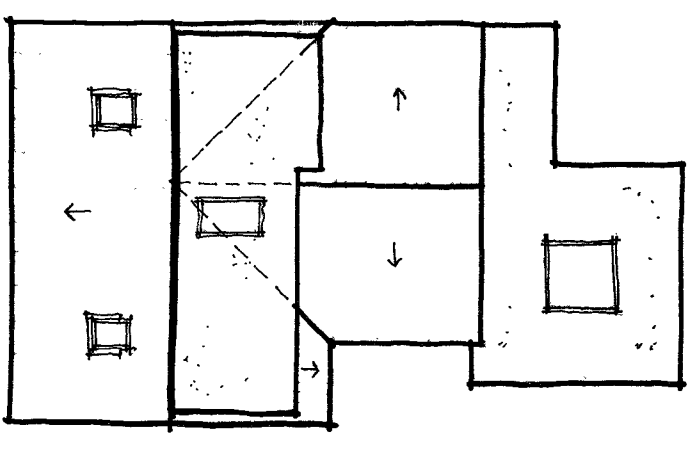

Figured dimensions to take precedence over scaled dimensions. The contractor is to verify all dimensions on site before commencing any works. Any discrepancies whatsoever to be brought to the attention of the client immediately.	
The copyright of this drawing is reserved and the drawing must not be disclosed without authority.	
Project 4 ELVERLANDS CLOSE, FERRING Proposed single storey rear extension & new rear dormer window	
Client Mr & Mrs Smith	
Drawing no. FG/EC/03	
Scale AS SHOWN	Date May 2019
Drawn By WG	
WAYNE GANDER MCIAT Chartered Architectural Technologist 98 Dunnington Lane WORTHING West Sussex BN13 2RQ Tel/Fax 01903 694817 Email - waynegander@gmail.com	