
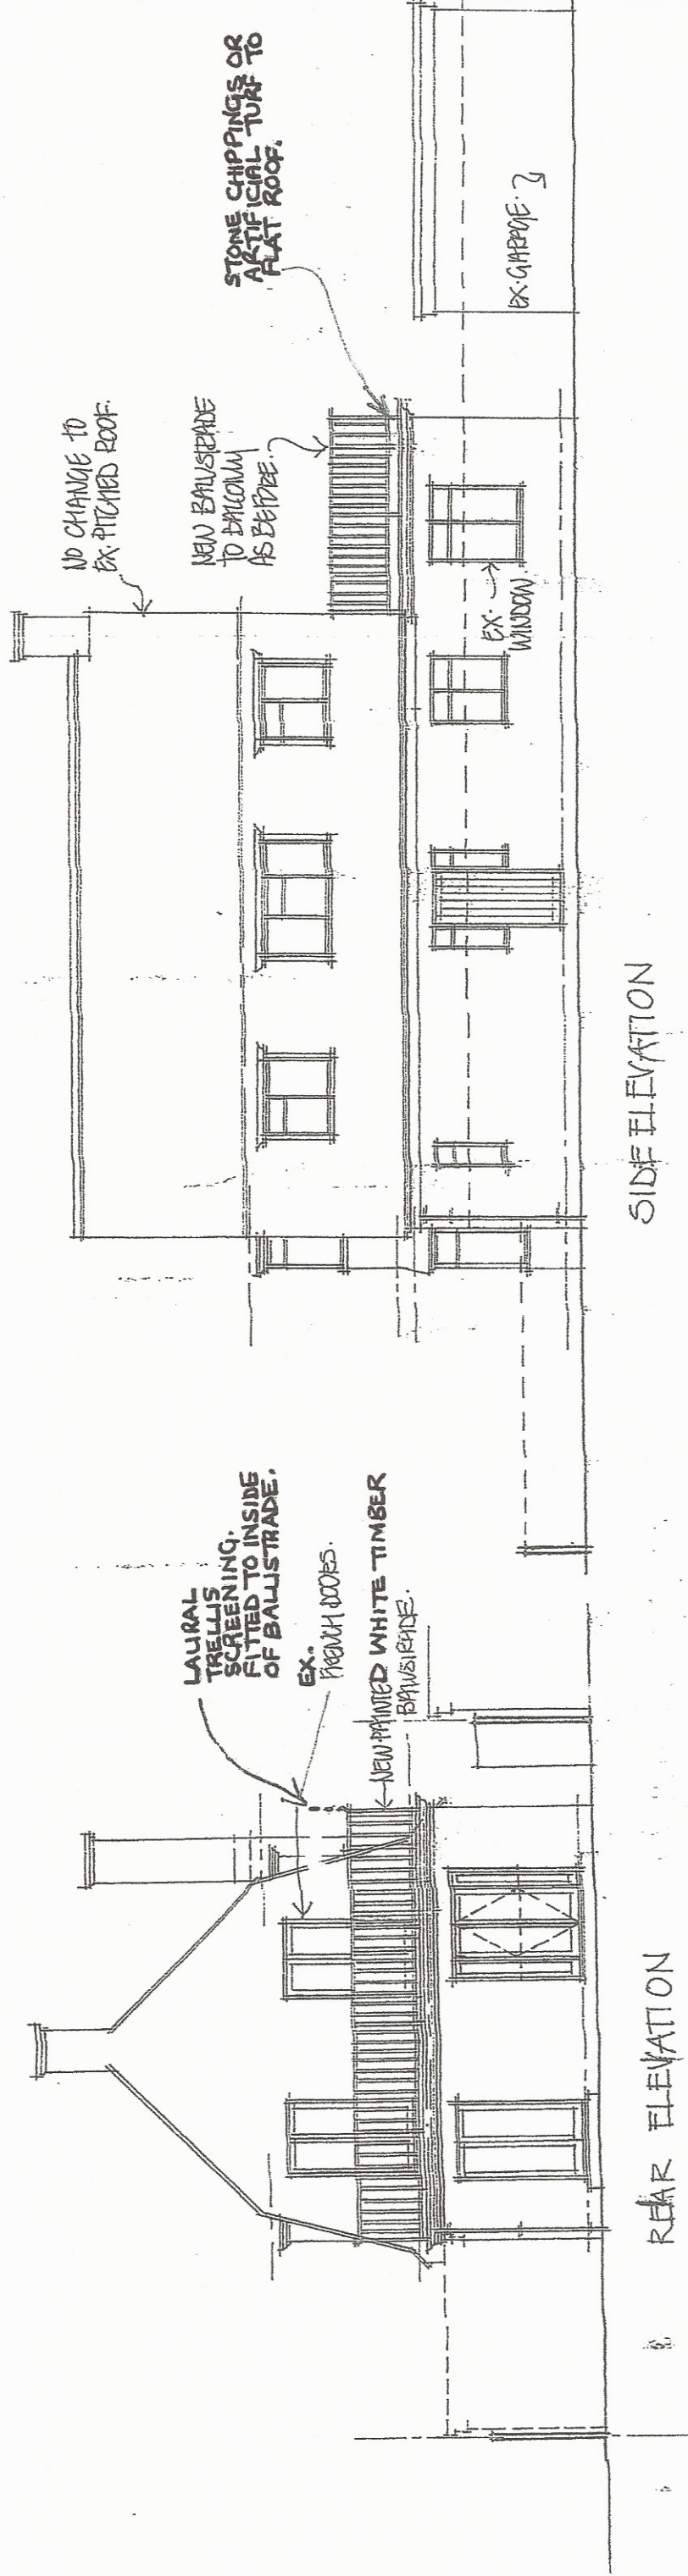


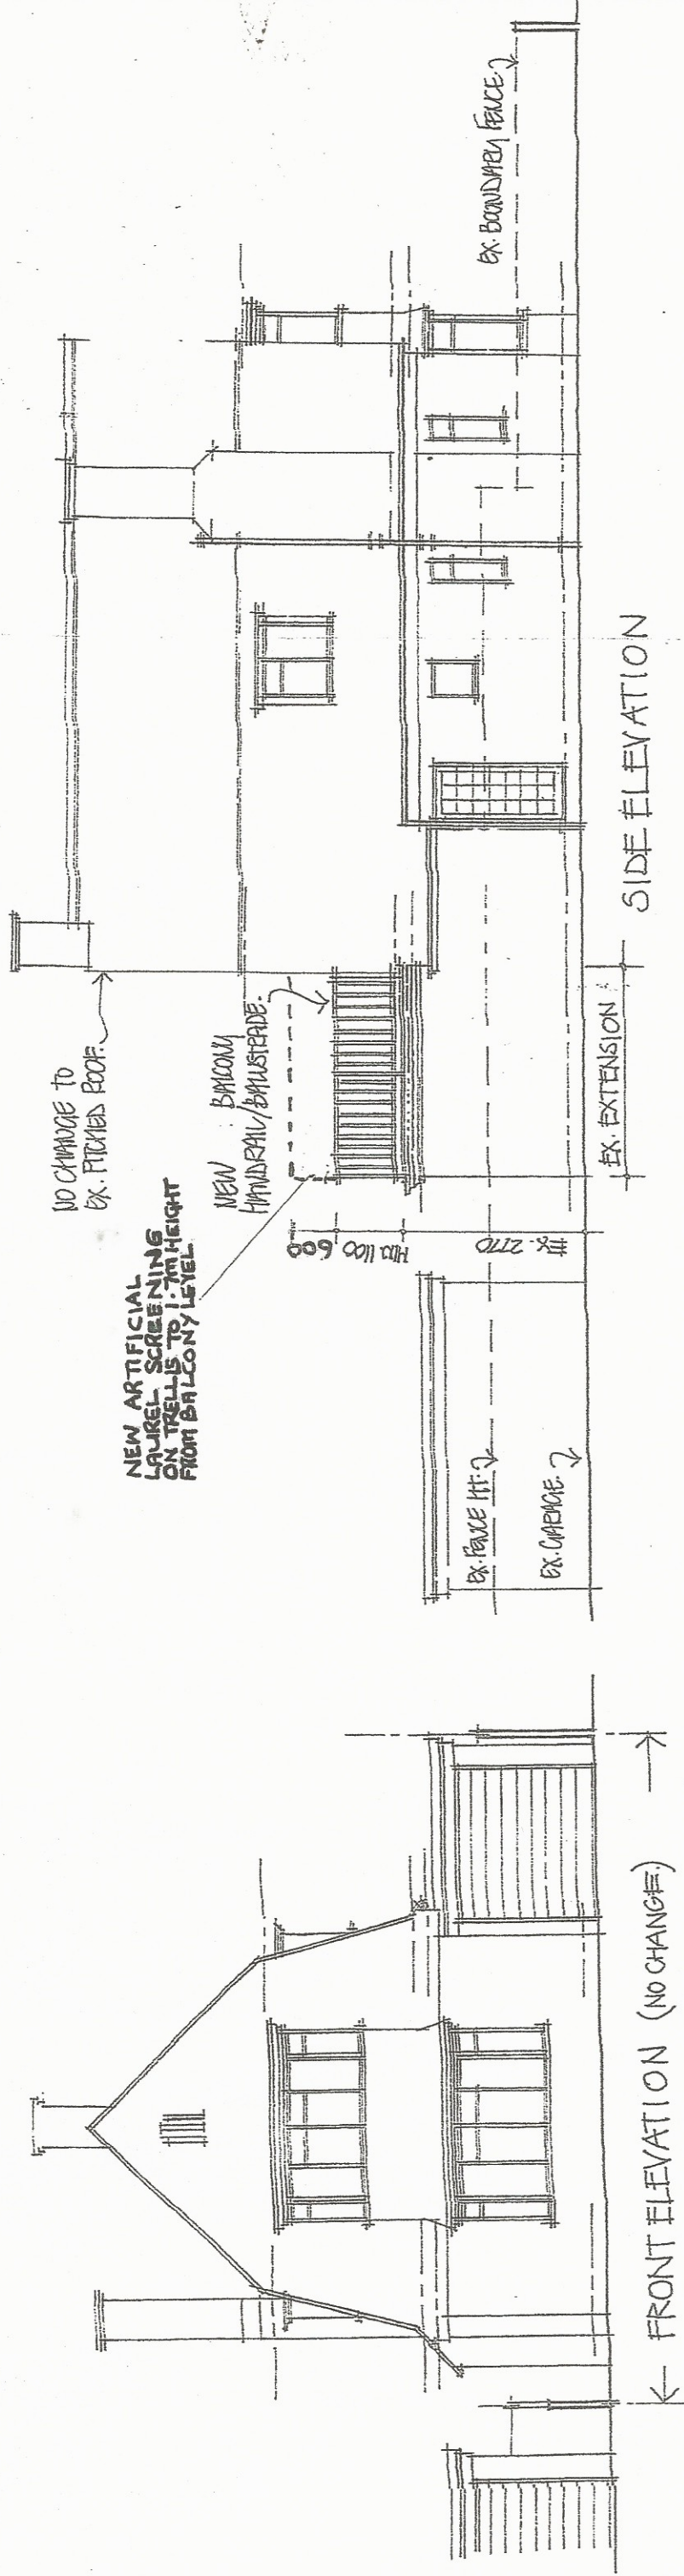

DATE : JUNE 2020
SCALE : 1:100
DRWG No. EO BAL/03A

PROPOSED BALCONY BALUSTRADE ELEVATIONS
AT 9 EAST ONSLOW CLOSE
FERRING
WEST SUSSEX BN12 5RR