


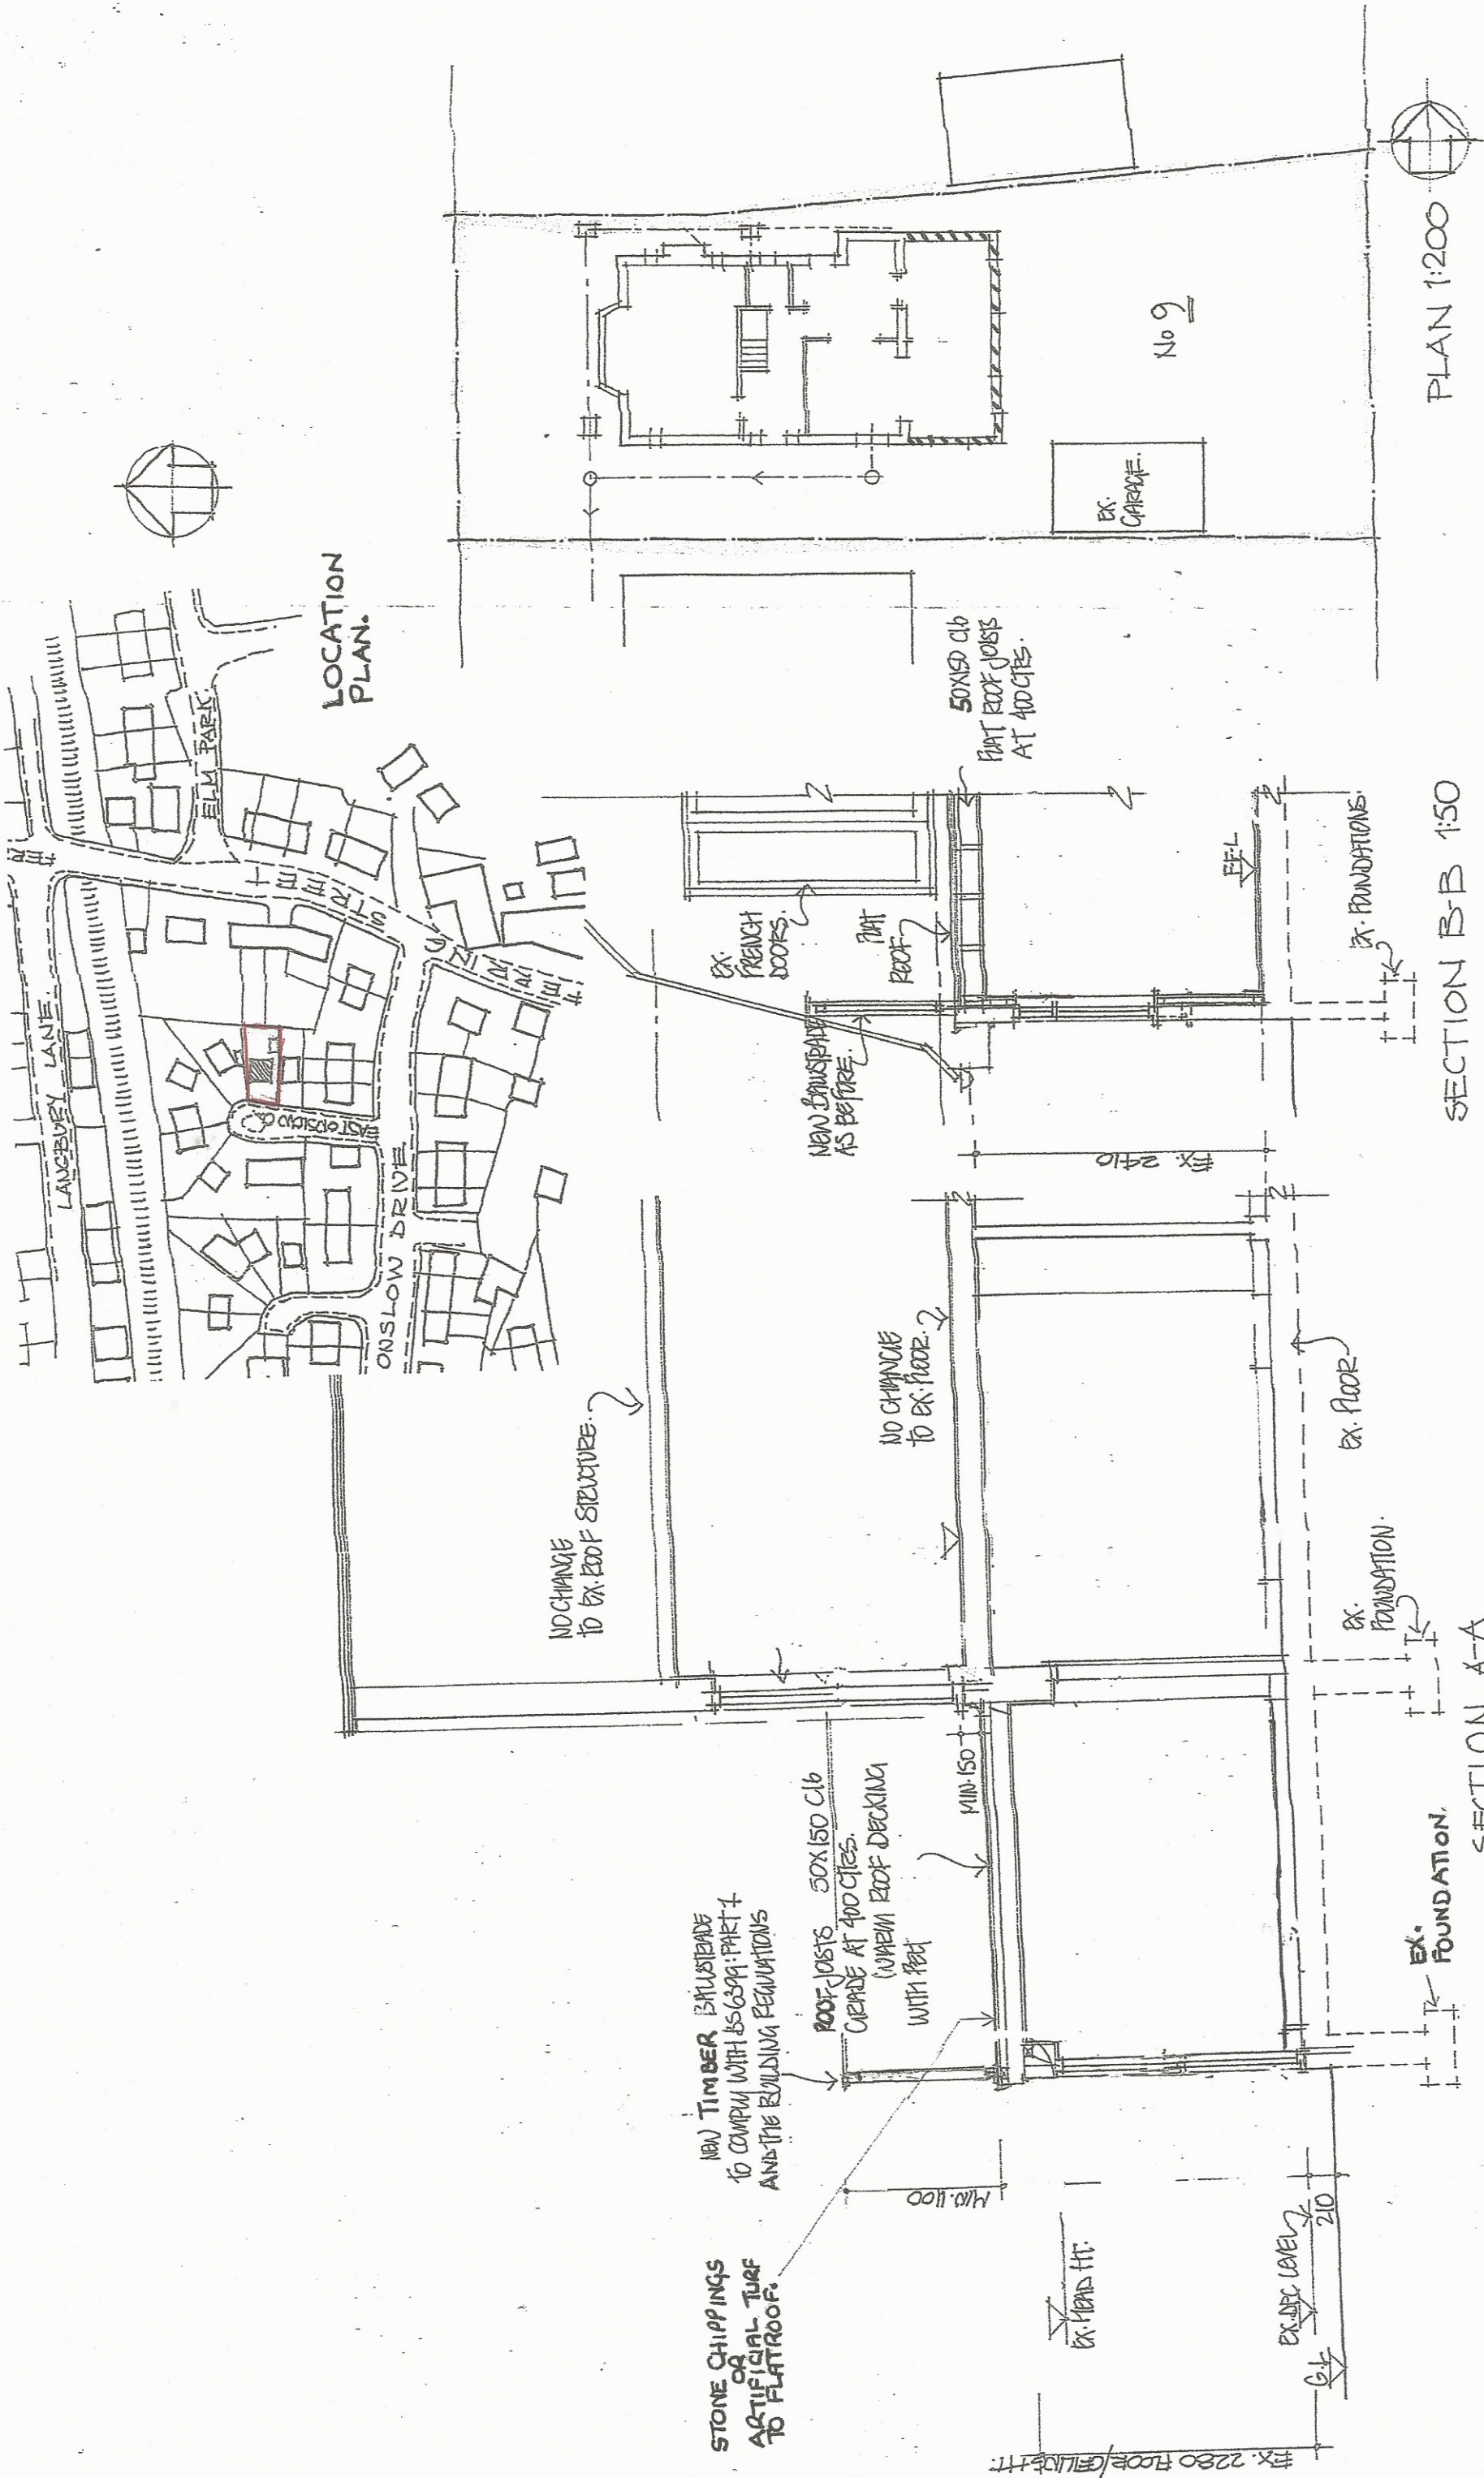

DATE JUNE 2020
SCALE: 1:50/1:200
DRWG No. EOBAL/04A

PROPOSED BALCONY BALUSTRADE - SECTIONS
AT 9 EAST ONSLOW CLOSE.
FERRING
WEST SUSSEX BN12 5RR