


F9/69/08

REAR ELEVATION . (SOUTH)

SIDE ELEVATION . (EAST)

FRONT ELEVATION . (NORTH)

SIDE ELEVATION . (WEST)

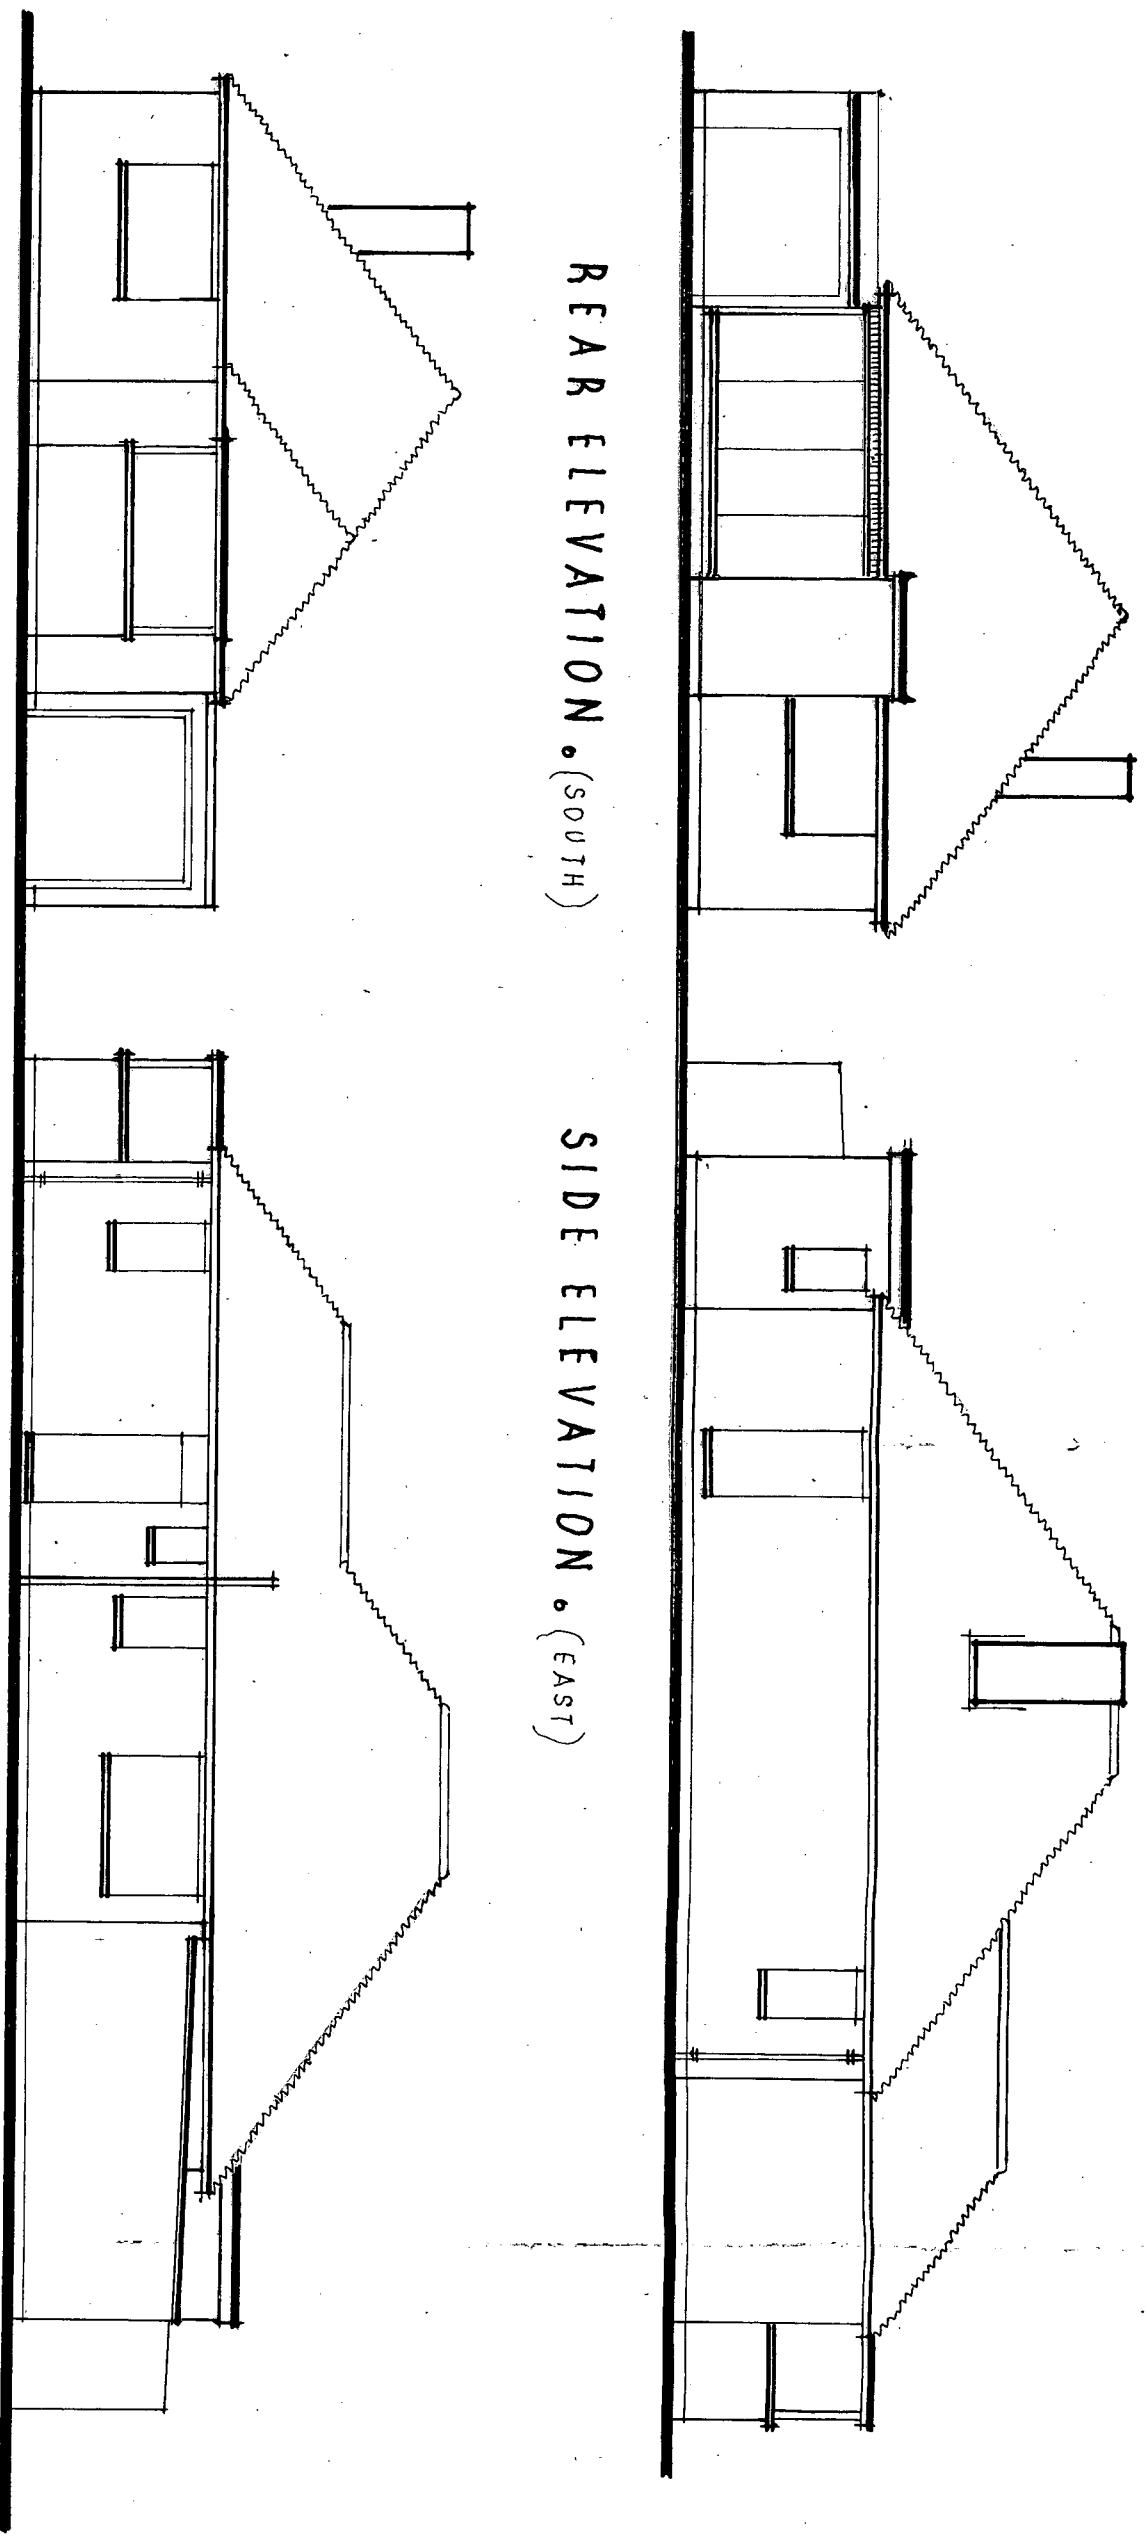

EXISTING ELEVATIONS .
34, ELM PARK , FERRING , W. SUSSEX .