



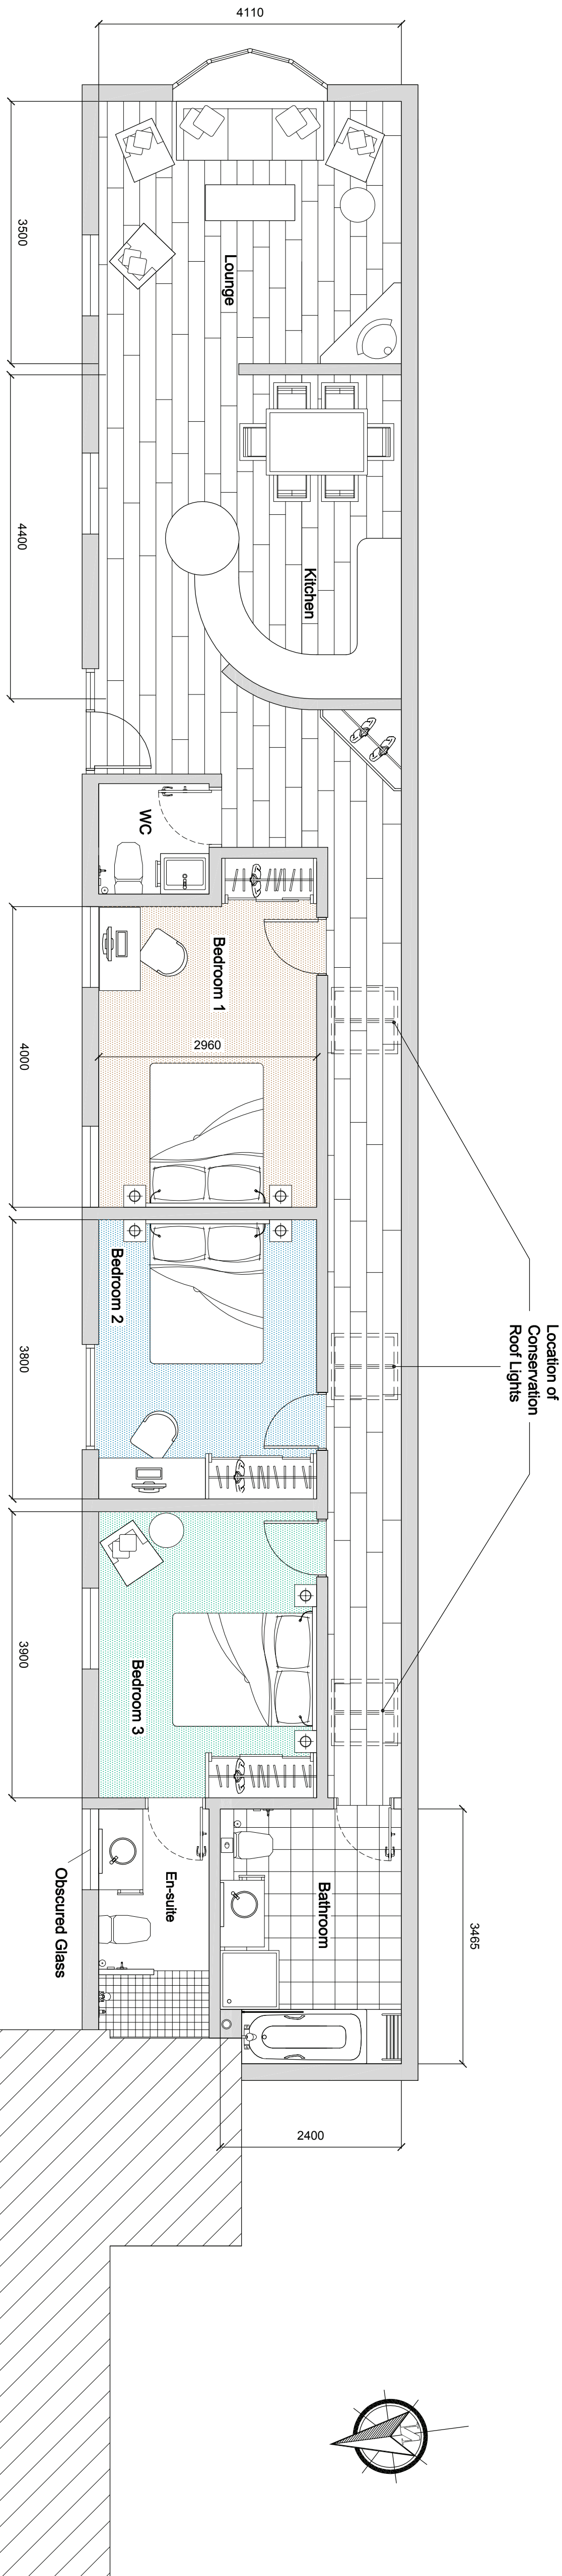

The Annex - Proposed Ground Floor

| NOTES :  |      |                               |
|----------|------|-------------------------------|
| DATE     | REV. | COMMENTS                      |
| 16-01-12 | A    | Planning Issue                |
| 25-01-12 | B    | Position of roof lights added |

PLANNING  
ISSUE

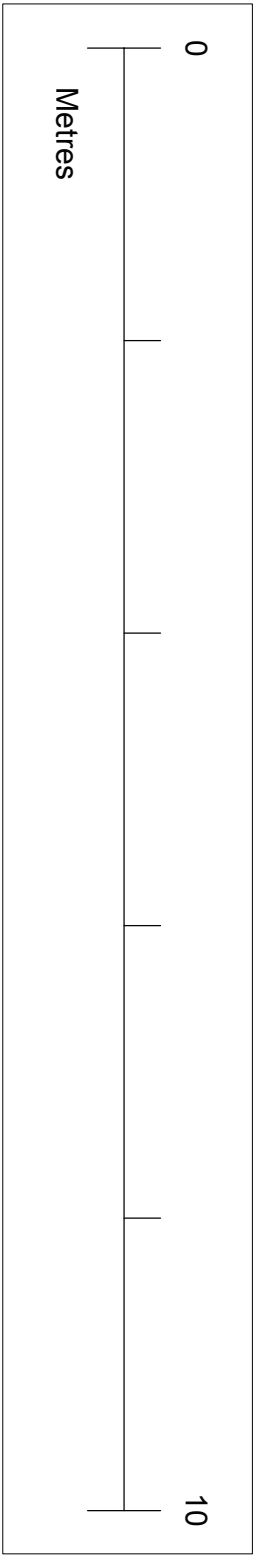

**feb**  
o  
designs

1 Foxcombe, South Haring, Pinnerfield Q191 PL.  
t: 01783 82 88 88  
e: [febdesigns@febfirm.com](mailto:febdesigns@febfirm.com)  
Bolrush Developments - The Old Barn - Ferring  
The Annex - Proposed Plan - GA

DRAWING NO. 3214-007  
DRAWN AF  
SCALE 1:50  
DATE 1st Jan. 2012  
REV. B

This scheme is subject to town planning and all other necessary consents. It is not to be used for any other purpose without the written consent of the architect. Any discrepancies are to be reported to the architect/supervising officer. Figured dimensions only are to be taken from this drawing. This drawing is to be read in conjunction with all relevant consultants' and variations are to be notified to the architect/supervising officer before the affected work commences.