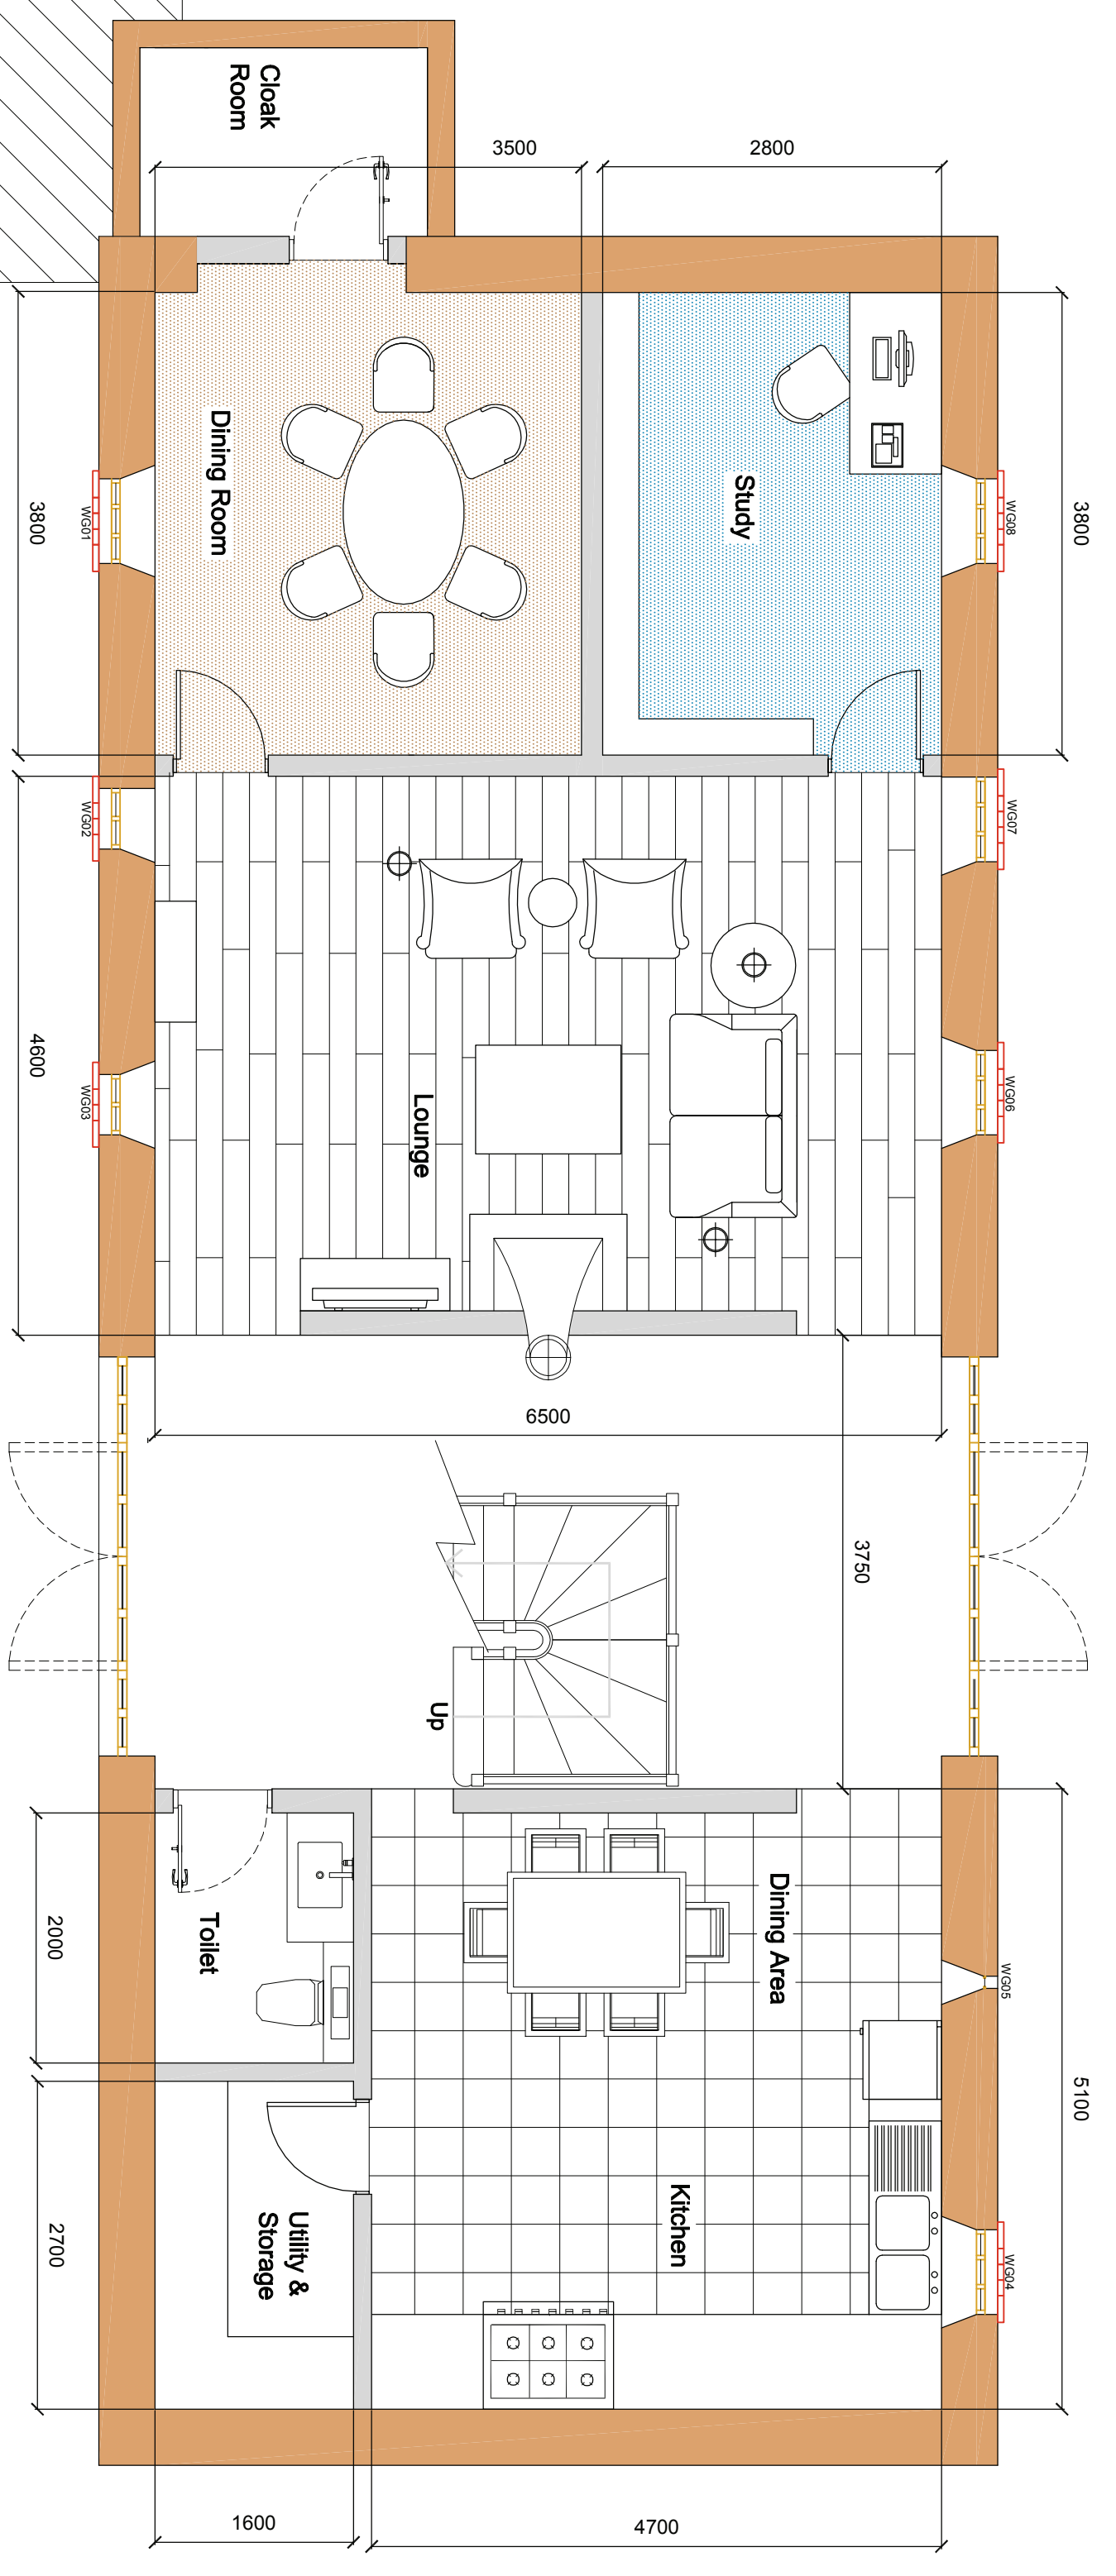
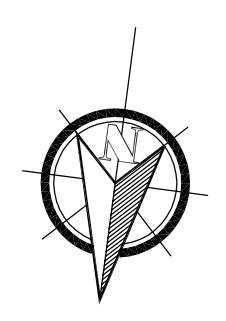
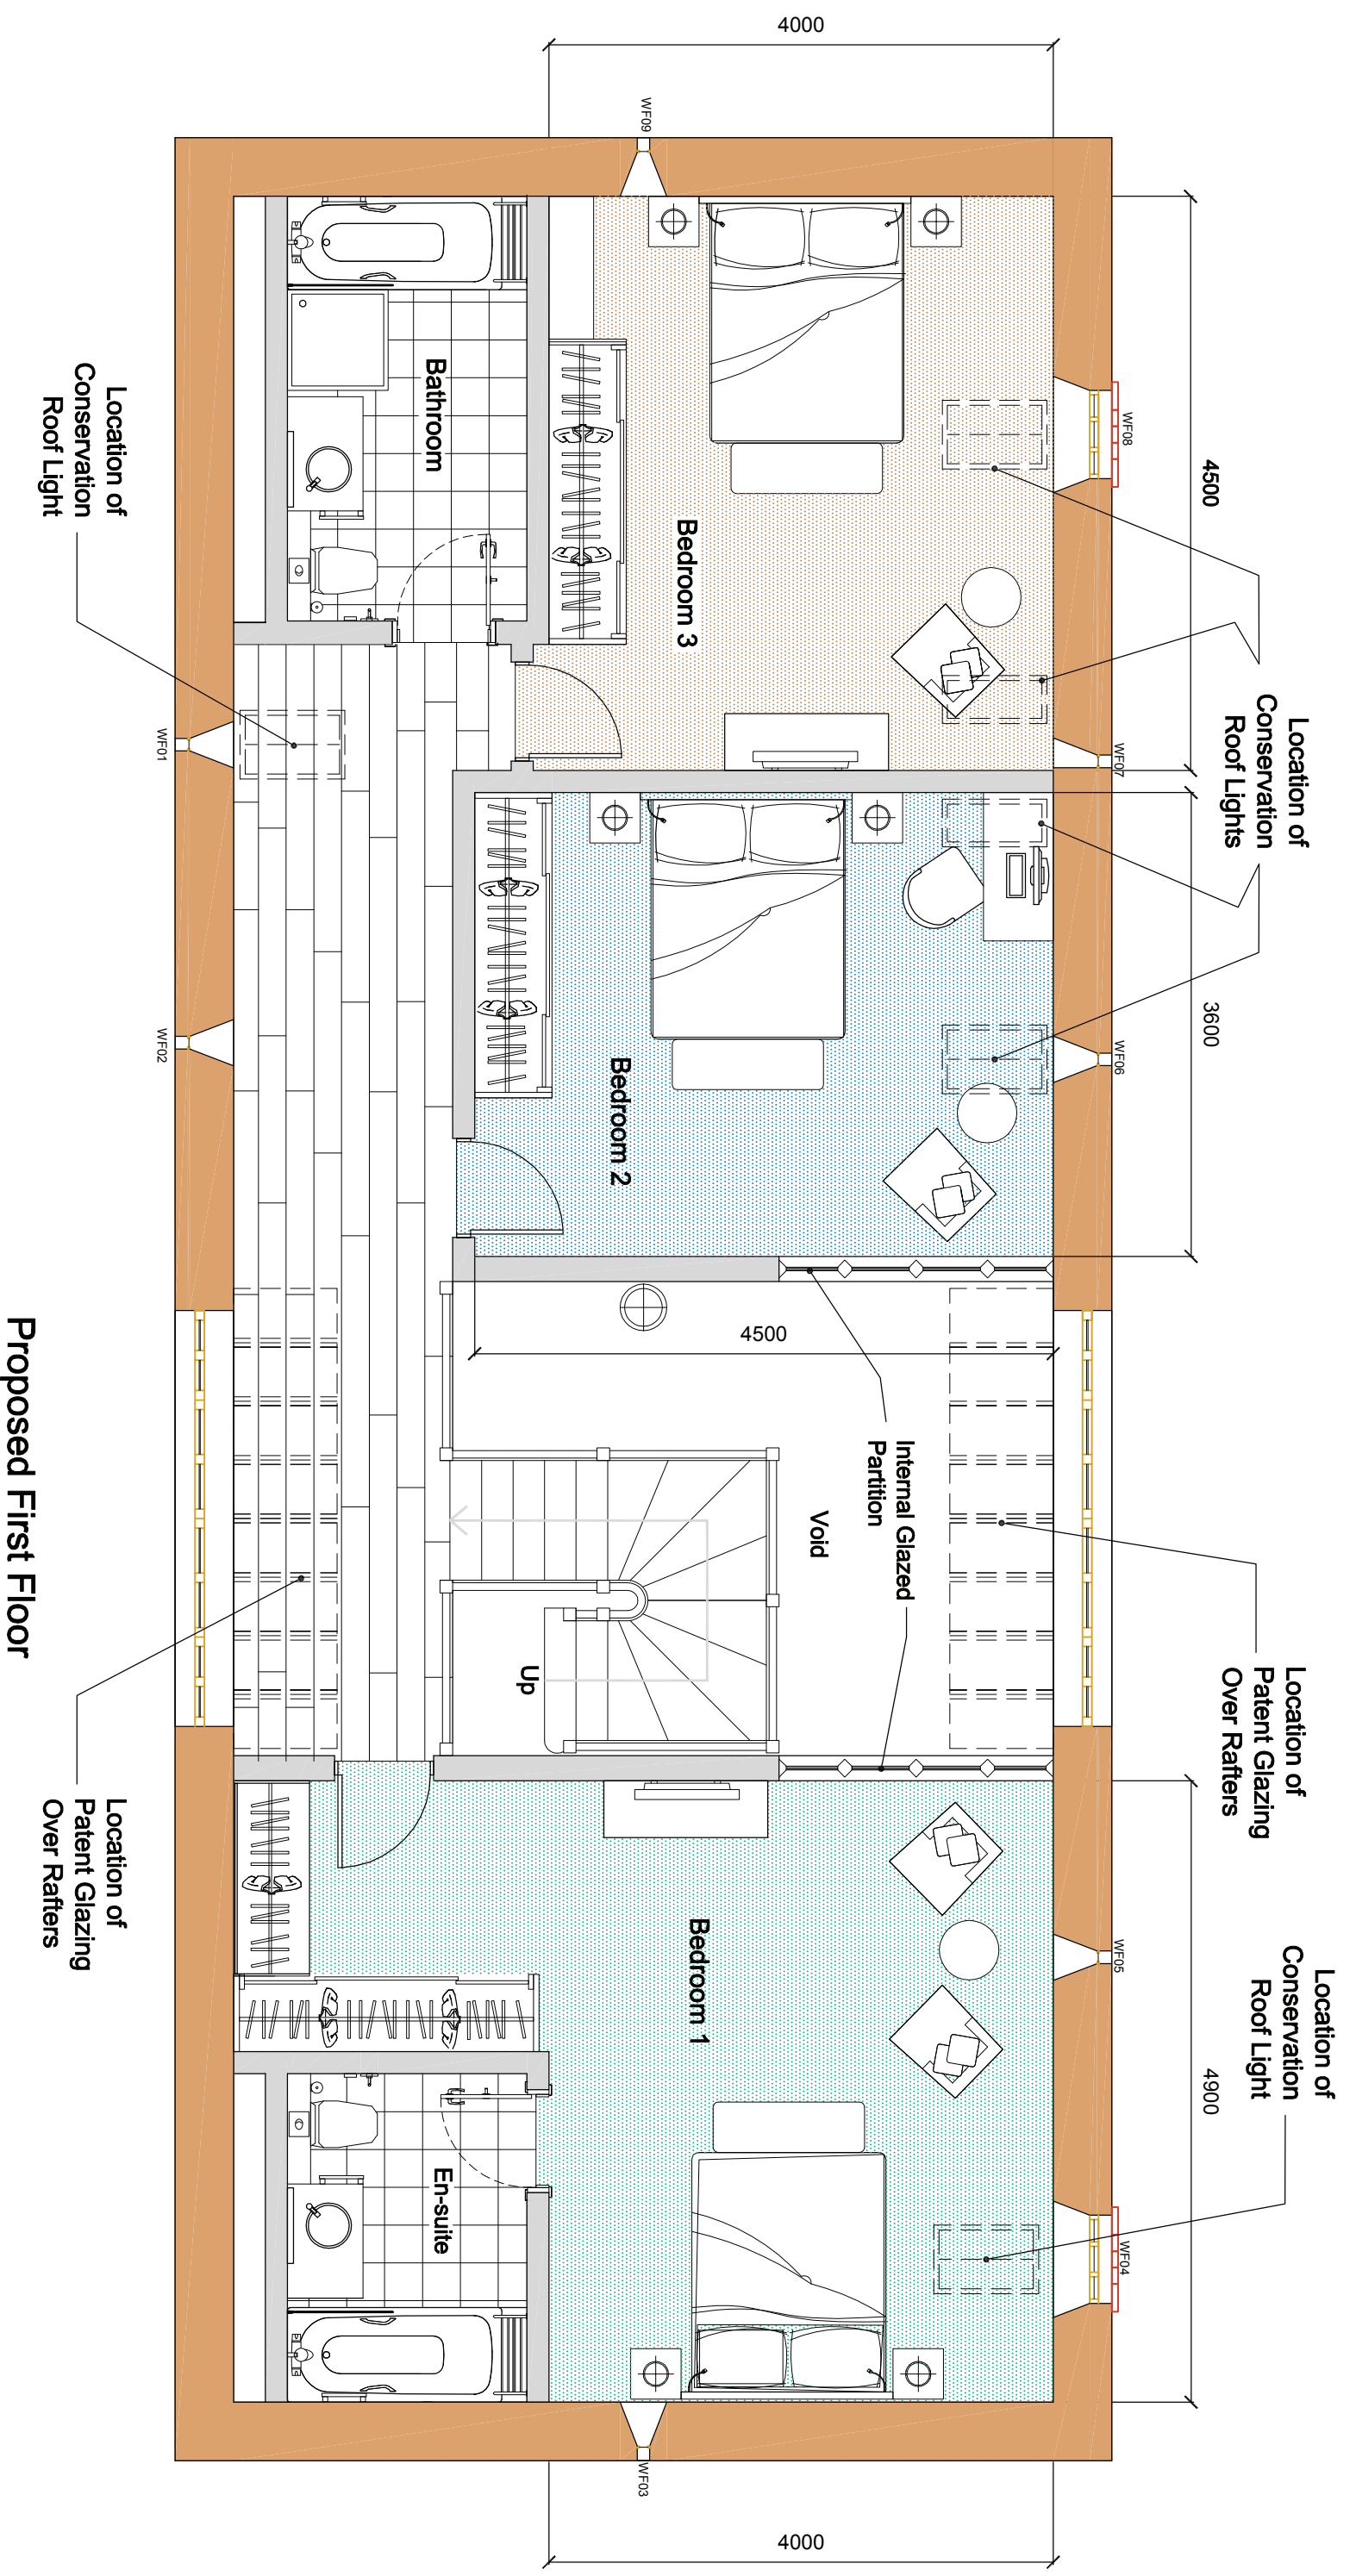


PLANNING
ISSUE

NOTES :		
DATE	REV.	COMMENTS
16-01-12	A	Planning Issue
19-01-12	B	Fenestration Revised
25-01-12	C	Position of proposed roof lights added

febbo

designs

1 Foxcombe - South Haring - Penfield Q171 p1.

tel: 01783 82 88 88

email: info@febbo.com

Bolrush Developments - The Old Barn - Ferring

The Old Barn - Proposed Ground & First Floor - GA

DRAWING NO. 3214-009

DATE 15.01.12

SCALE 1:50

REV. A1

DATE Jan. 2012

REV. C

This scheme is subject to town planning and all other necessary consents. It is not to be construed as a guarantee of any kind and is not to be relied upon for any purpose. It is the responsibility of the client to ensure that all necessary consents are obtained and that the scheme is in accordance with all relevant legislation and regulations. Any discrepancies are to be reported to the architect/supervising officer. Figured dimensions only are to be taken from this drawing. This drawing is to be read in conjunction with all relevant consultants' and variations are to be notified to the architect/supervising officer before the affected work commences.

ARUN DISTRICT COUNCIL FG6137