
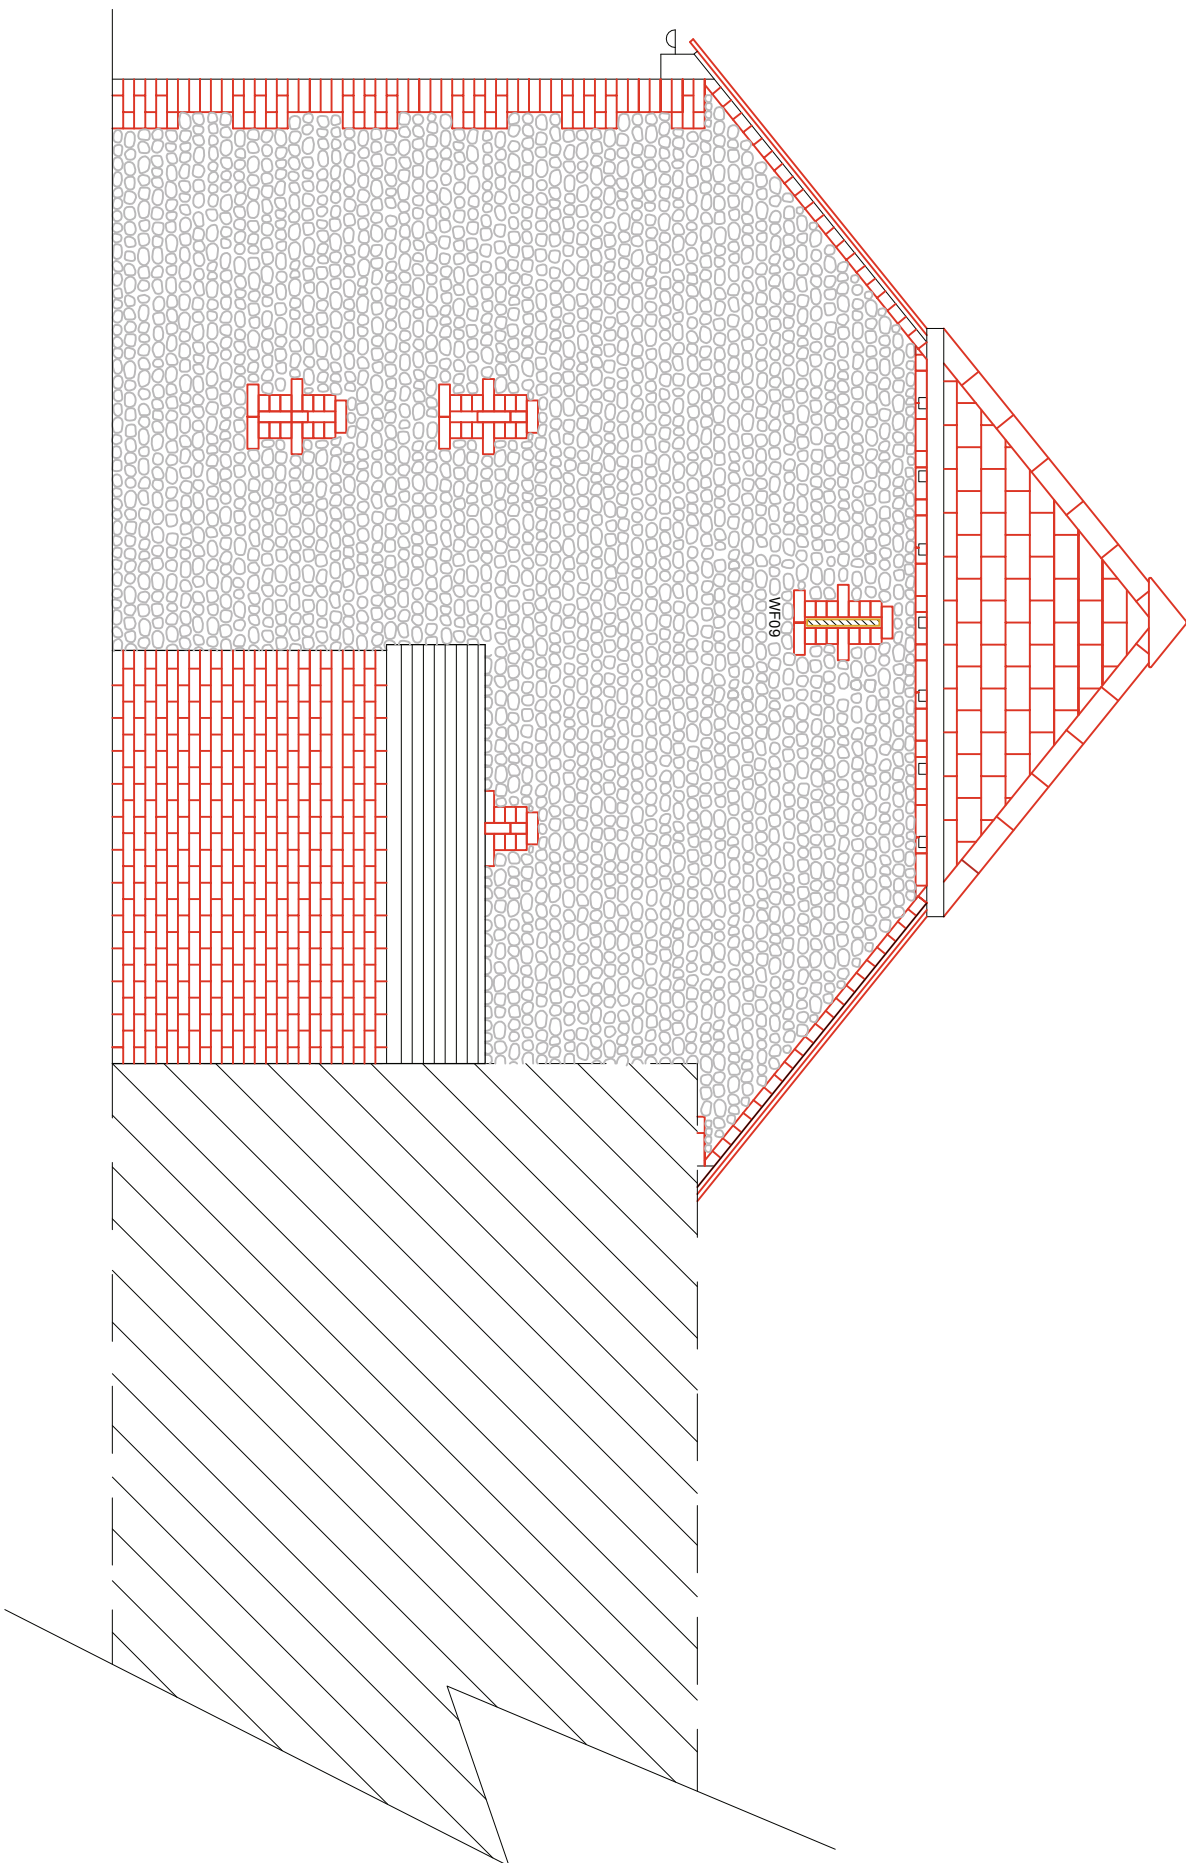
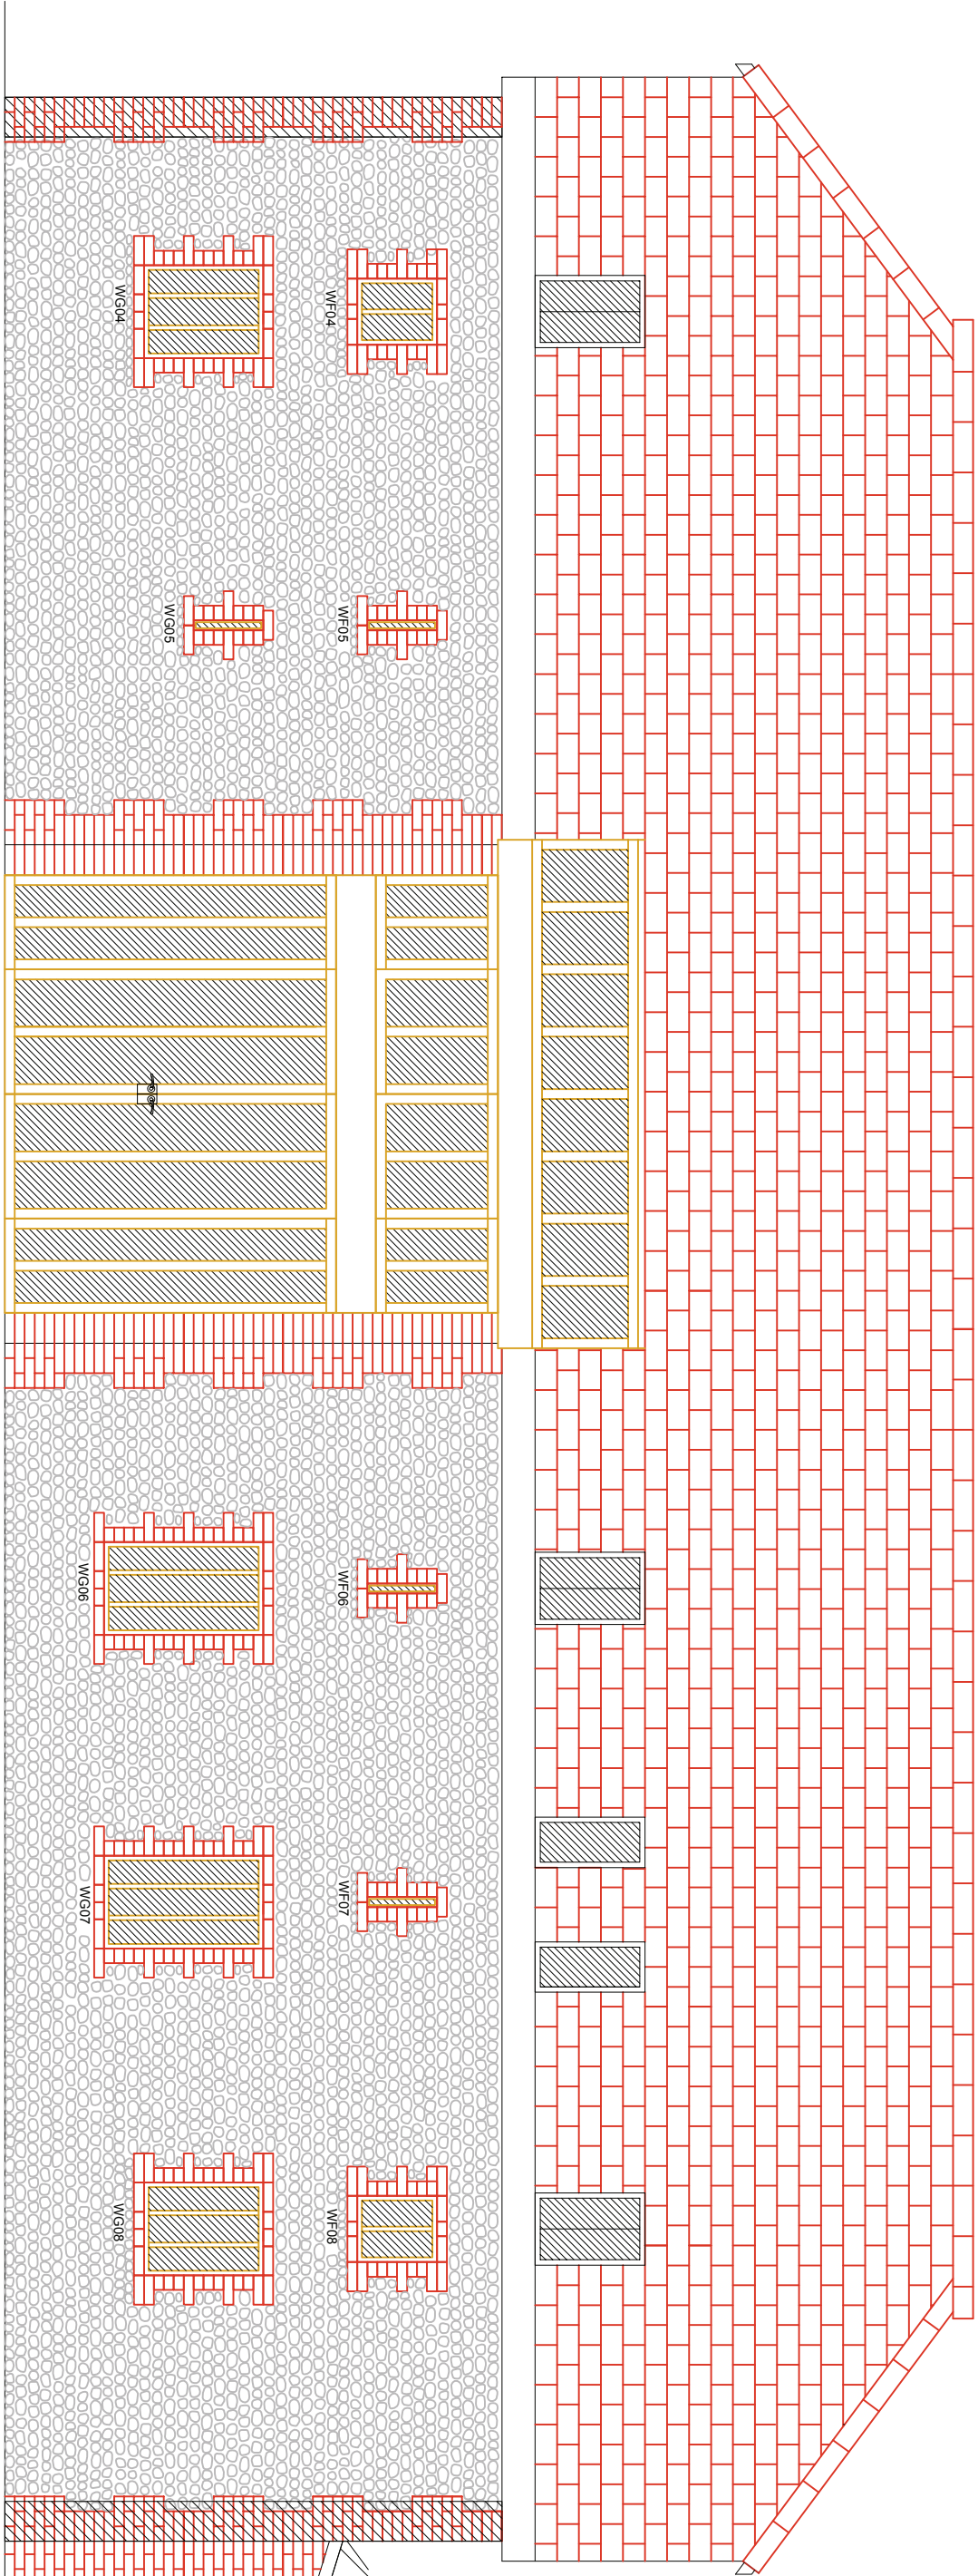
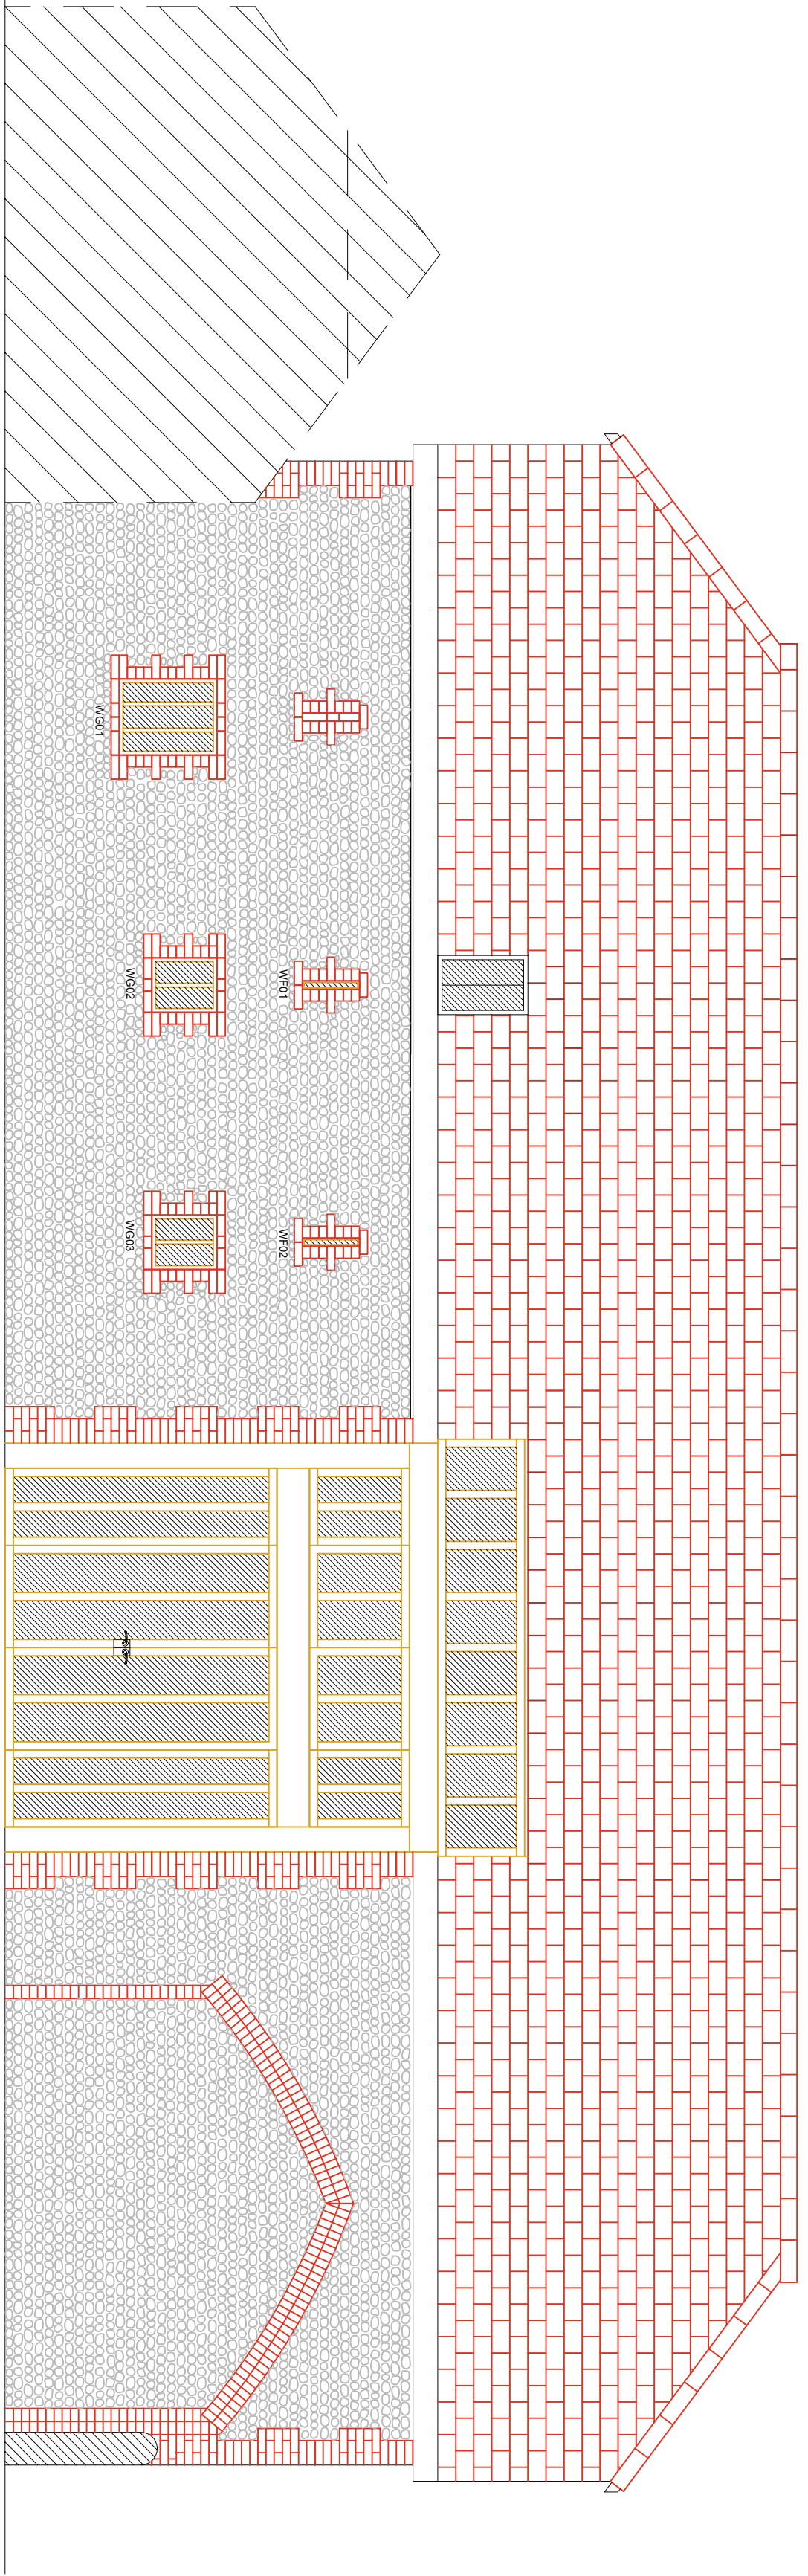


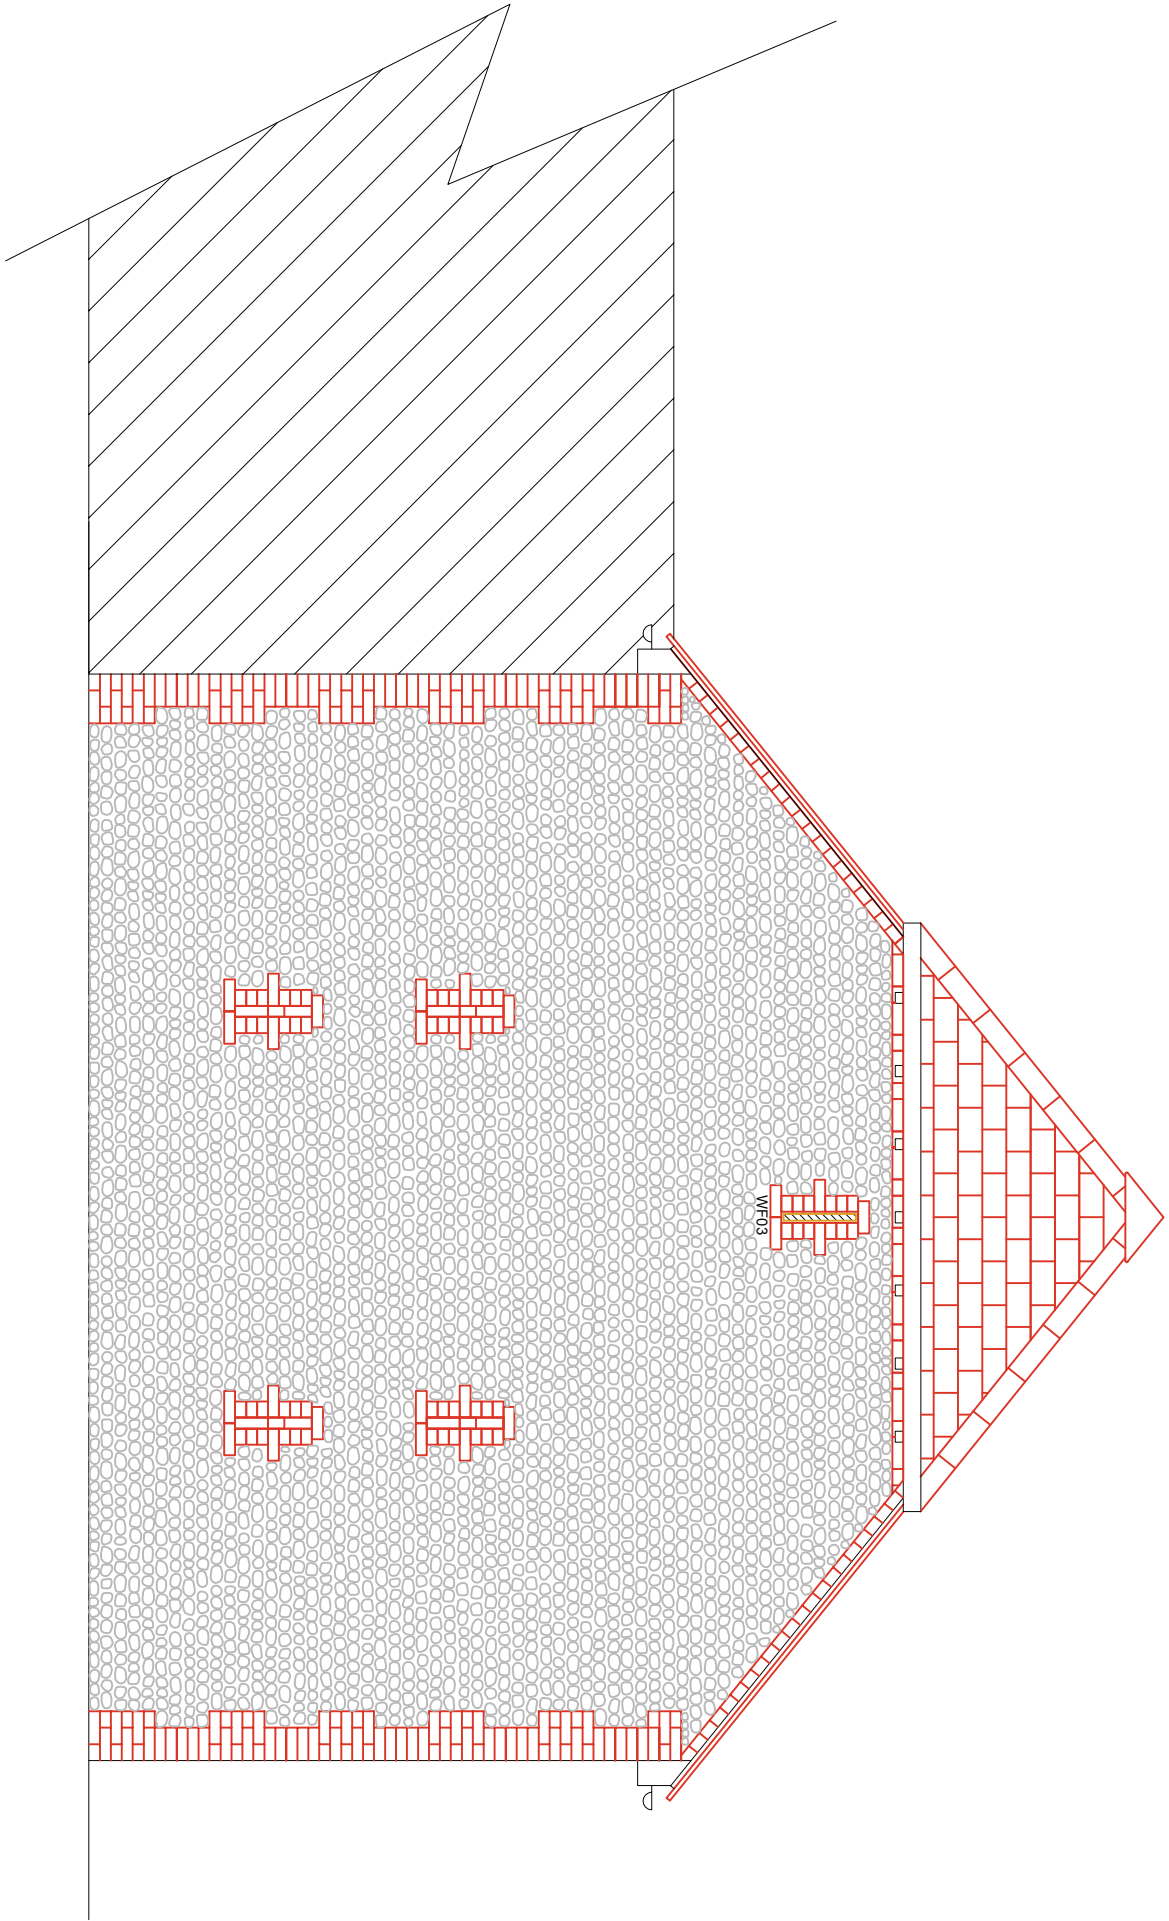

PROPOSED ELEVATIONS

PLANNING
ISSUE

NOTES :		
DATE	REV.	COMMENTS
16-01-12	A	Planning Issue
25-01-12	B	Proposed fenestration revised

febbo

designs

1 Foxcombe - South Haring - Pinnerfield Q171 P/L

tel: 01783 82 88 88

email: info@febbo.com

Bolrush Developments - The Old Barn - Ferring

The Old Barn - Proposed Elevations

DRAWING NO.

32144010

SCALE

A1

DATE

Jan. 2011

REV.

B

This scheme is subject to town planning and all other necessary consents. It is not to be used for any other purpose without the written consent of the architect.

Any discrepancies are to be reported to the architect/supervising officer to the survey. All dimensions are to be checked on site.

Figured dimensions only are to be taken from this drawing.

This drawing is to be read in conjunction with all relevant consultants' and variations are to be notified to the architect/supervising officer before the affected work commences.

ARUN DISTRICT COUNCIL FG6137