



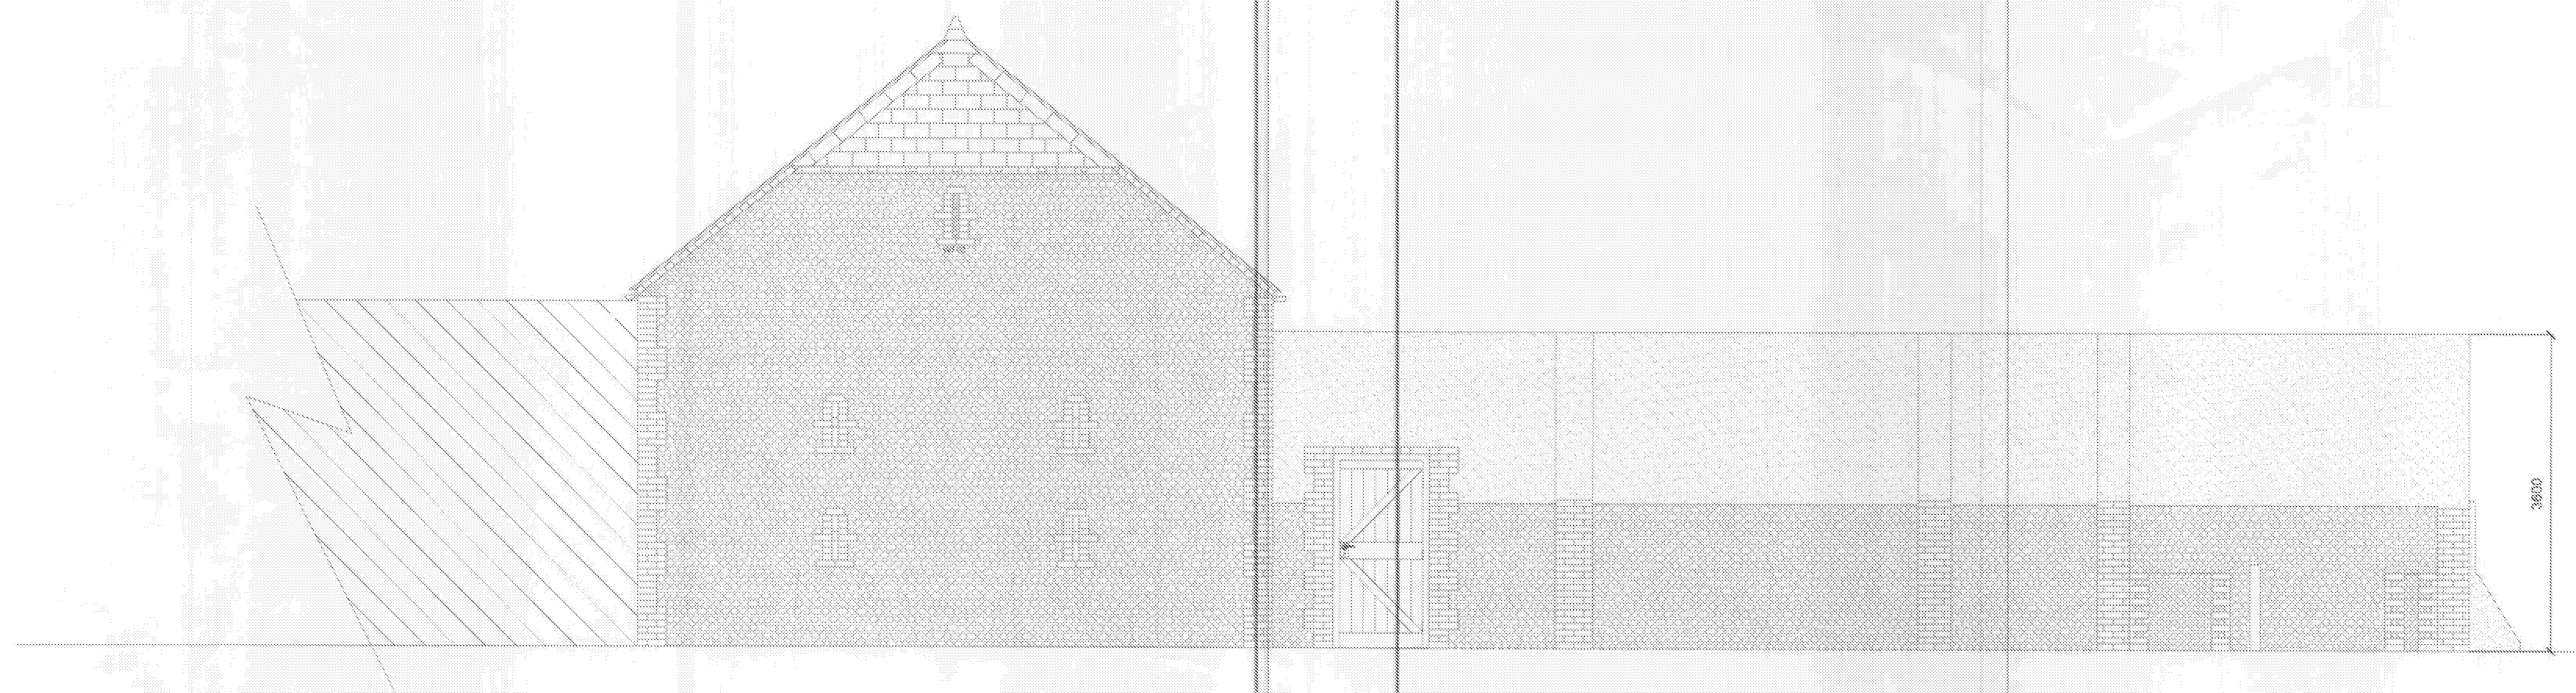


05
006

PROPOSED GARDEN WALL ELEVATION

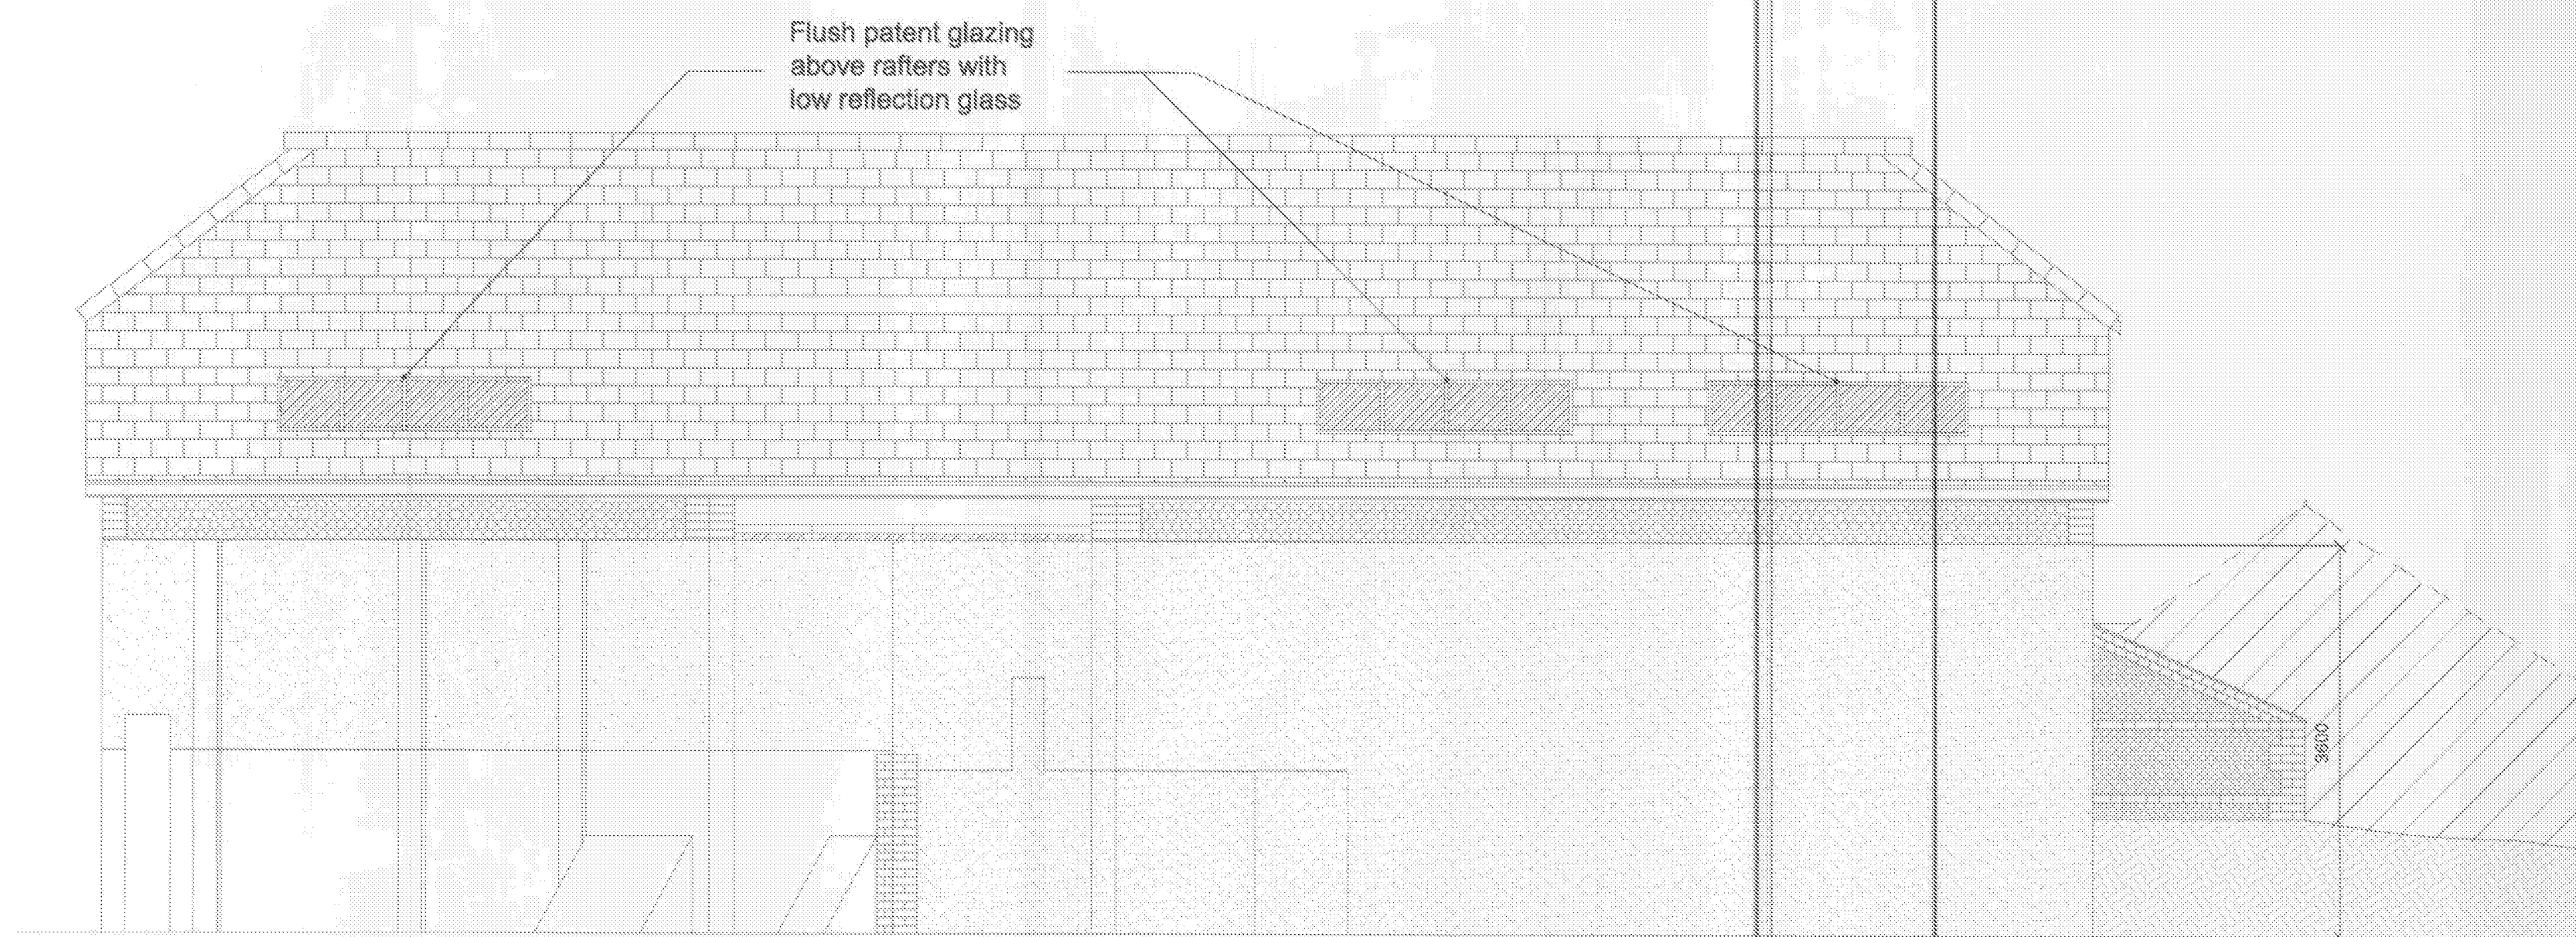

09
006

PROPOSED GARDEN WALL ELEVATION

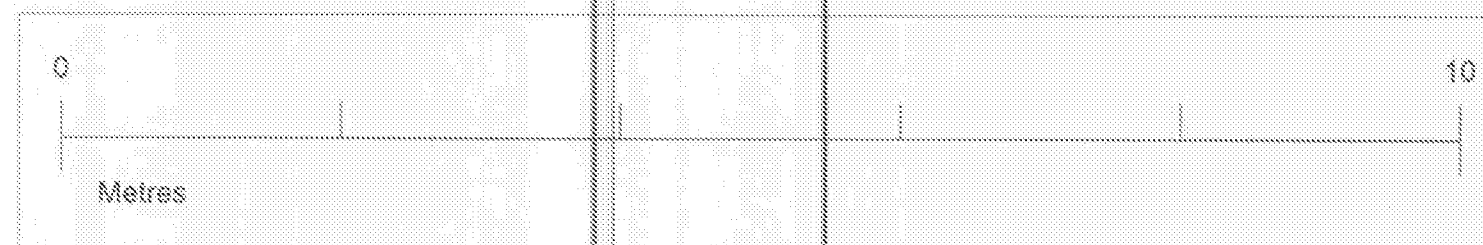

NOTES :		
DATE	REV.	COMMENTS
16-01-12	A	Planning Issue
26-01-12	B	Proposed fenestration revised
27-03-12	C	Elevations revised
11-04-12	D	Patent Glazing over west entrance removed

febo
designs

1 Forcombe - South Harting - Petersfield GU31 5PL
tel: 01730 82 66 86
email: febo@febo.co.uk

Bolrush Developments - The Old Barn - Ferring

The Old Barn - Proposed Garden Wall Elevations

DRAWING NO.	DESIGN	SCALE	DATE	REV.
3214-011	AF	1:50 A1	April/12	D

This scheme is subject to town planning and all other necessary consents. Dimensions, areas and levels where given are only approximate and subject to the survey. All dimensions are to be checked on site. Any discrepancies are to be reported to the architect/supervising officer before work commences. Figured dimensions only are to be taken from this drawing. This drawing is to be read in conjunction with all relevant consultants' and/or specialists' drawings/documents and any discrepancies or variations are to be notified to the architect/supervising officer before the effected work commences.