


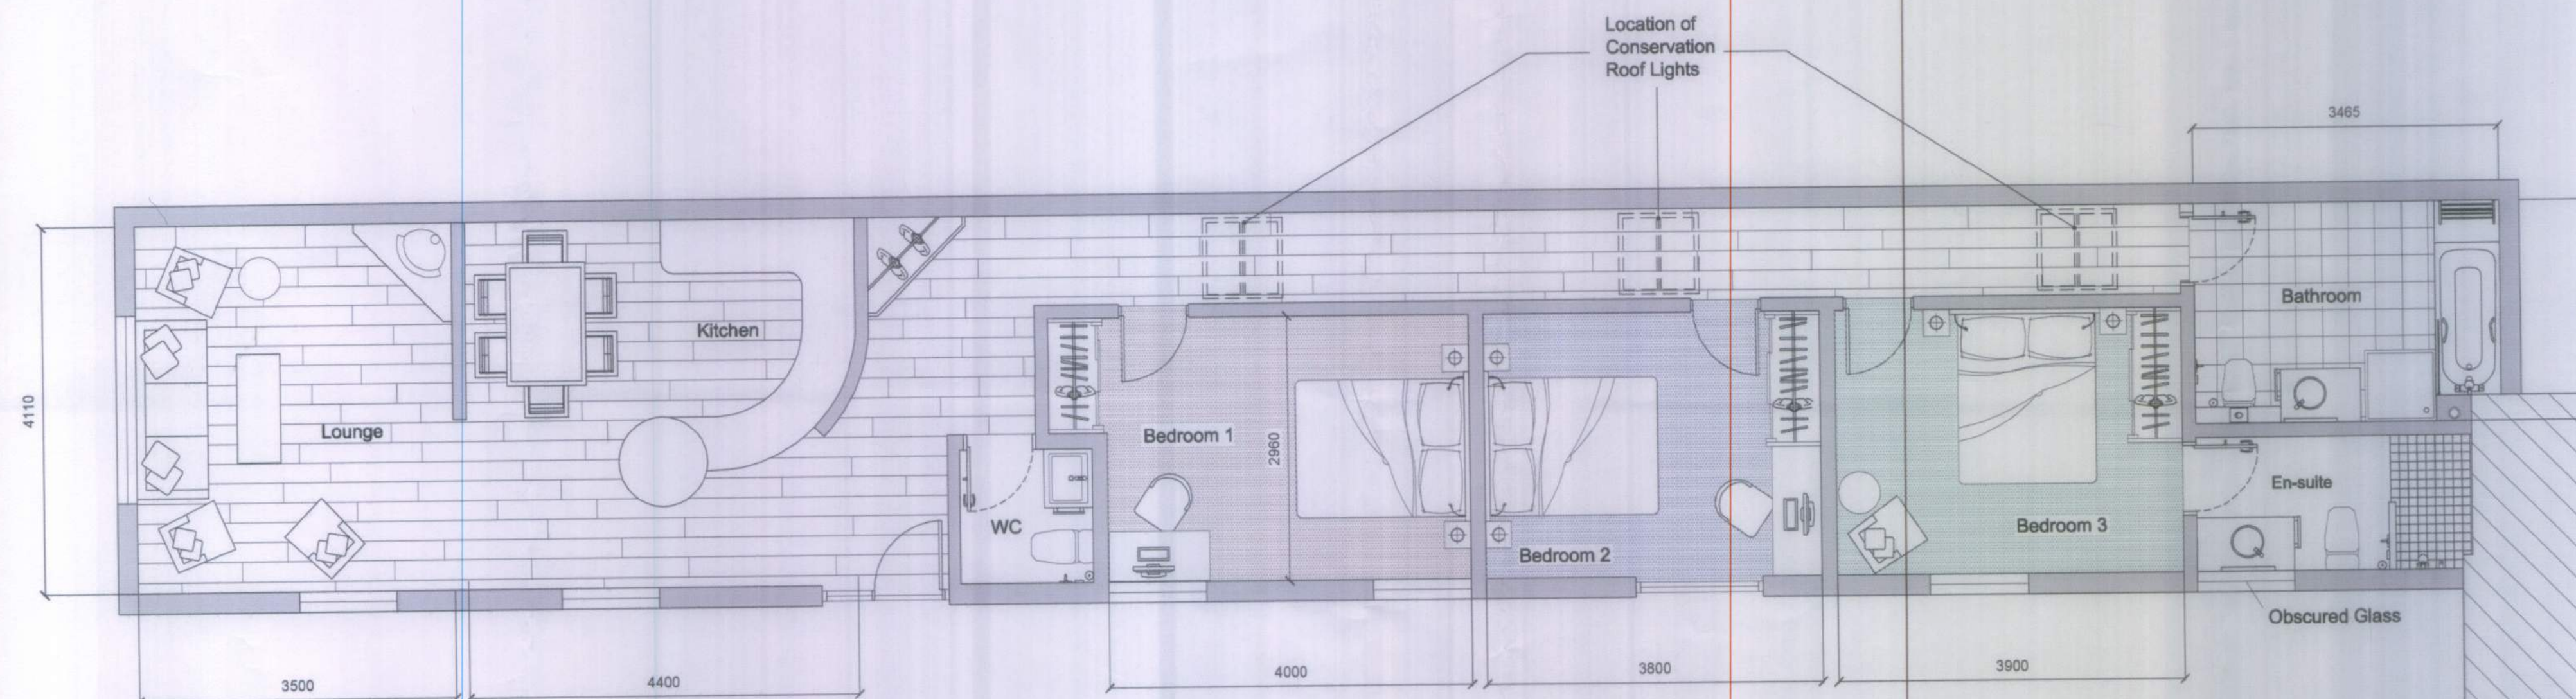

The Annex - Proposed Ground Floor

No. 4 12 C.
CELESTION
 RECEIVED 28.3.12.



NOTES :		
DATE	REV.	COMMENTS
16-01-12	A	Planning Issue
25-01-12	B	Position of roof lights added
27-03-12	C	Existing bay window removed

PLANNING
ISSUE

febo
designs

1 Foxcombe - South Harding - Petersfield GU24 5PL
 tel: 01730 82 66 88
 email: febo@febo.com

Bolrush Developments - The Old Barn - Ferring
 The Annex - Proposed Plan - GA

DRAWING NO.	DRAWN	SCALE	DATE	REV.
3214-007	AF	1:50 A1	March/12	C

This scheme is subject to town planning and all other necessary consents. Dimensions, areas and levels where given are only approximate and subject to site survey. All dimensions are to be checked on site. Any discrepancies are to be reported to the architect/supervising officer before work commences. Figured dimensions only are to be taken from this drawing. This drawing is to be read in conjunction with all relevant consultants' and/or specialist's drawings/documents and any discrepancies or variations are to be notified to the architect/supervising officer before the affected work commences.

