


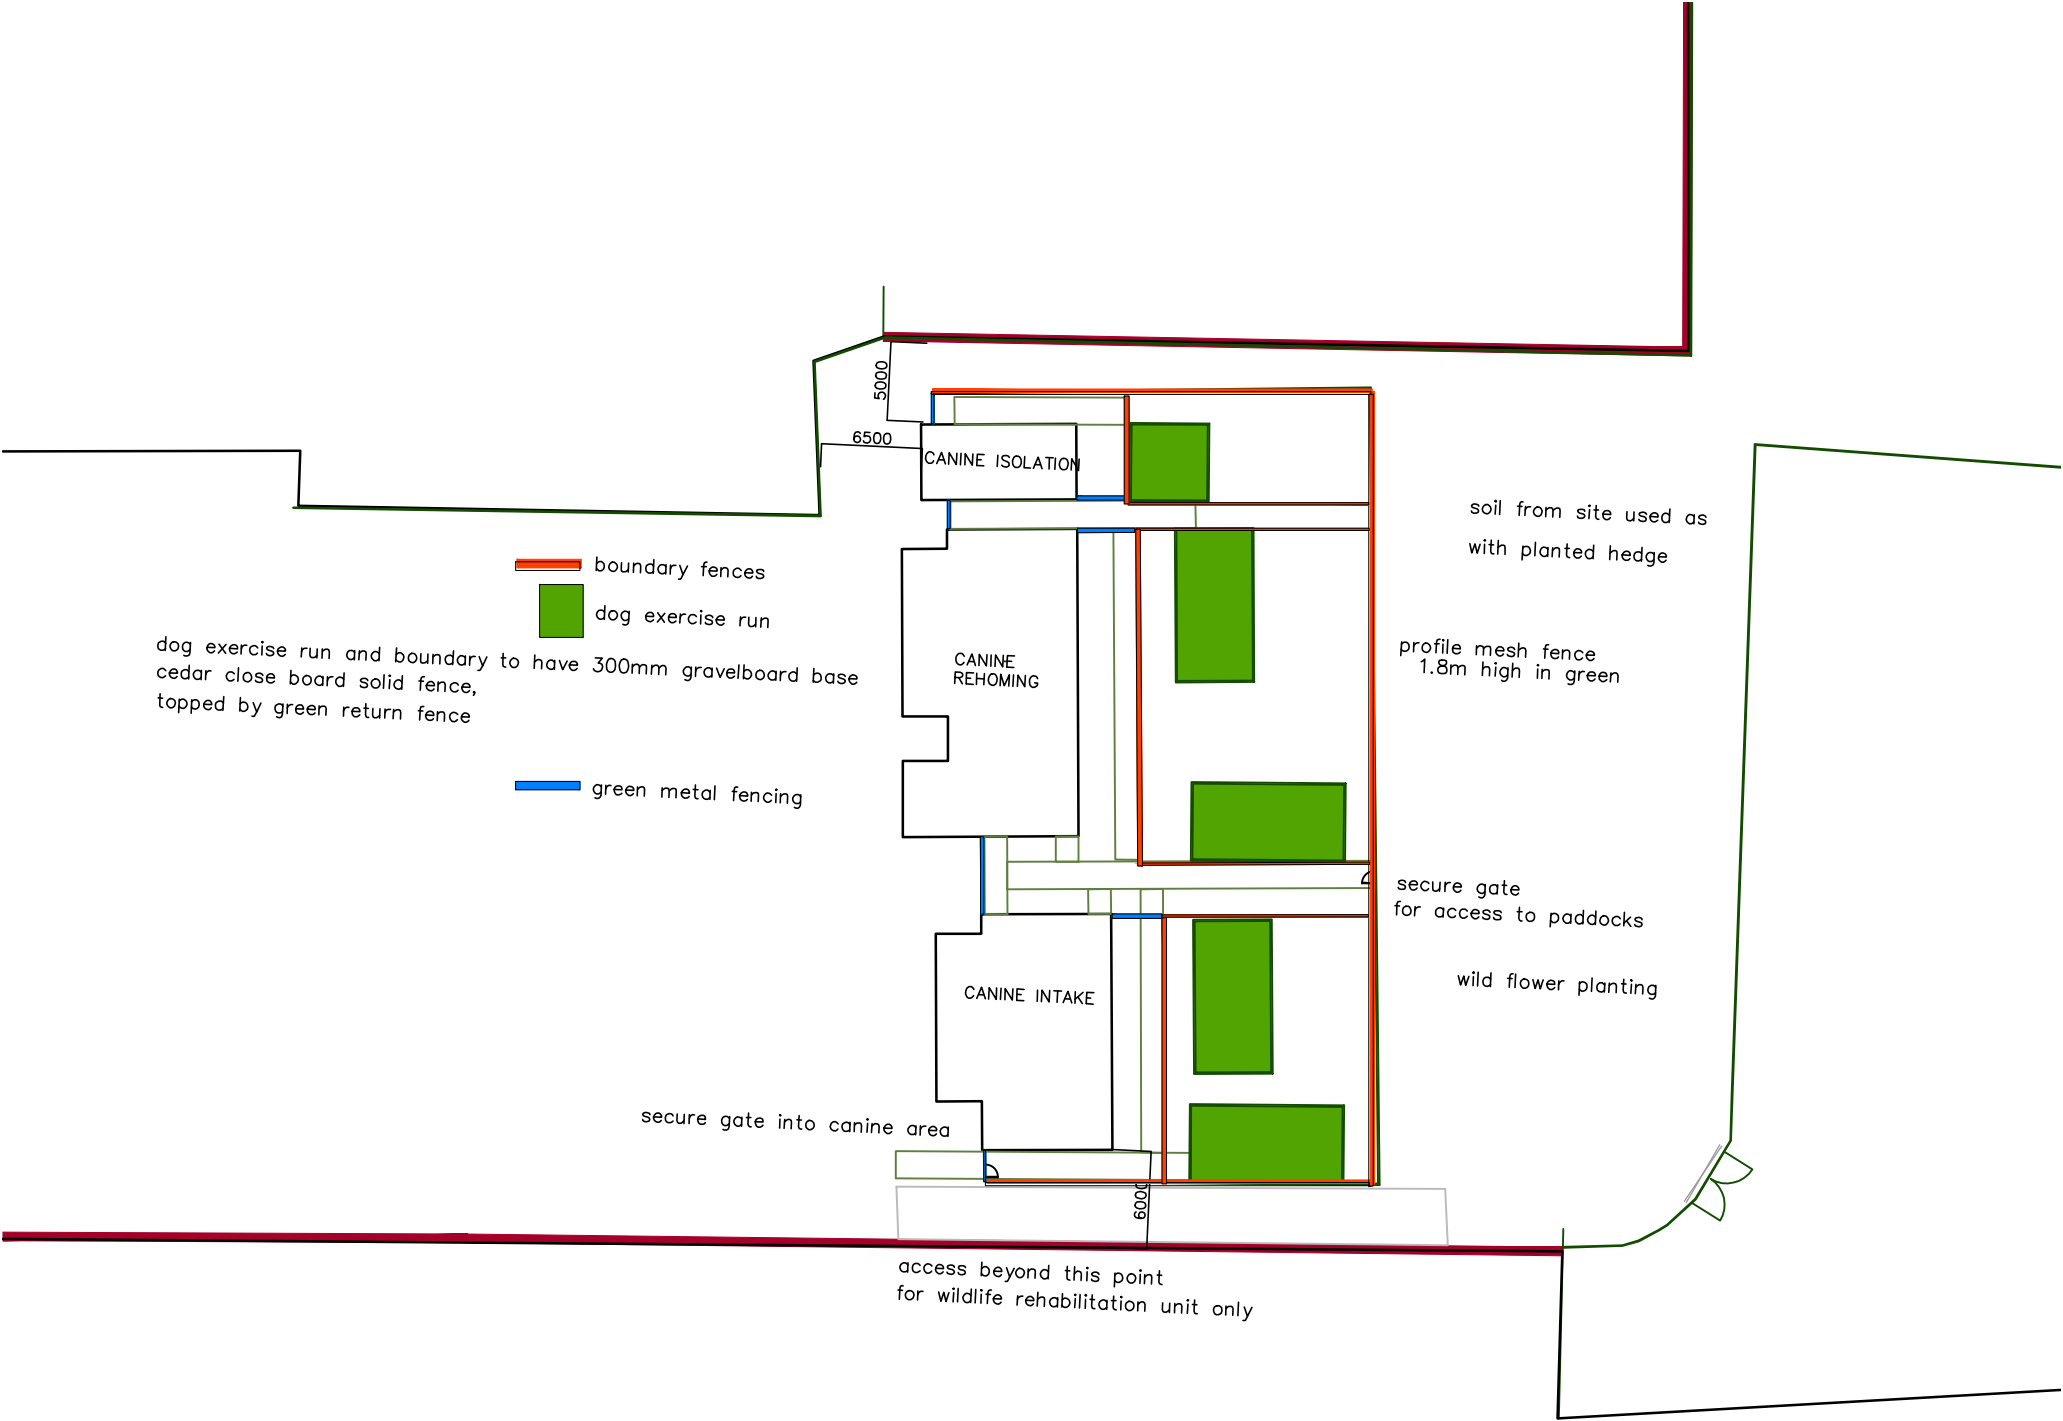

AMdesign

ARCHITECTURE DESIGN DEVELOPMENT
Leeza Aldis-Hobbs ARB RIBA SPAB

Mob: 07756 329400
e-mail: leeza@amdesignltd.co.uk

PROJECT
**WADARS
HANGLETON LANE
FERRING
BN12 6PP**
PROJECT STAGE
PLANNING

DRAWING
**FENCING
PROPOSED PLAN**
DRAWING No 306/12 REVISION
SCALE 1/100 DRAWN LA
DATE AUGUST 2020 CHECKED

LETTER	REVISION	DATE
This scheme is subject to town planning and all other necessary consents. All dimesions and levels to be checked on site. This drawing is to be read in conjunction with other relevant drawings and documents. Report all discrepancies to the Architect before work commences. AM Design is the trading name of AM Design Ltd © AM Design Ltd. All rights reserved.		

