


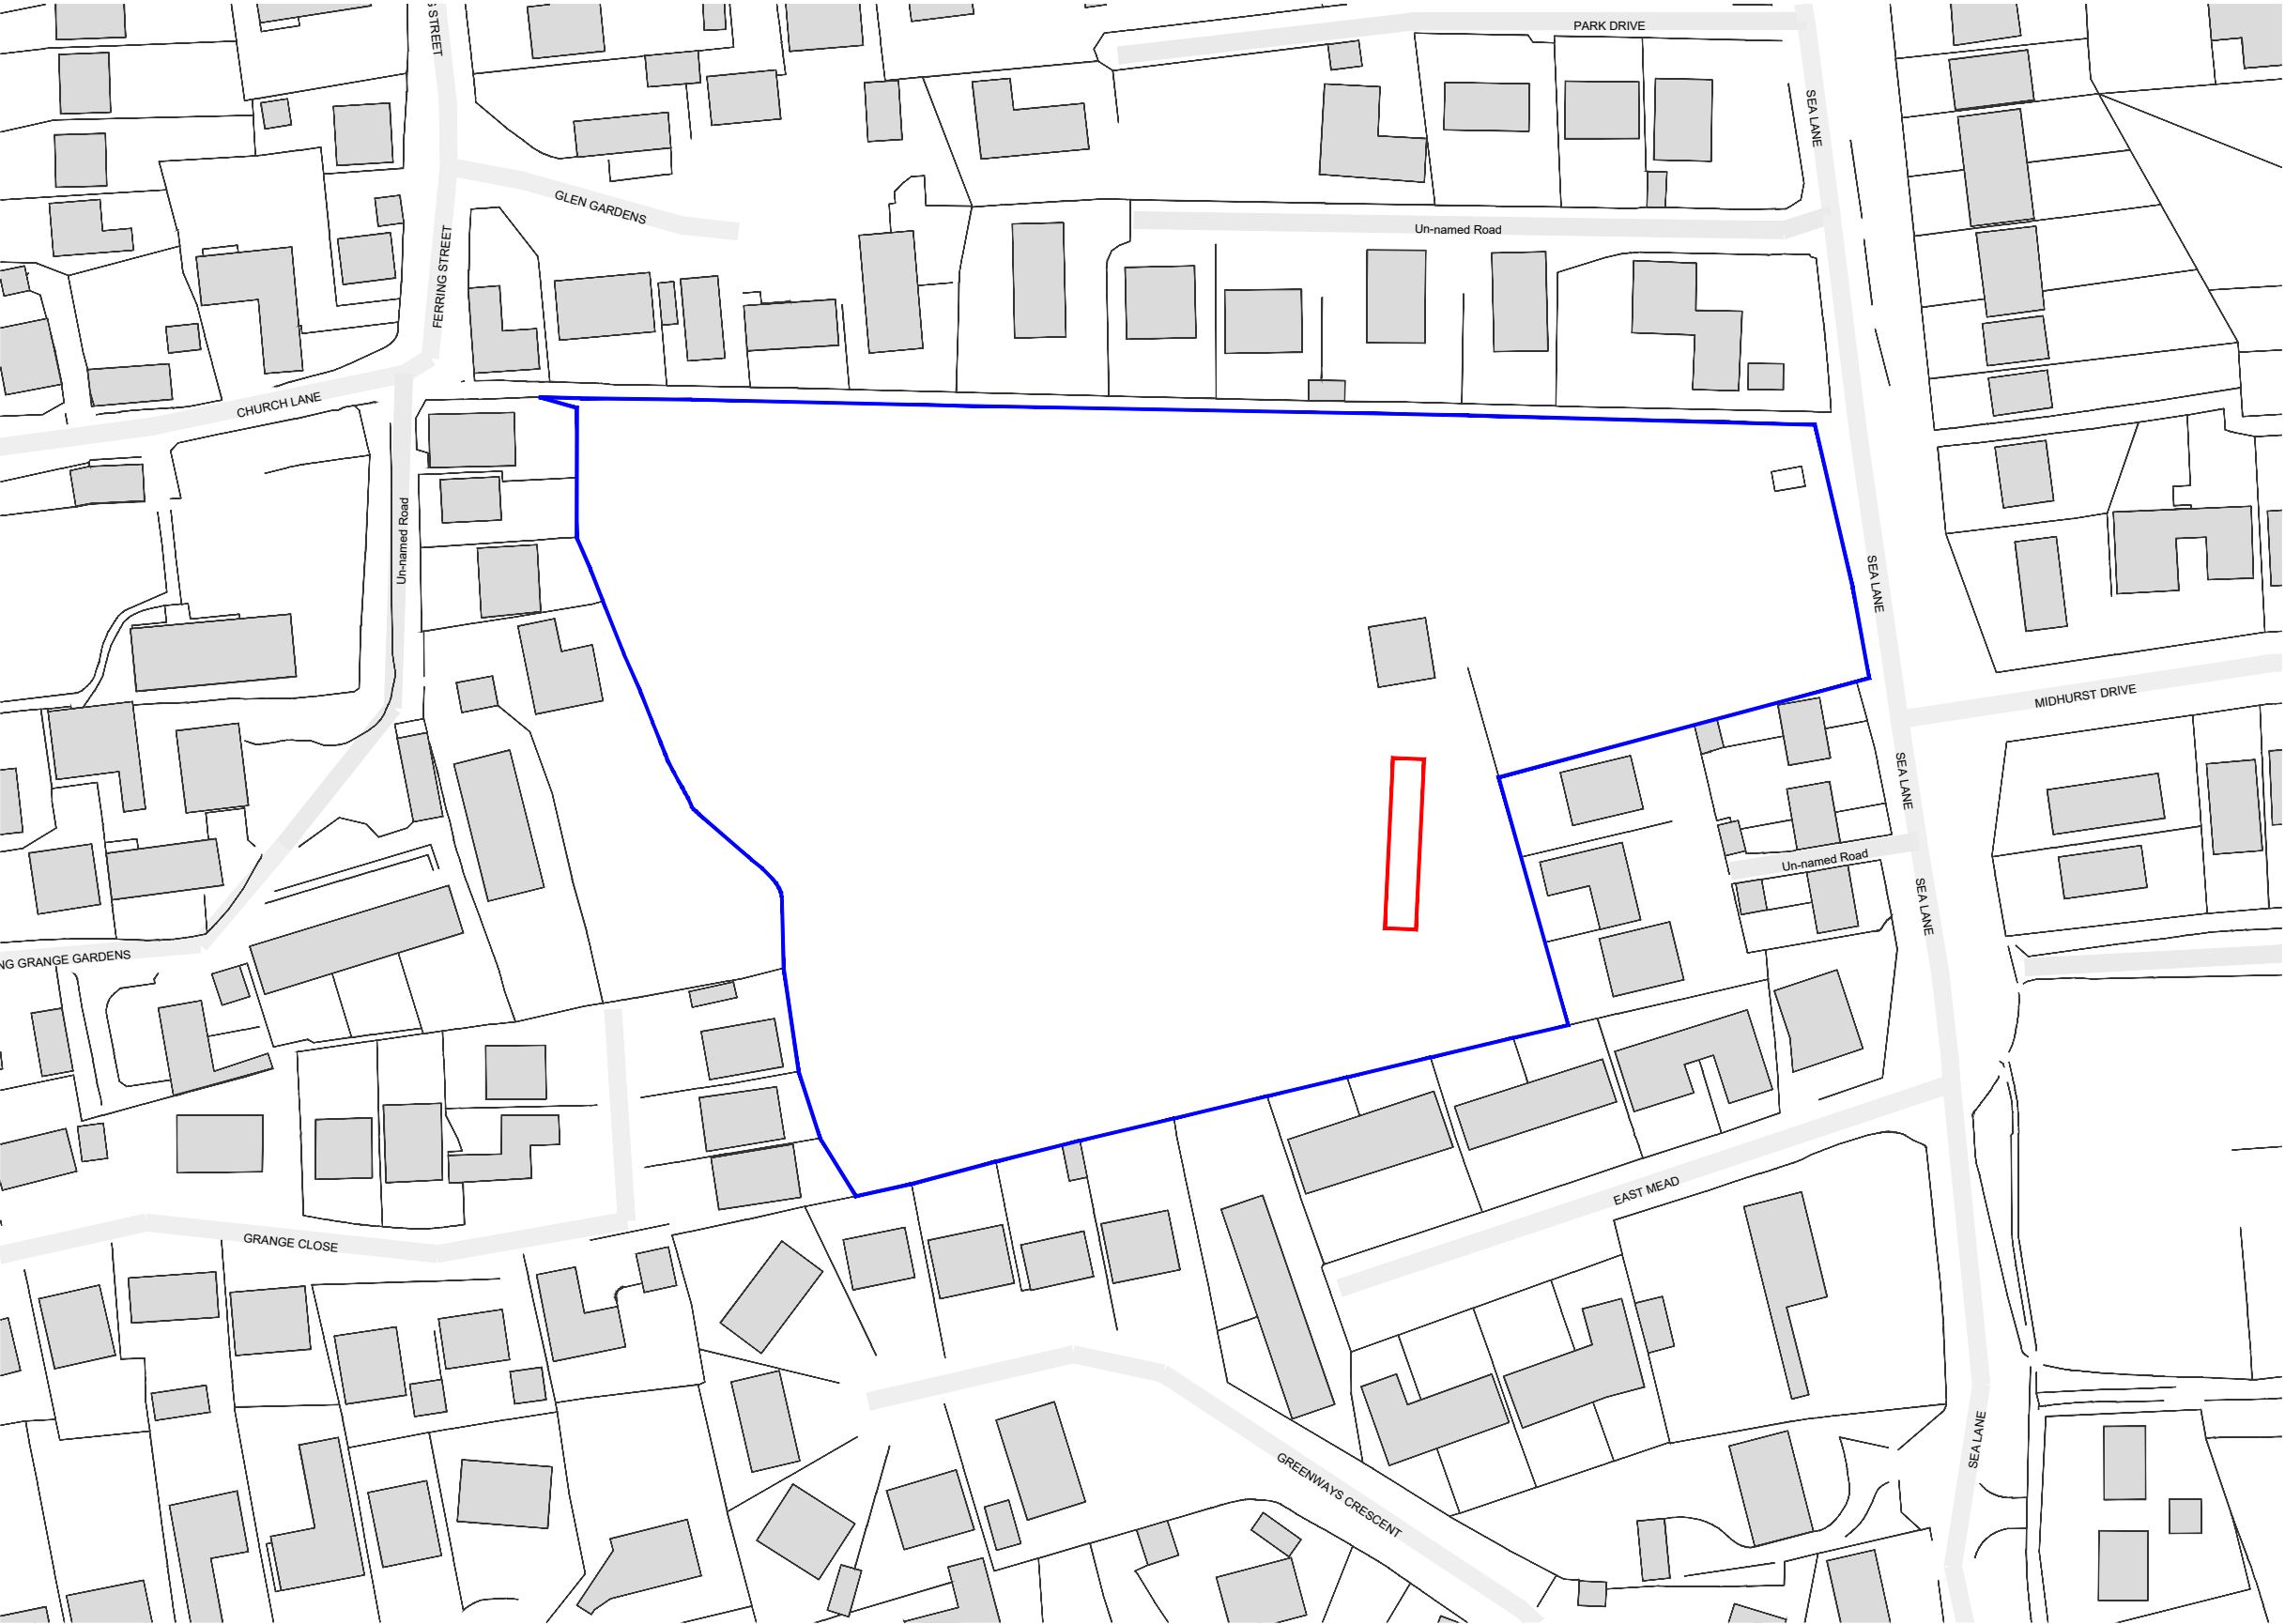


CLIENT SIGNATURE: _____

DATE SIGNED: _____

NOTES / KEY:

PROPOSED DEVELOPMENT - [165M² APPROX.]

SITE BOUNDARY - [21,600M² APPROX.]

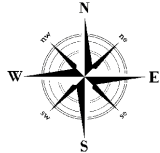

CLIENT:	FERRING CRICKET CLUB
PROJECT:	ARTIFICIAL DOUBLE CRICKET PITCH
LOCATION:	SEA LANE, FERRING, BN12 5DY
DRAWING:	LOCATION PLAN
REFERENCE:	NSFCC001
REVISION:	A
DATE:	11/02/26
AUTHOR:	JP
SCALE:	1:1250 @A3

nottssport 
Surfacing Specialists

 NOTTS SPORT LTD, BRIDGE FARM, HOLT LANE, ASHBY MAGNA, LEICESTERSHIRE, LE17 5NJ

 01455 883 730 (+44 1455 883 730)

 INFO@NOTTSSPORT.COM

 WWW.NOTTSSPORT.COM

COPYRIGHT© NOTTS SPORT LIMITED. ALL RIGHTS RESERVED. NO PART OF THIS WORK MAY BE REPRODUCED, STORED IN A RETRIEVAL SYSTEM OF ANY NATURE, OR TRANSMITTED, IN ANY FORM OR BY ANY MEANS INCLUDING PHOTOCOPYING AND RECORDING, WITHOUT THE PRIOR WRITTEN PERMISSION OF NOTTS SPORT LIMITED, THE COPYRIGHT OWNER. IF ANY UNAUTHORISED ACTS ARE CARRIED OUT IN RELATION TO THIS COPYRIGHT WORK, A CIVIL CLAIM FOR DAMAGES MAY BE MADE AND/OR A CRIMINAL PROSECUTION MAY RESULT.