


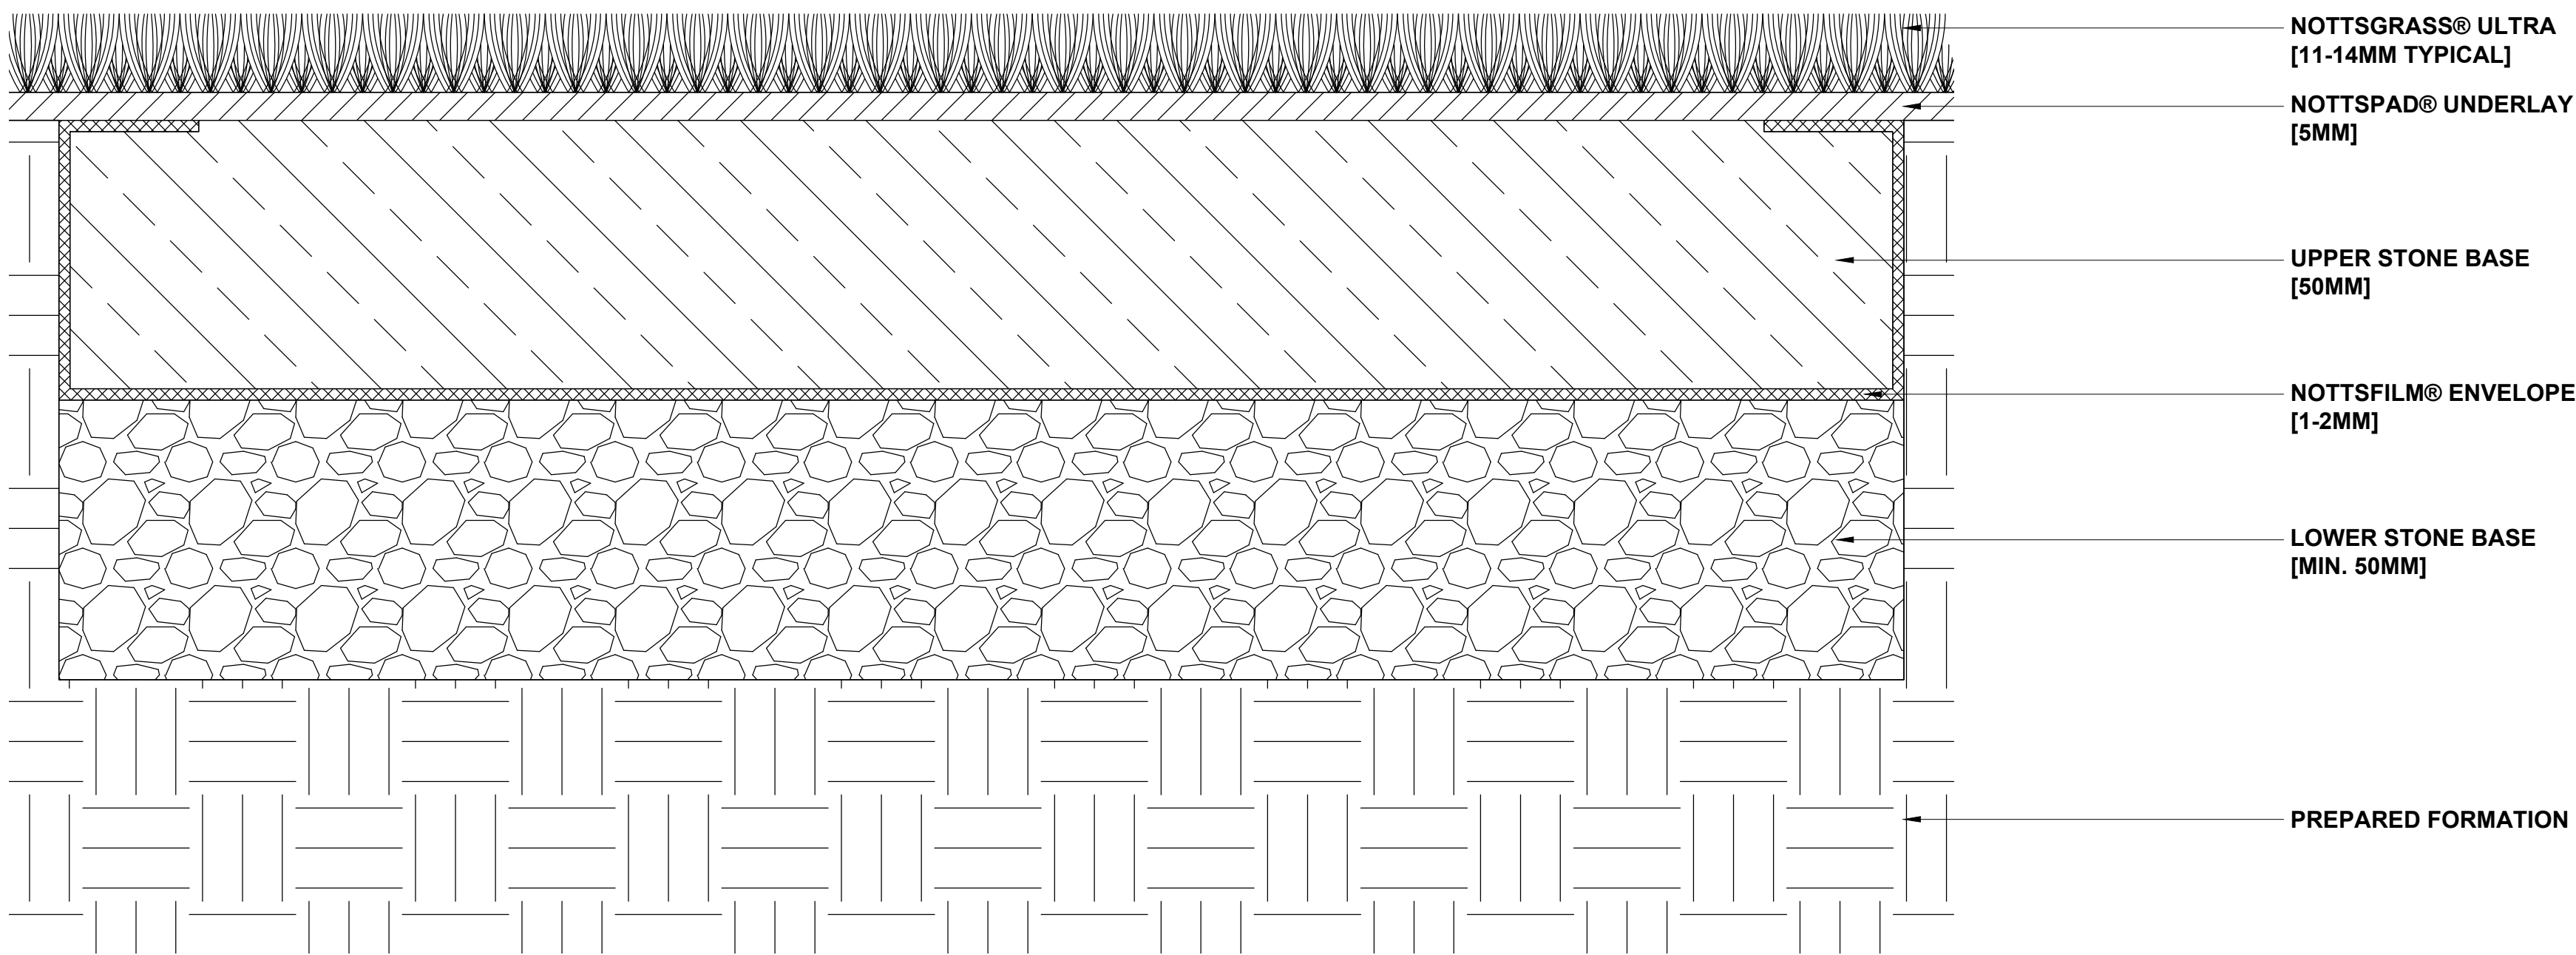

CLIENT SIGNATURE: _____

DATE SIGNED: _____

NOTES / KEY: _____



CLIENT:	FERRING CRICKET CLUB
PROJECT:	ARTIFICIAL DOUBLE CRICKET PITCH
LOCATION:	SEA LANE, FERRING, BN12 5DY
DRAWING:	CROSS SECTION PLAN
REFERENCE:	NSFCC004
REVISION:	A
DATE:	09/02/26
AUTHOR:	JP
SCALE:	1:1 @ A1

nottssport 
Surfacing Specialists

 NOTTS SPORT LTD, BRIDGE FARM, HOLT LANE,
ASHBY MAGNA, LEICESTERSHIRE, LE17 5NJ

 01455 883 730 (+44 1455 883 730)

 [INFO@NOTTSSPORT.COM](mailto:info@nottssport.com)

 [WWW.NOTTSSPORT.COM](http://www.nottssport.com)

COPYRIGHT© NOTTS SPORT LIMITED. ALL RIGHTS RESERVED.
NO PART OF THIS WORK MAY BE REPRODUCED, STORED IN A
RETRIEVAL SYSTEM OF ANY NATURE, OR TRANSMITTED, IN
ANY FORM OR BY ANY MEANS INCLUDING PHOTOCOPYING
AND RECORDING, WITHOUT THE PRIOR WRITTEN PERMISSION
OF NOTTS SPORT LIMITED, THE COPYRIGHT OWNER. IF ANY
UNAUTHORISED ACTS ARE CARRIED OUT IN RELATION TO
THIS COPYRIGHT WORK, A CIVIL CLAIM FOR DAMAGES MAY
BE MADE AND/OR A CRIMINAL PROSECUTION MAY RESULT.