


Notes:

1. All new roof tiles to match existing.
2. New exterior walls to be rendered to match existing.

Note: Extended / altered areas shown in red hatching.

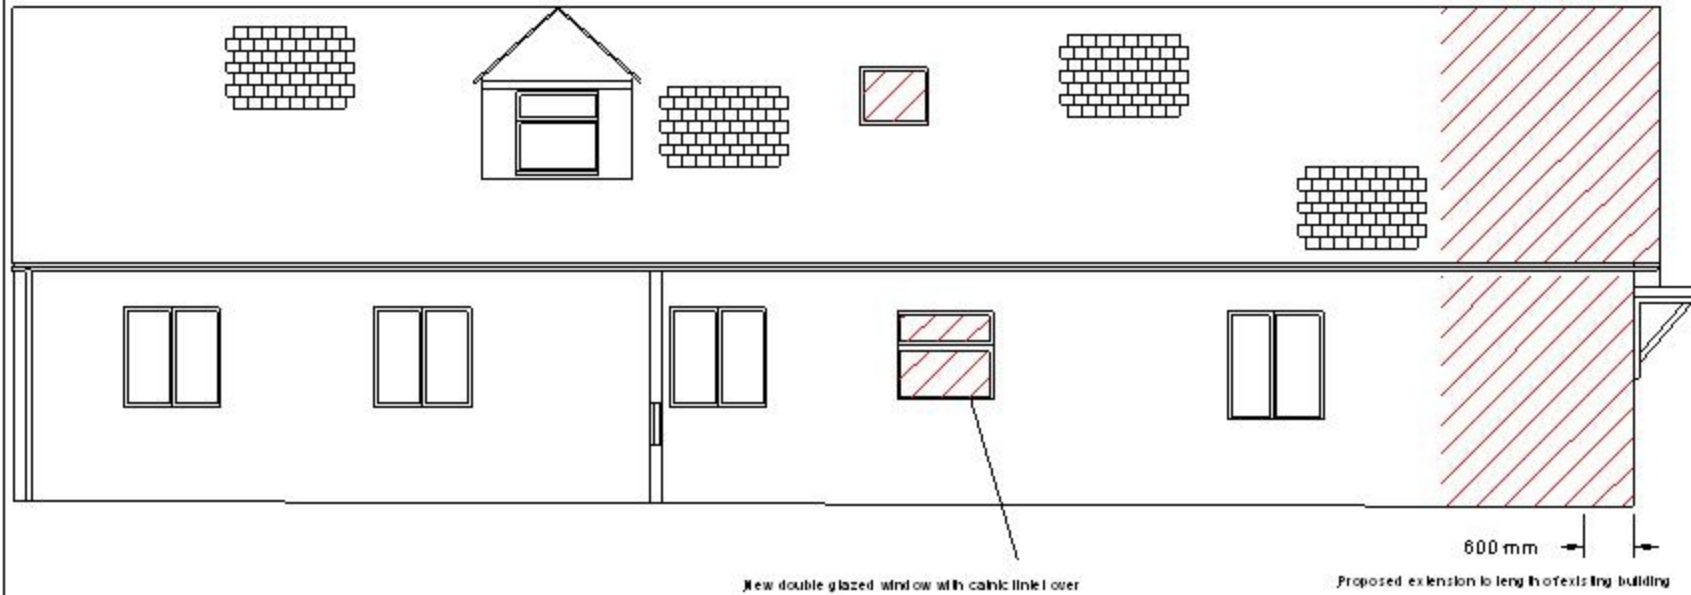

Proposed North Elevation