


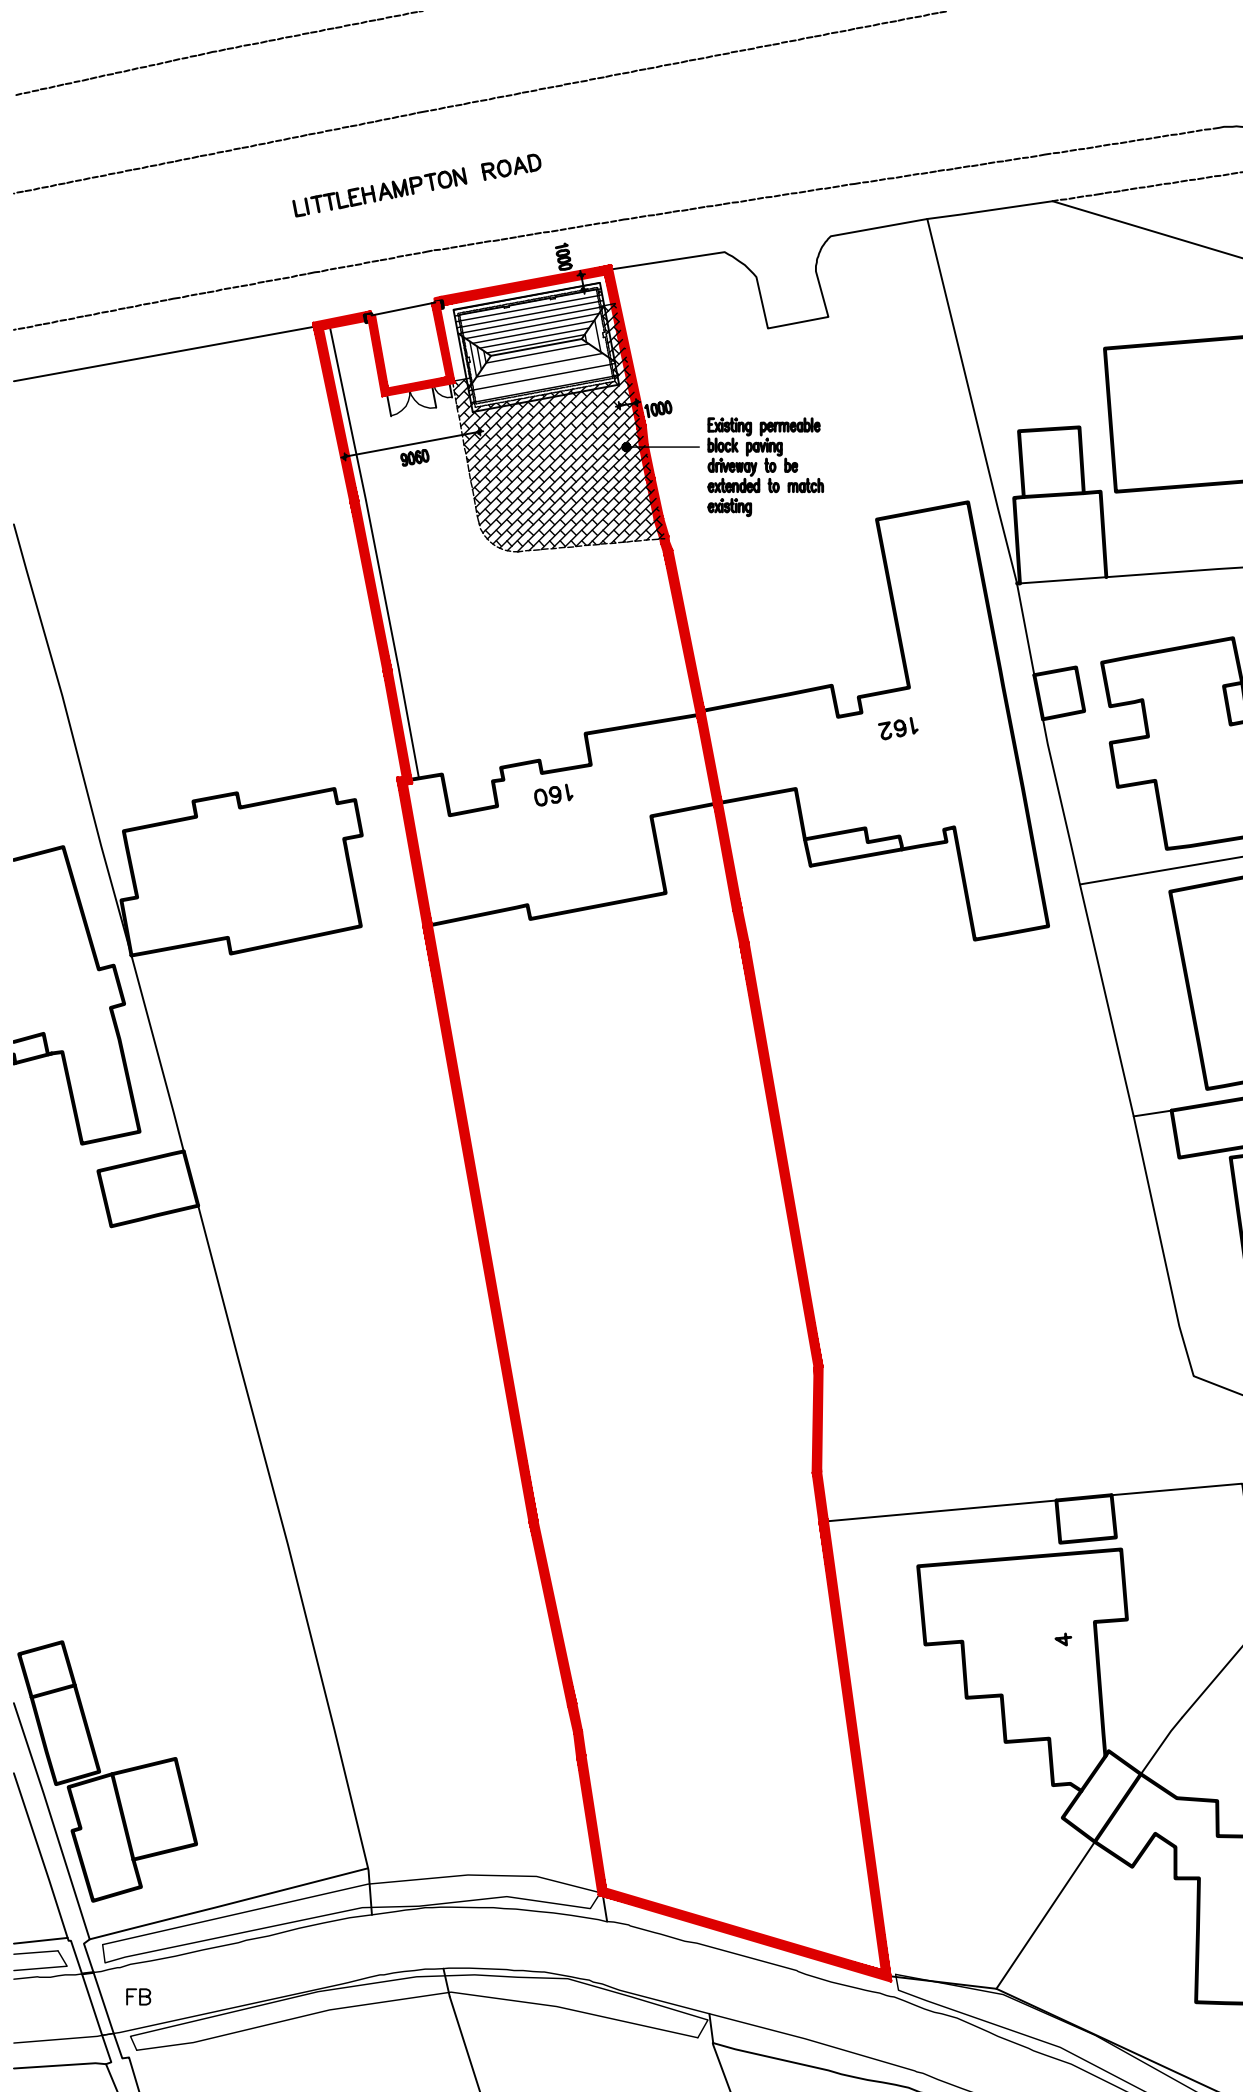


The contractor should check all dimensions on site.
It is the contractor's responsibility to ensure compliance with Building Regulations.
C.D.M. Regs. 2015. The Client is advised of his responsibilities to appoint a Planning Supervisor under these Regs.
All works to comply with the C.D.M. Regs. 2015.
The Party Wall Act. 1999 The property owner is advised of the requirements of the Act, & the requirement to serve a Party Wall Notice on any adjoining owners as required under the act.

REVISIONS:

A. 03.08.26 Outbuilding to the rear omitted.

BLOCK PLAN

Scale 1:500

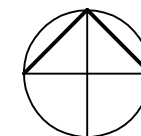

0m 10m 20m 30m 40m 50m

Scale Bar — 1:500

Information supplied based on Promap.
All dimensions and distances subject to
an accurate site survey being undertaken.

ADCS

Architectural Design

Computer Services

30 Peckey Lane
Worthing
West Sussex
BN15 3AD
Tel: 01903 280701
E-mail:
adcs@adcs.com

Client

MR M. PETRETTA

Project

PROPOSED DETACHED GARAGE
180 LITTLEHAMPTON ROAD
FERRING
WEST SUSSEX BN12 6PH

Drawing

PROPOSED BLOCK PLAN

Scale

1:500 @ A3

Date

13.07.26

Drawn

TP

Drawing No.

1673/P05

Revision

A