
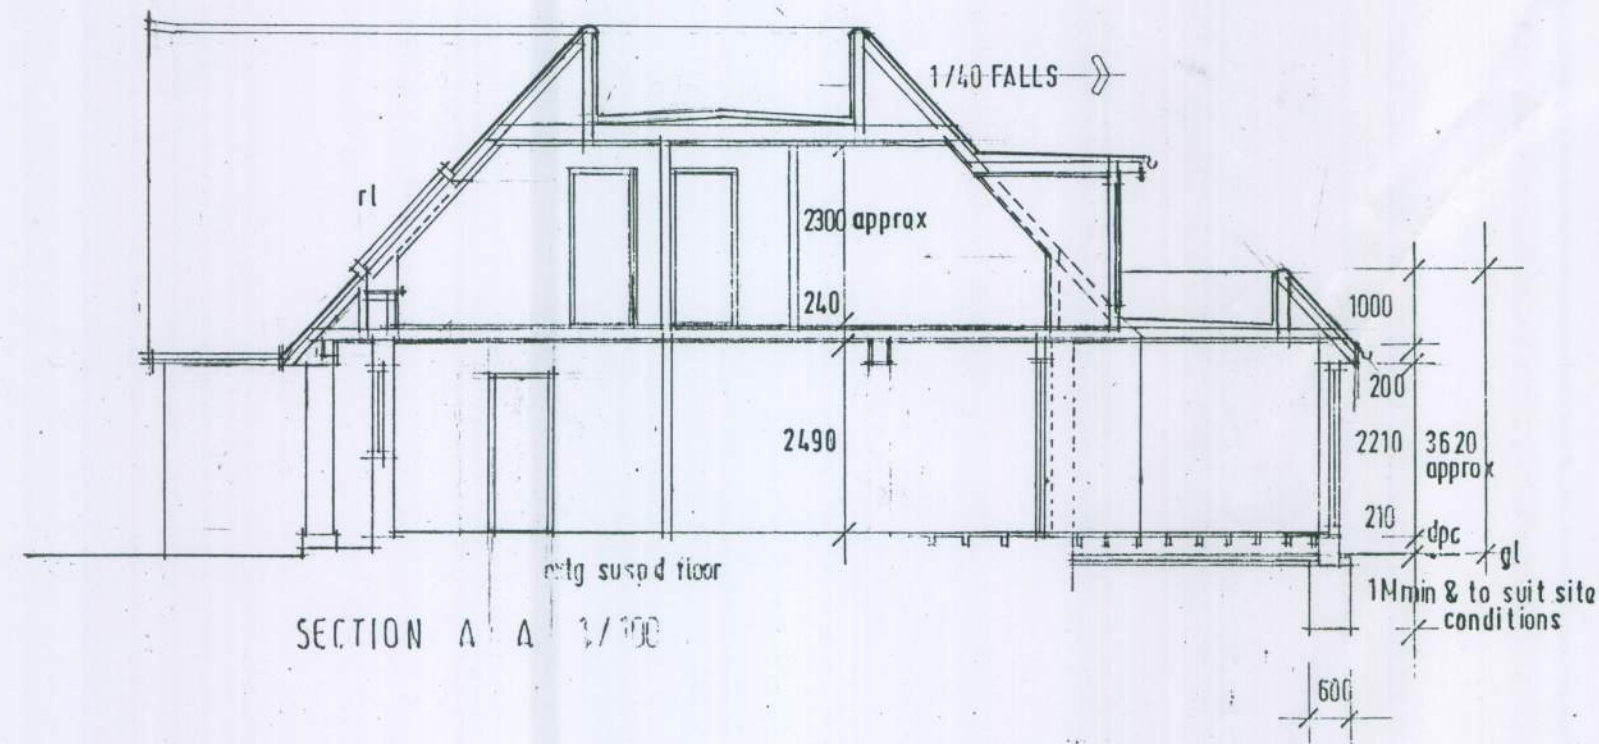
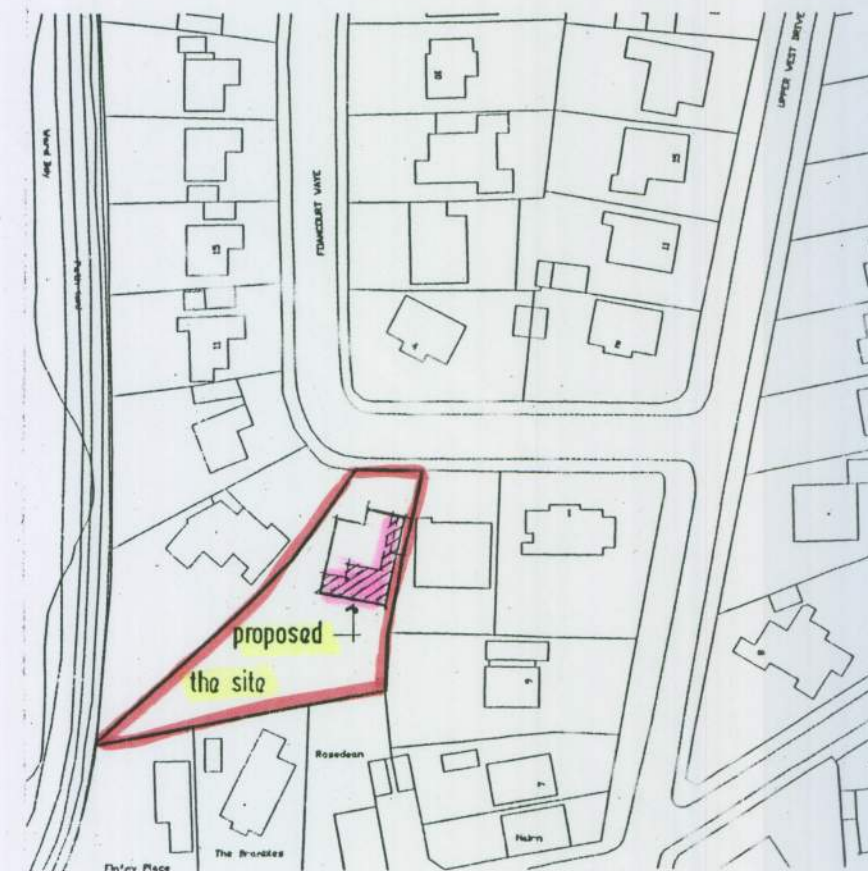
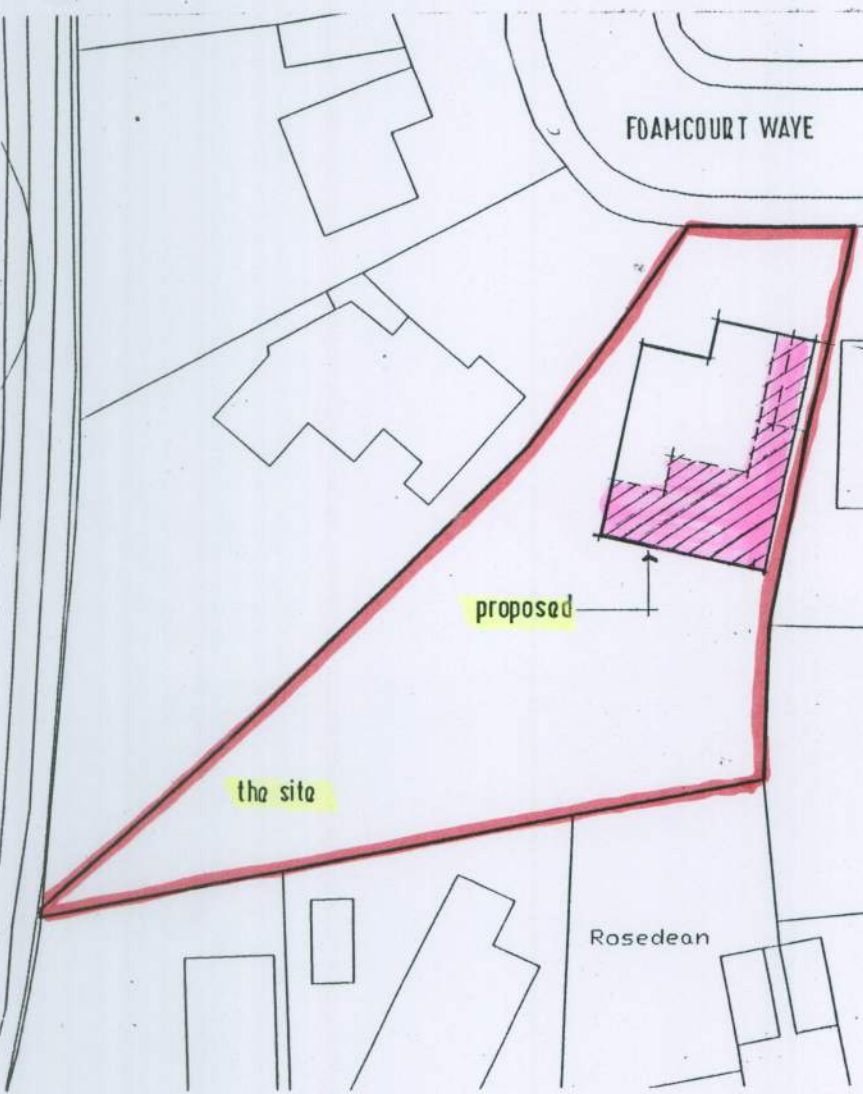
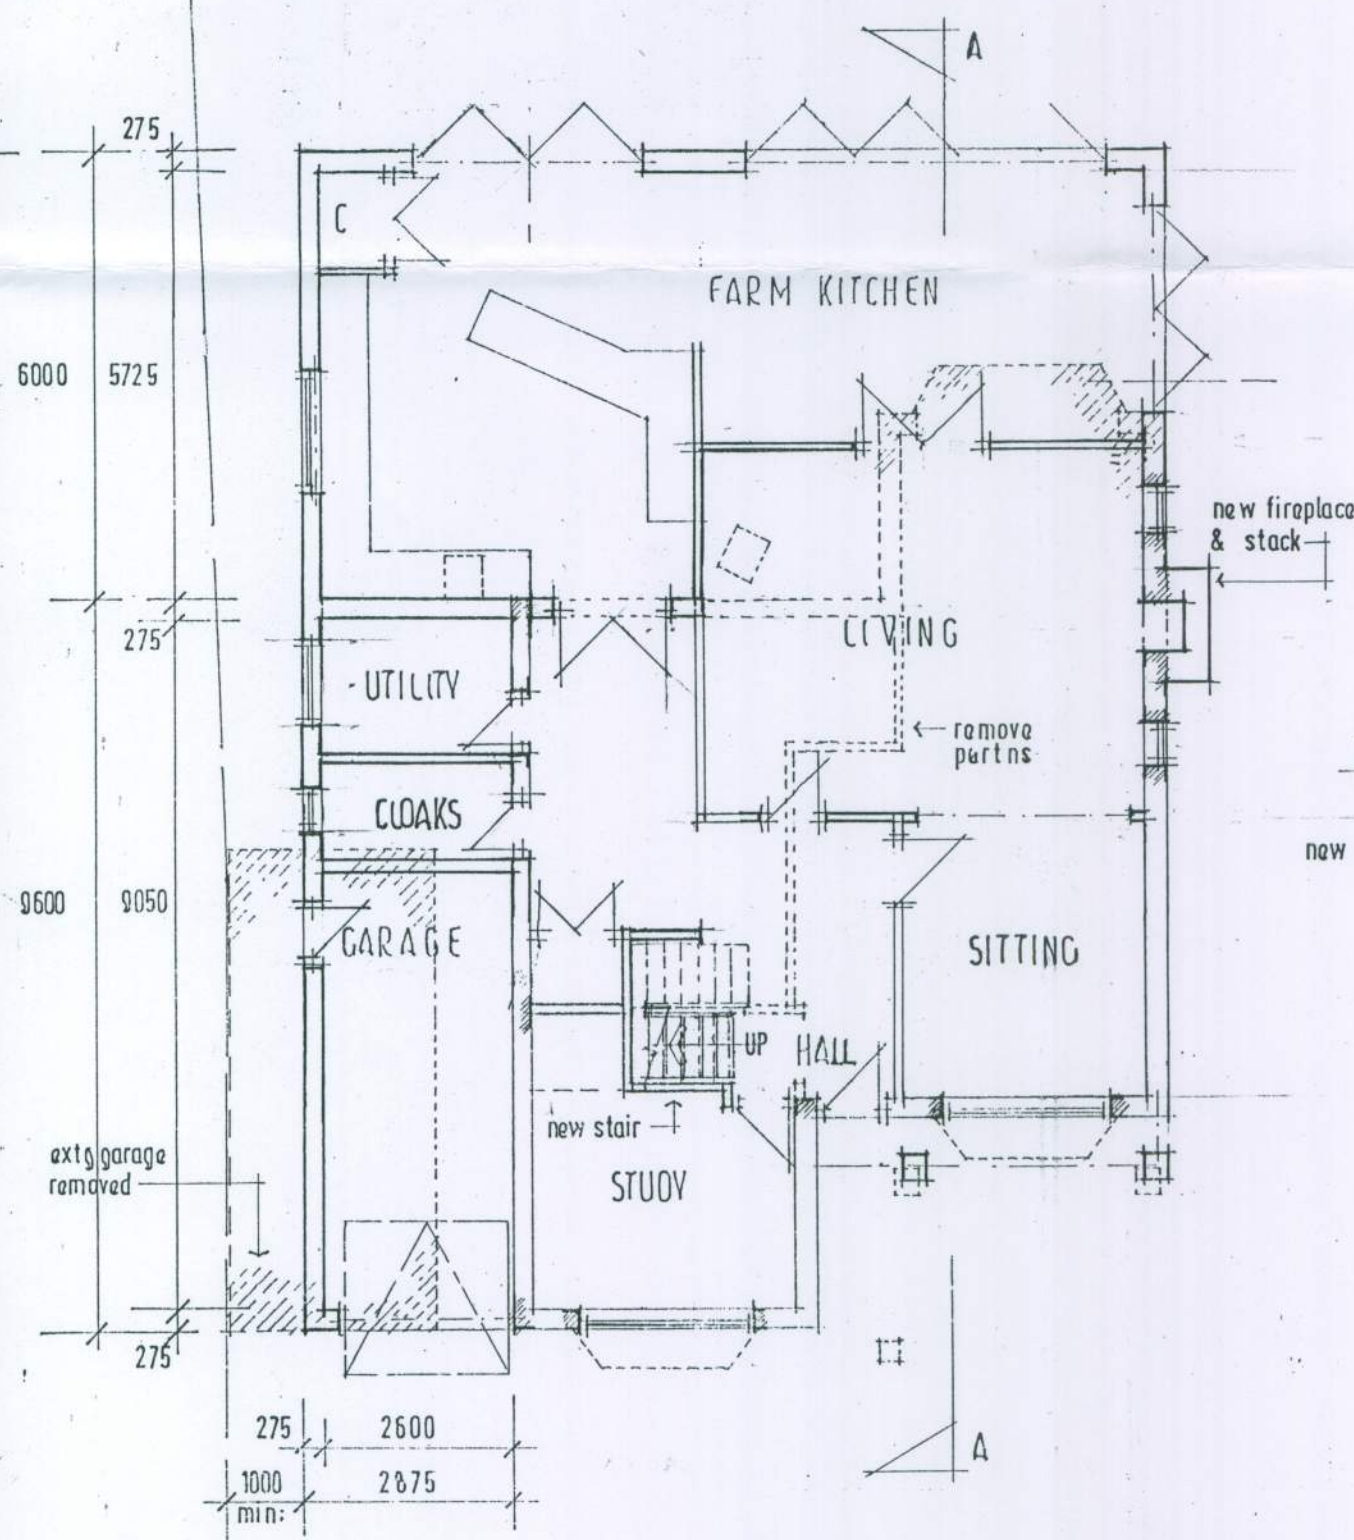


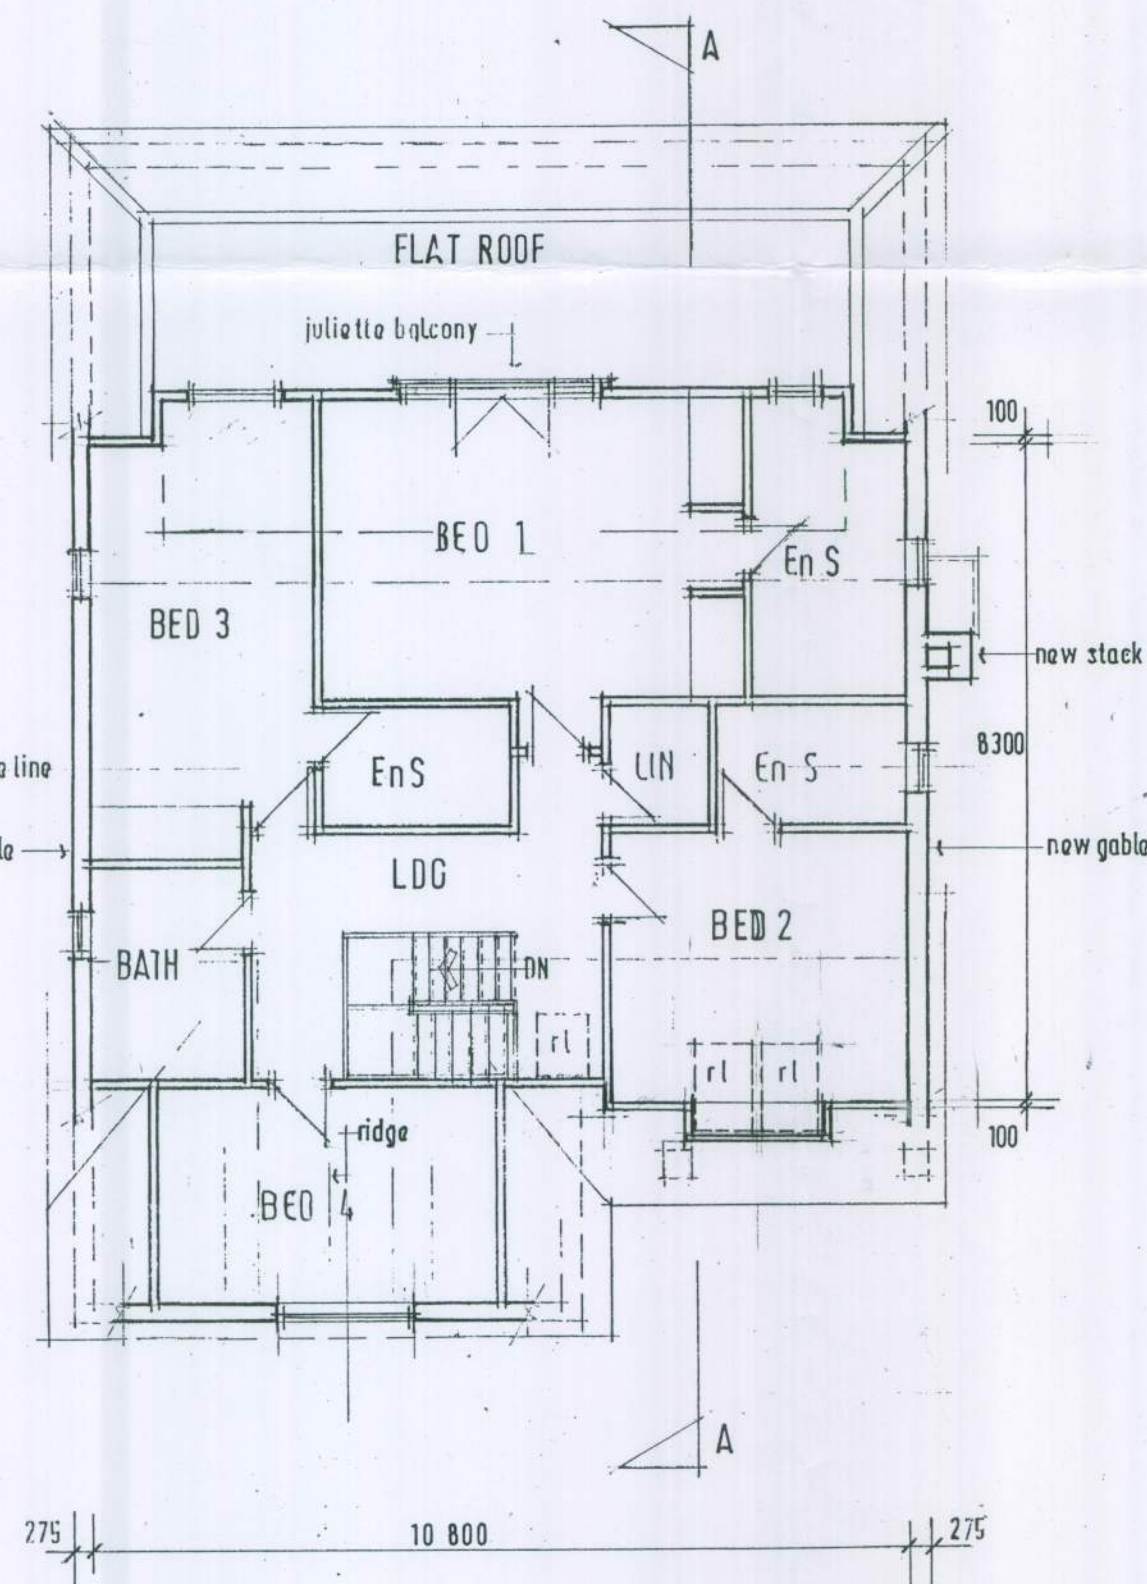

REVISIONS
A- 27.9.10 proposals reduced following refusal of F0/79/10
B- 25.5.11 proposals further reduced & revised following l.p.a.'s
pre application statement 17.5.11

TREVOR E. UNSTED LTD

R.B.S. HOUSE • 59-61 SEA LANE • RUSTINGTON • WEST SUSSEX • BN116 2YD Tel: 01903 859090

Client: MR & MRS G. WOOD S.

Project: EXTENSION & ALTERATION 5, FOAMCOURT WAVE,
FERRING,
W/SUSSEX; BN12 5RD.

Drawing: PROPOSED

Scale: AS SHOWN

Date: APRIL 2010

Drawn: TU

Copyright:

Drawing No.: 10/3694/1

Revisions:					
A	B				

The contractor must check all dimensions and levels on site and ensure dimensions are to be scaled from drawings.

It is the contractor's responsibility to ensure compliance with all statutory authority requirements, carry out works with total regard to existing and retained structure. Works and materials to latest CP/BS.

Drawing to be read in strict accordance with engineer's information where applicable.

All structural timber C16 unless otherwise noted. All structural and external timber pressure impregnated with preservative, cut ends site swabbed with Cuprinol or similar treatment.

Local authority to witness satisfactory test on all new and affected foul/storm drainage.

#6123111