

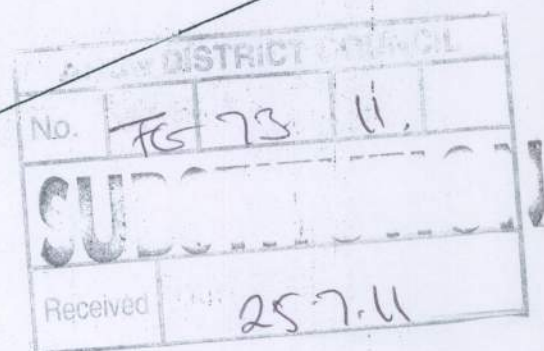
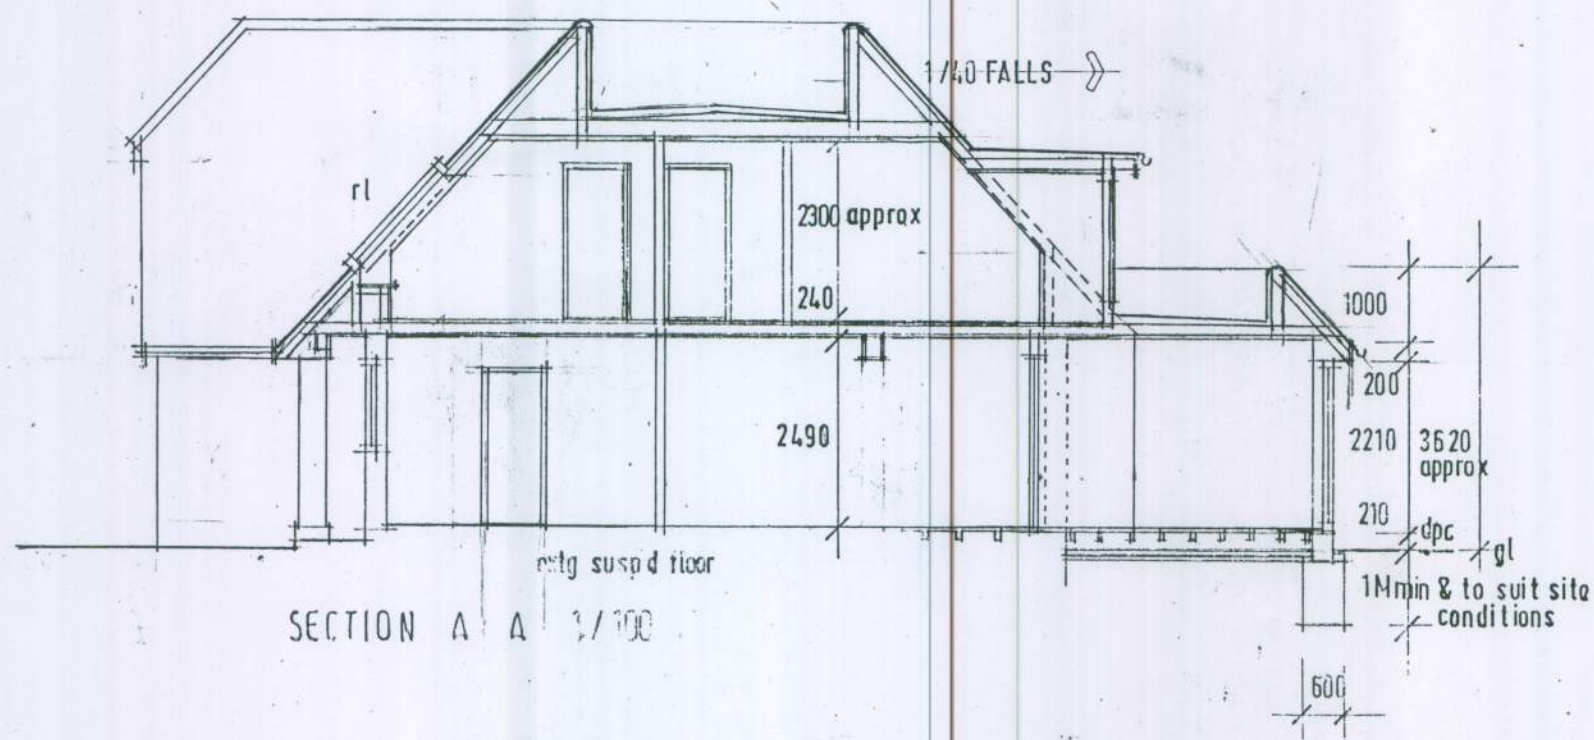
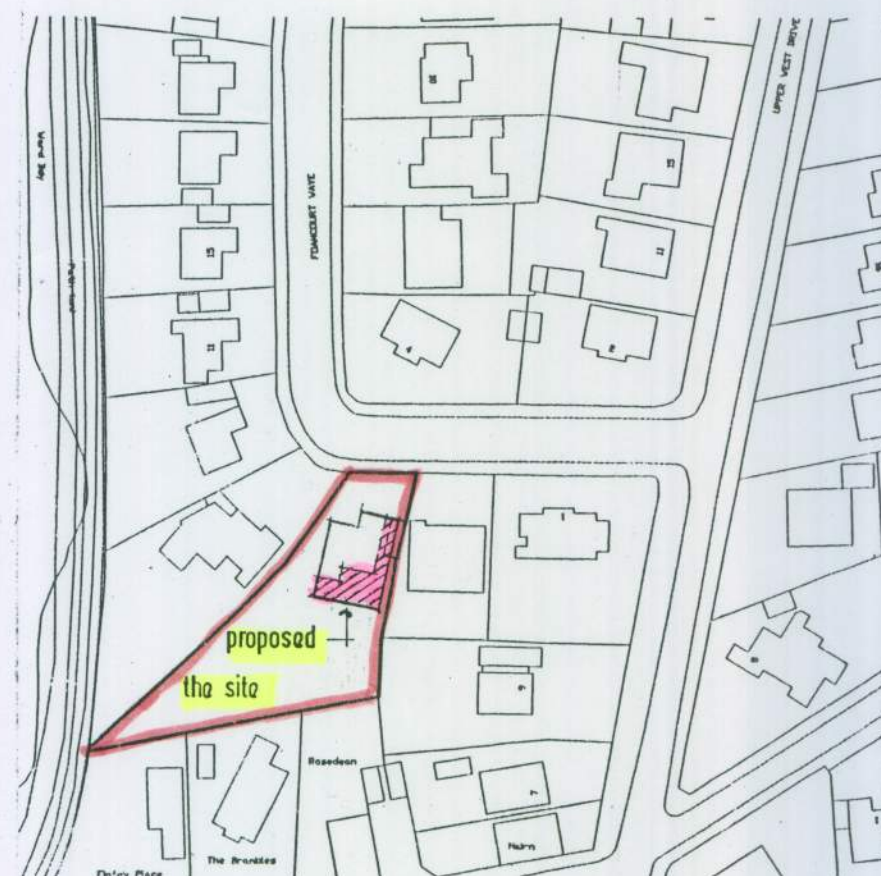
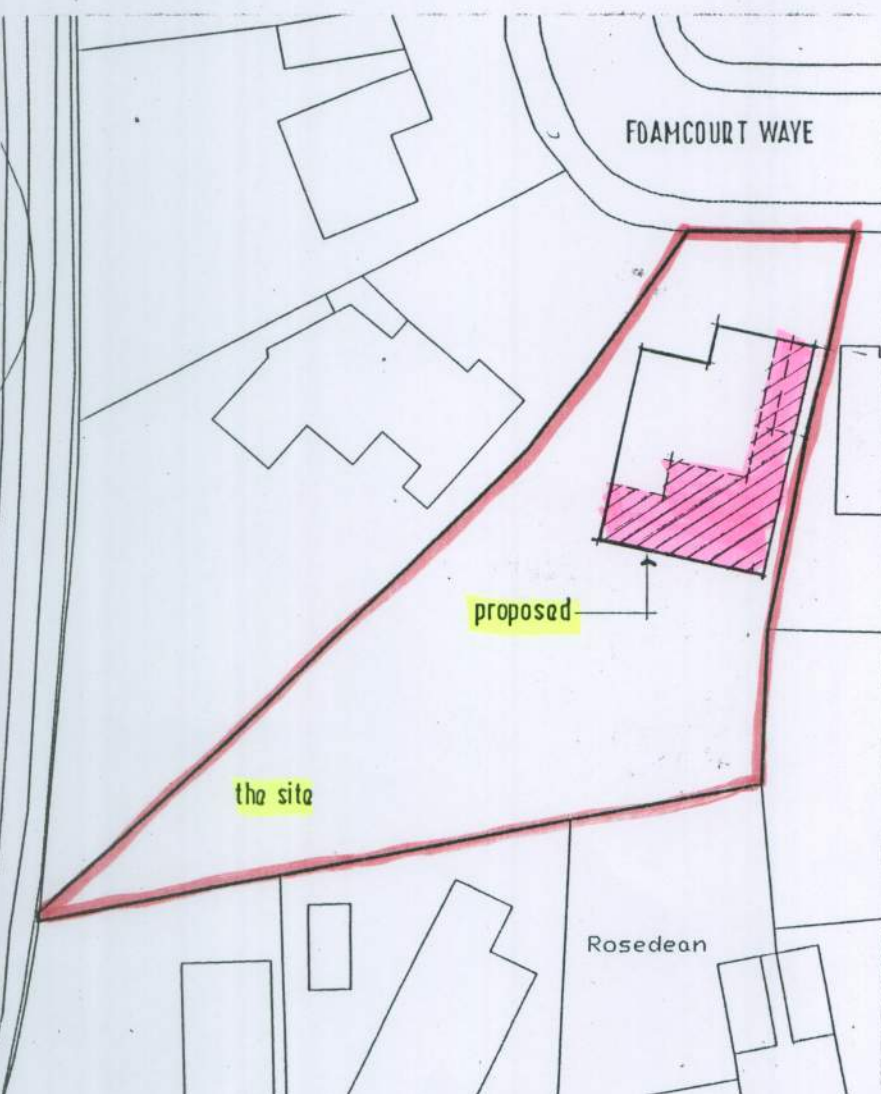


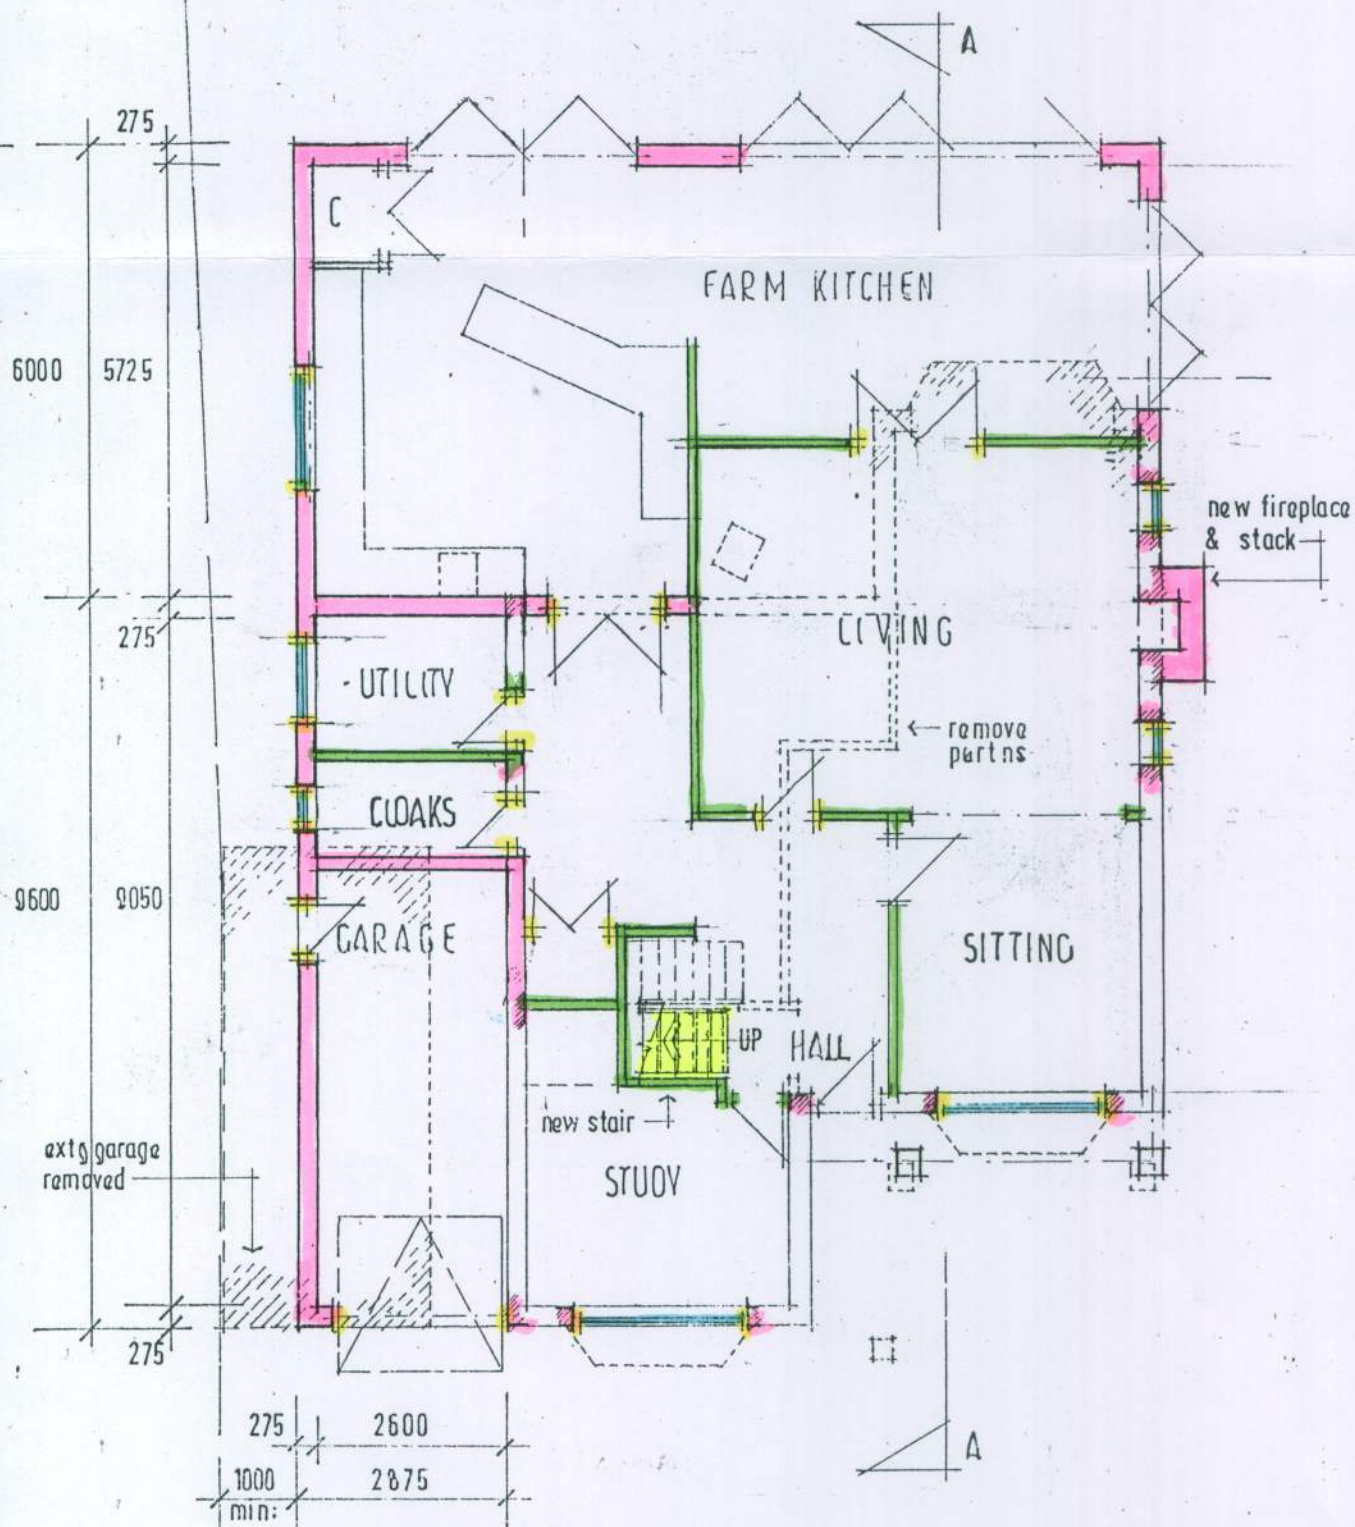

LOCATION 1/1250

BLOCK PLAN 1/500

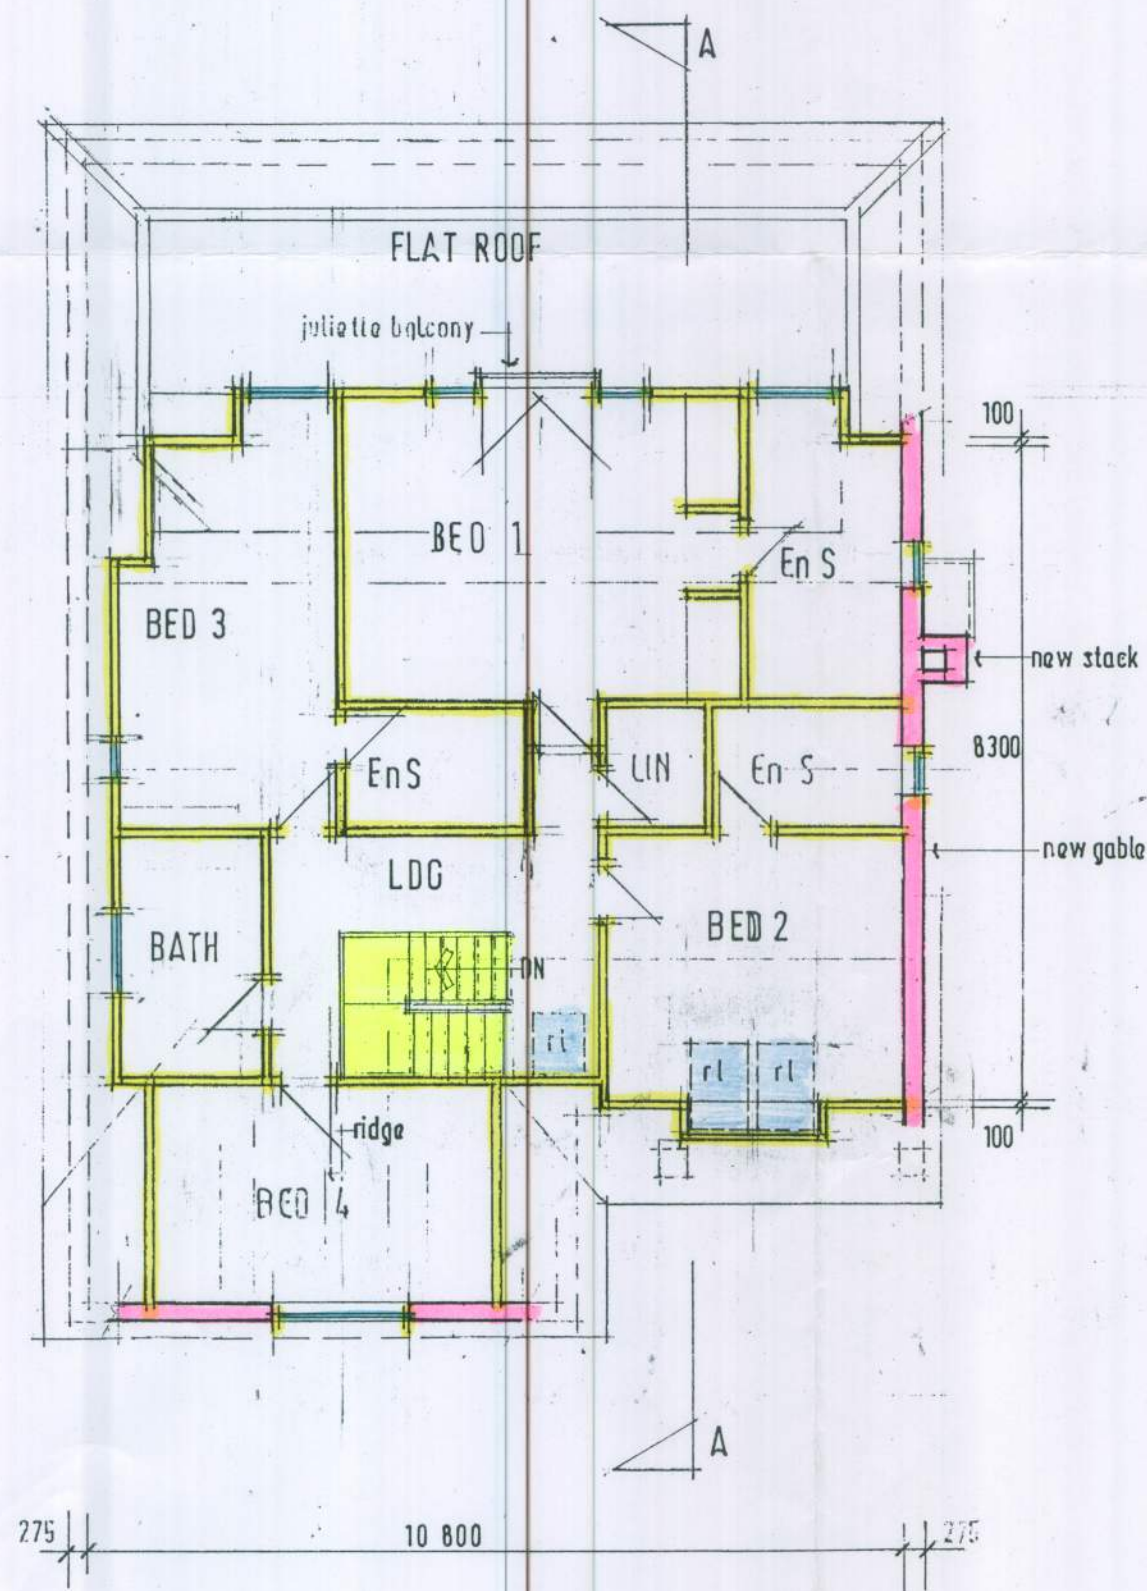

- REVISIONS
- A. 27.9.10 proposals reduced following refusal of FG/73/10
 - B. 25.5.11 proposals further reduced & revised following l.p.a.'s pre application statement 17.5.11
 - C. 25.7.11 reduced & revised following meeting with l.p.a. 22.7.11

TREVOR E. UNSTED LTD

R.B.S. HOUSE • 59-61 SEA LANE • RUSTINGTON • WEST SUSSEX • BN16 2RQ Tel: 01903 859099

Client: MR & MRS G. WOODS

Project: EXTENSION & ALTERATION 5, FOAMCOURT WAY,
FERRING,
W/SUSSEX; BN12 5RD

Drawing: PROPOSED

Scale: AS SHOWN

Drawing No.:

Date: APRIL 2010

10/3694/1

Drawn: tu

Revisions:

Copyright:

A	B	C			
---	---	---	--	--	--

The contractor must check all dimensions and levels on site and ensure compliance with all statutory authority requirements, carry out works with total regard to existing and retained structure. Works and materials to latest CP/BS.

Drawing to be read in strict accordance with engineer's information where applicable.

All structural timber C16 unless otherwise noted. All structural and external timber pressure impregnated with preservative, cut ends site swabbed with Cuprinol or similar treatment.

Local authority to witness satisfactory test on all new and affected foul/storm drainage.