
ARUN DISTRICT COUNCIL FG/73/23/PL

38a Ferring Lane, Ferring, Worthing, BN12 6QT

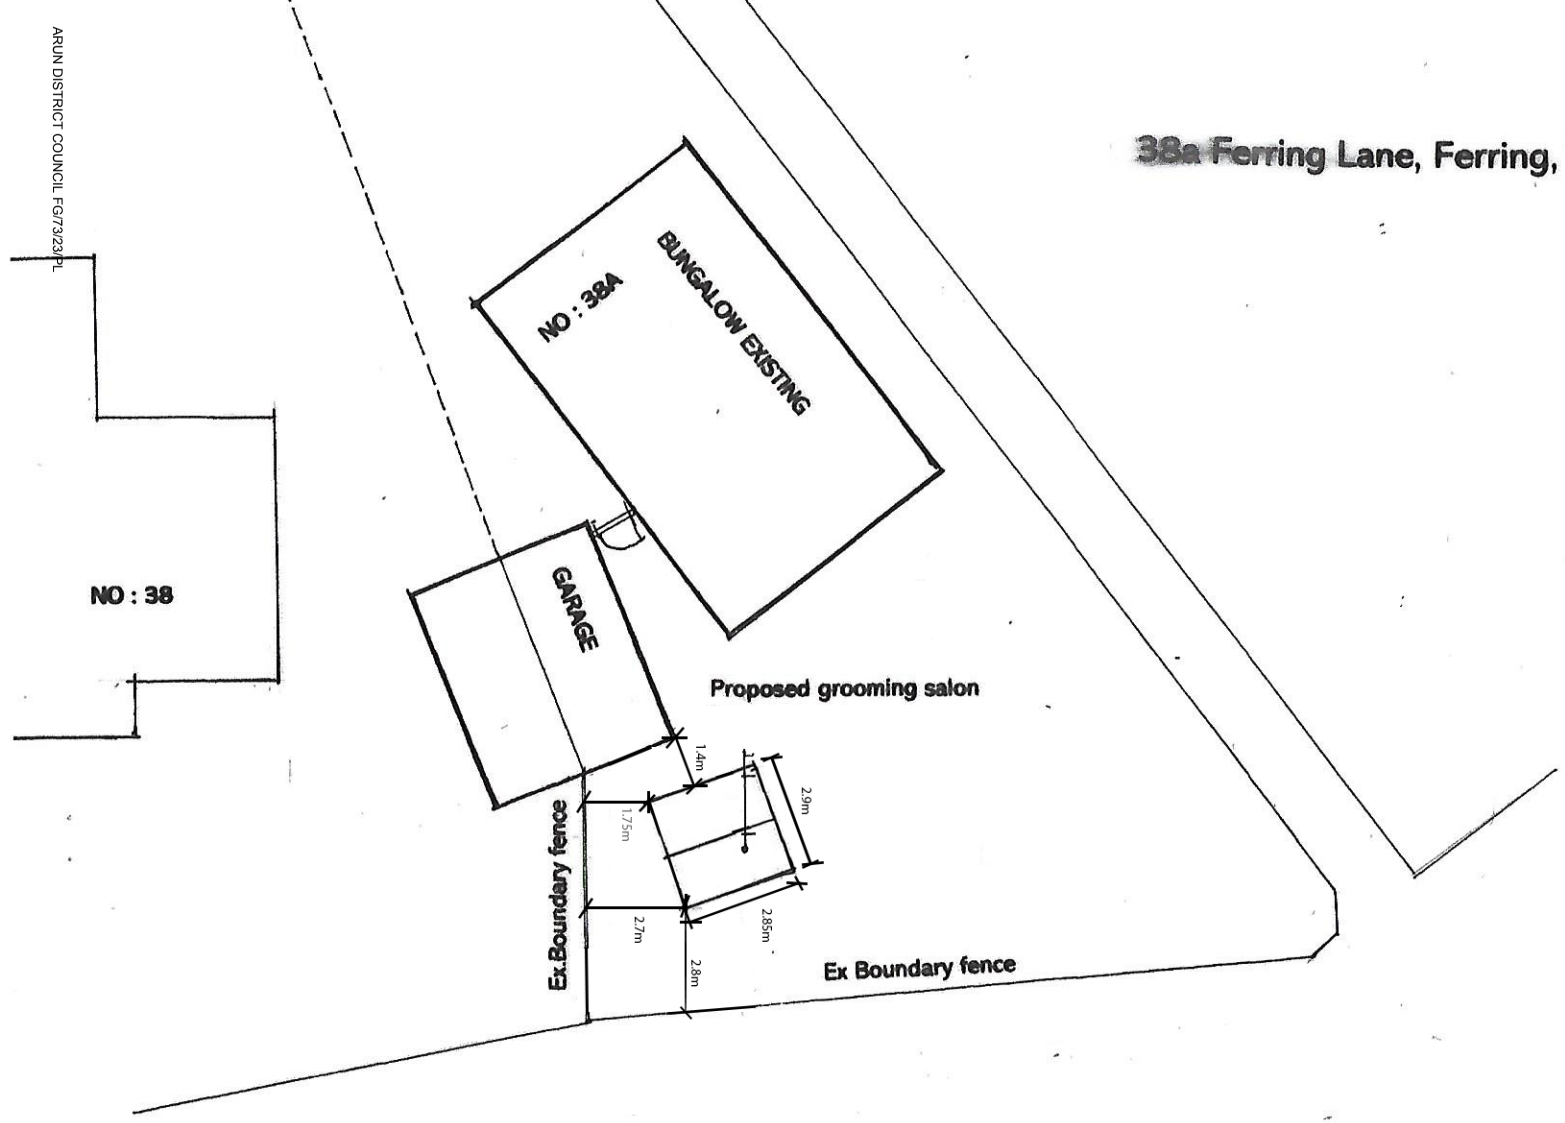

PROPOSED CHANGE OF USE to a Grooming Parlour

Site plan 1-200