
ARUN DISTRICT COUNCIL FG/75823/PP

38a Ferring Lane, Ferring, Worthing, BN12 6QT

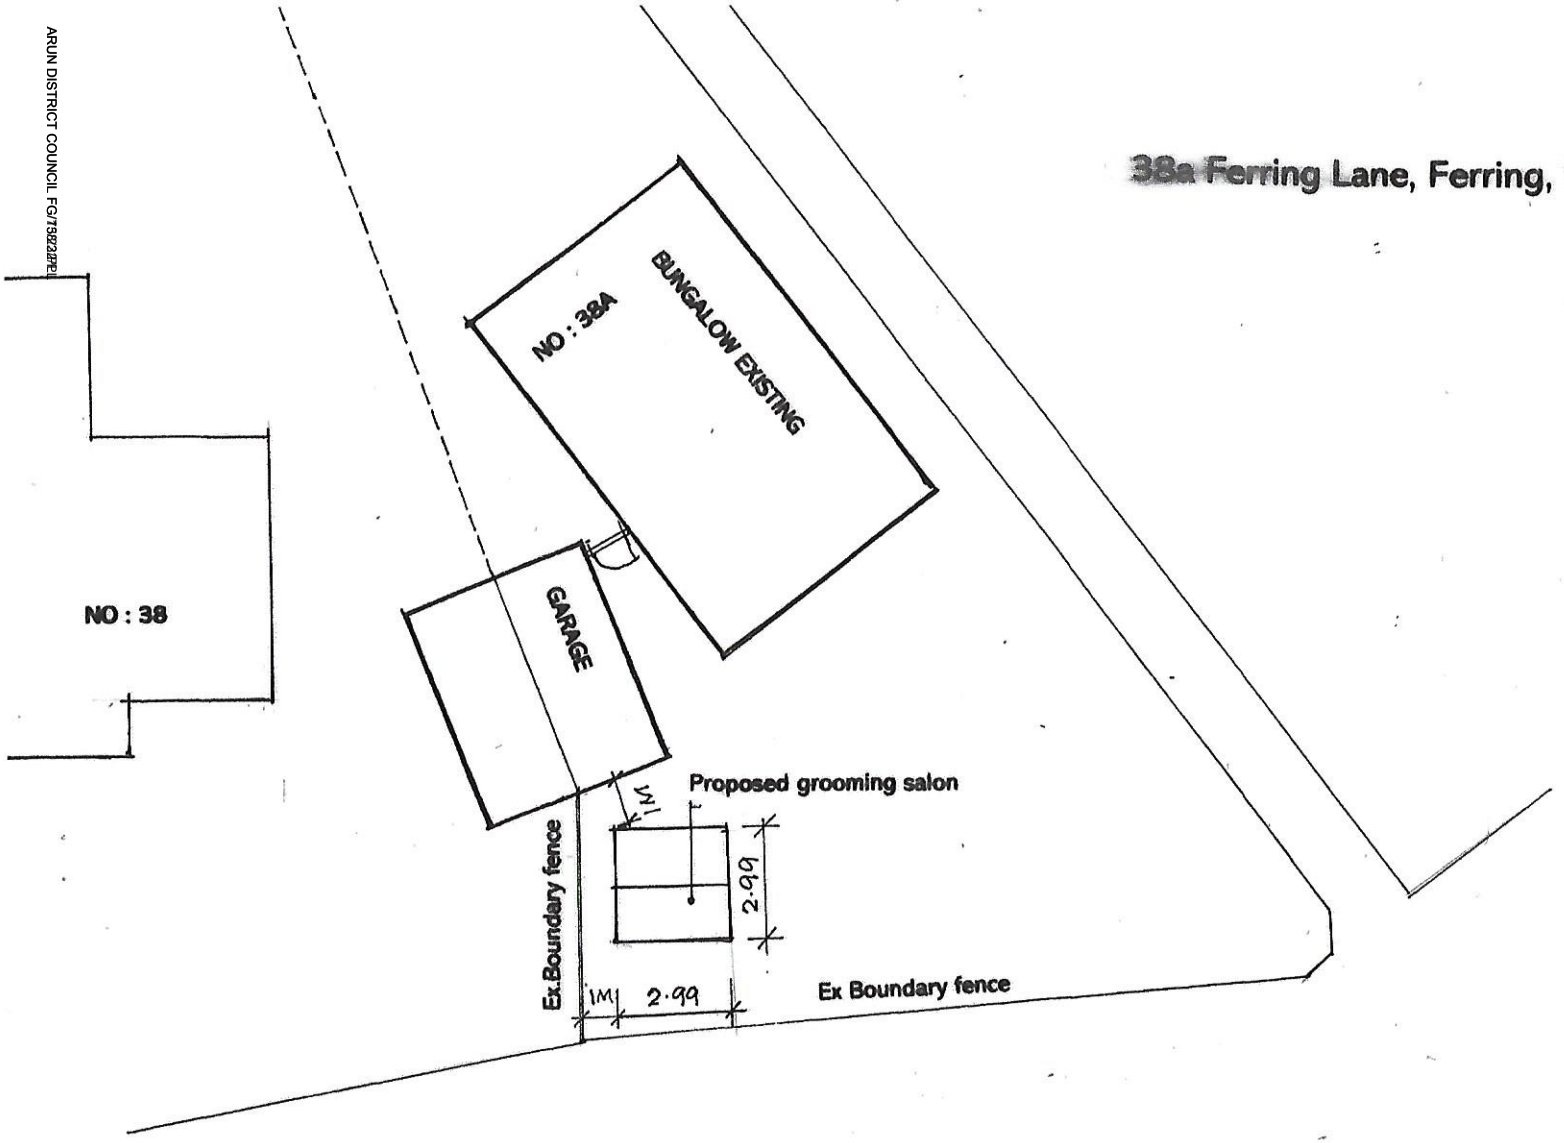

PROPOSED CHANGE OF USE to a Grooming Parlour

Site plan 1-200

Geoffrey G Fry + Associates
Chartered Architect
63 Langbury Lane
Ferring
Worthing
BN 12 6QA