


10 Little Paddocks Location Plan

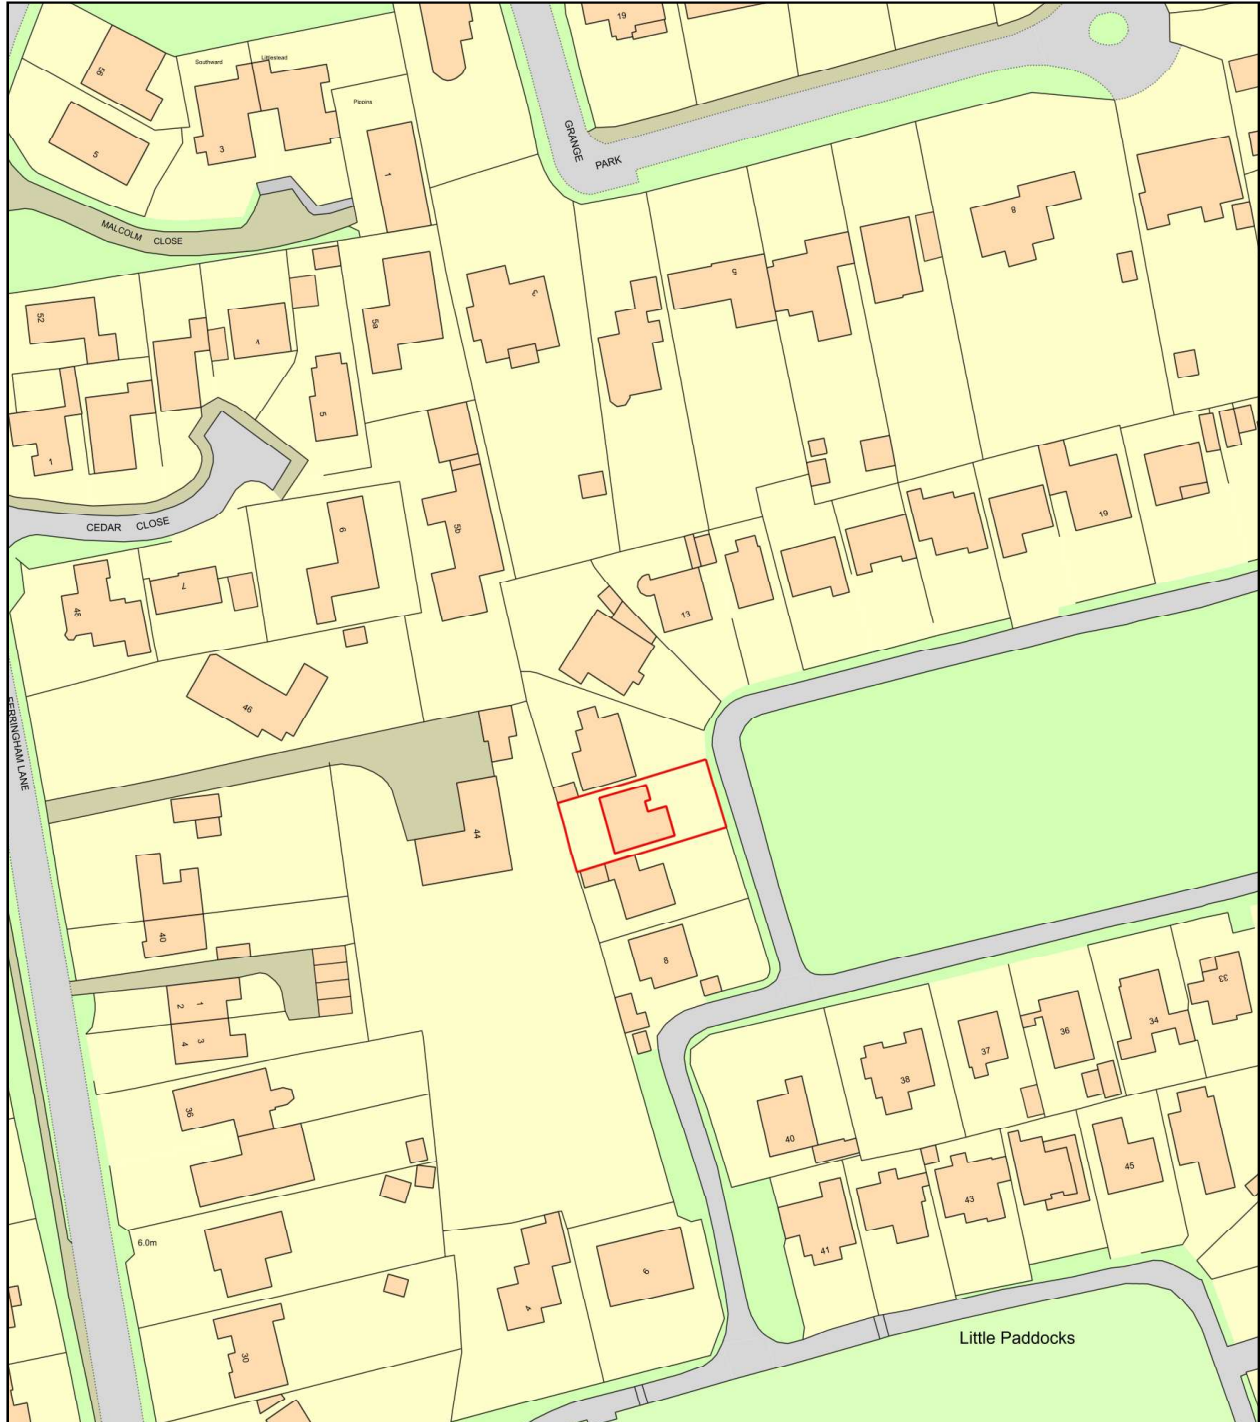

0 50
Metres



Plan Produced for: Mrs Sally Ure

Date Produced: 29 Jul 2026

Plan Reference Number: TQRQM26210195947549

Scale: 1:1250 @ A4