
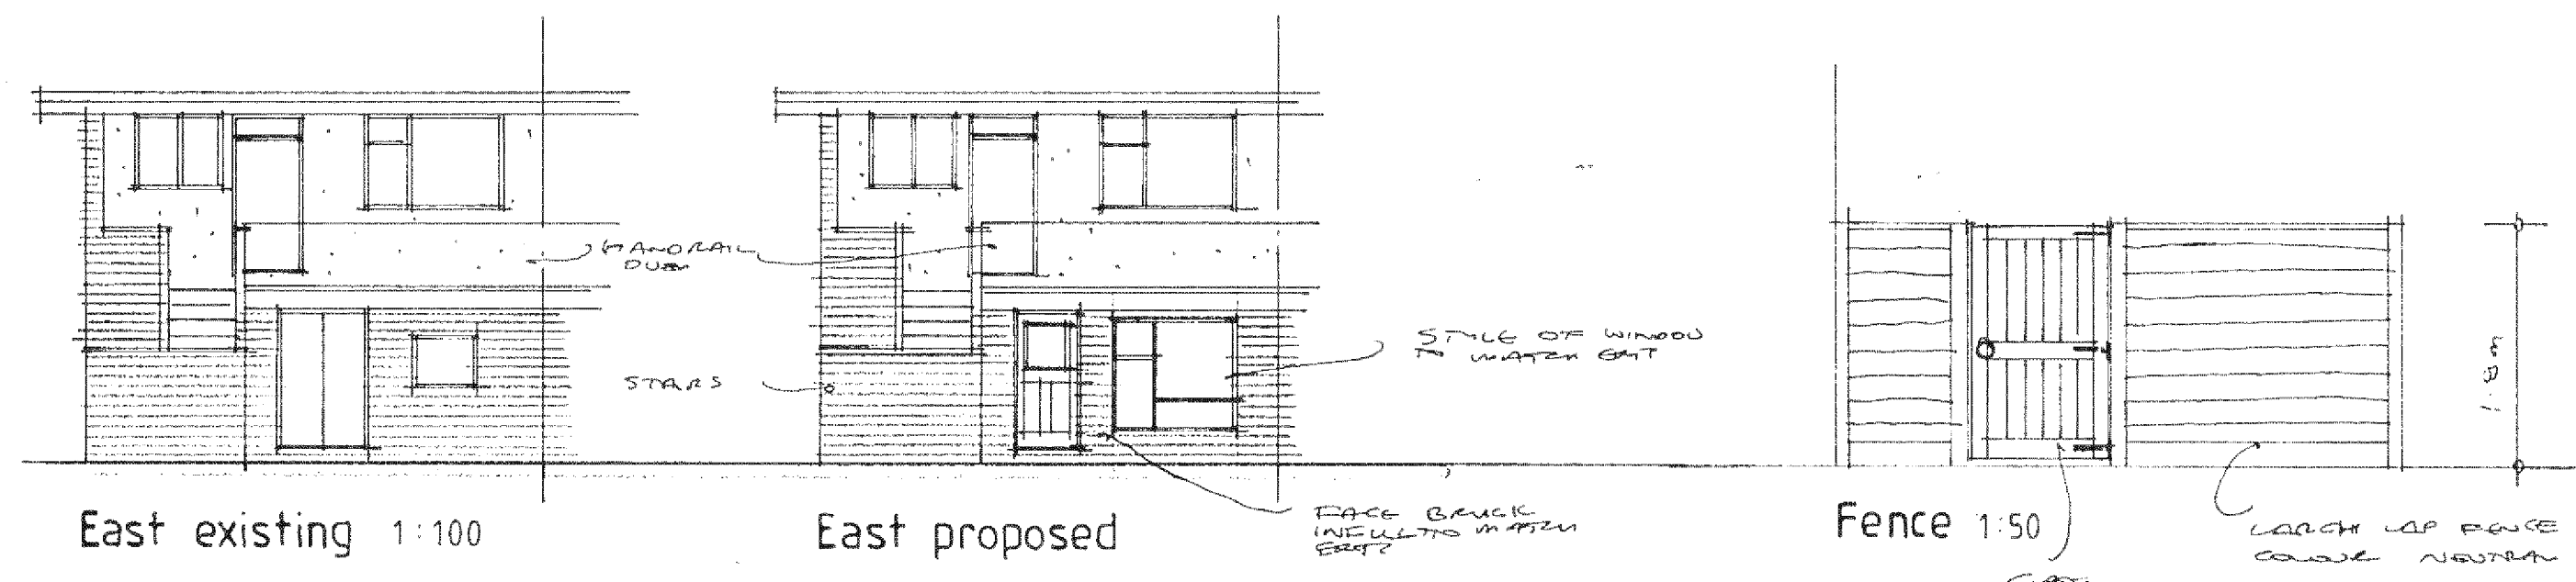
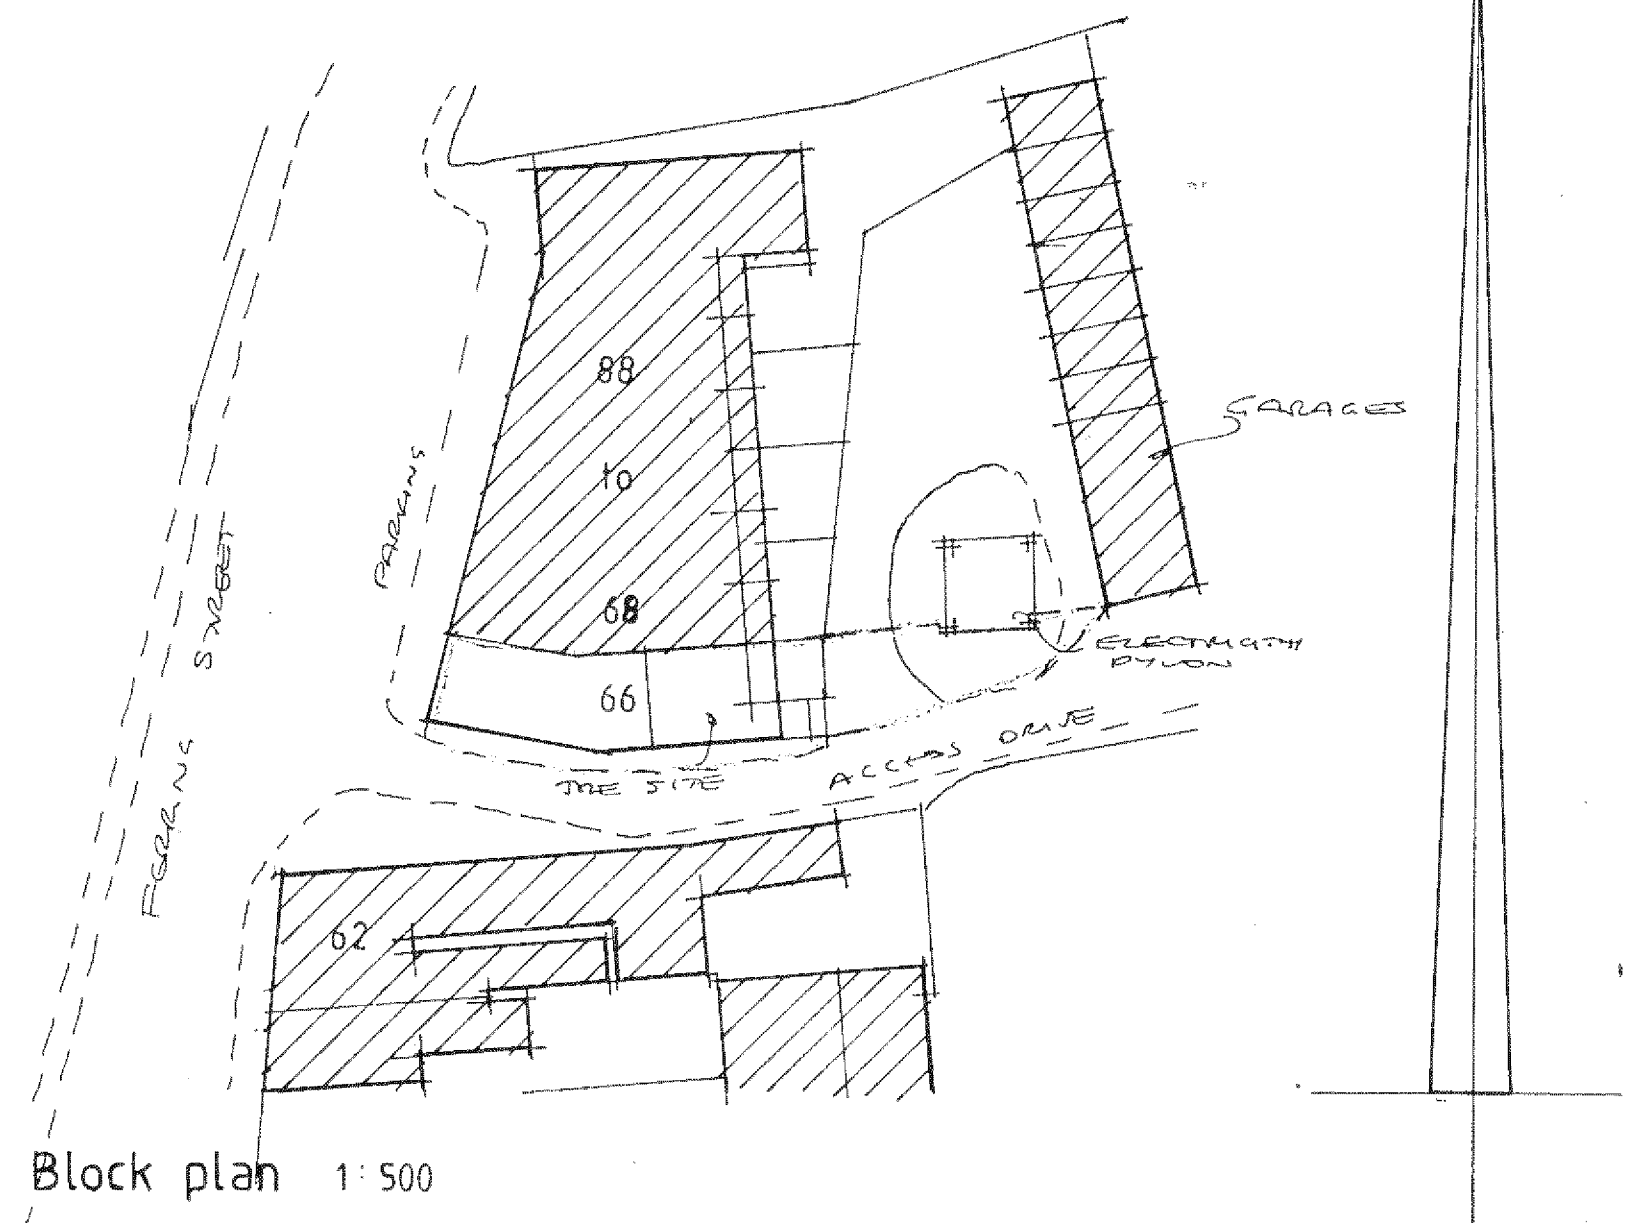
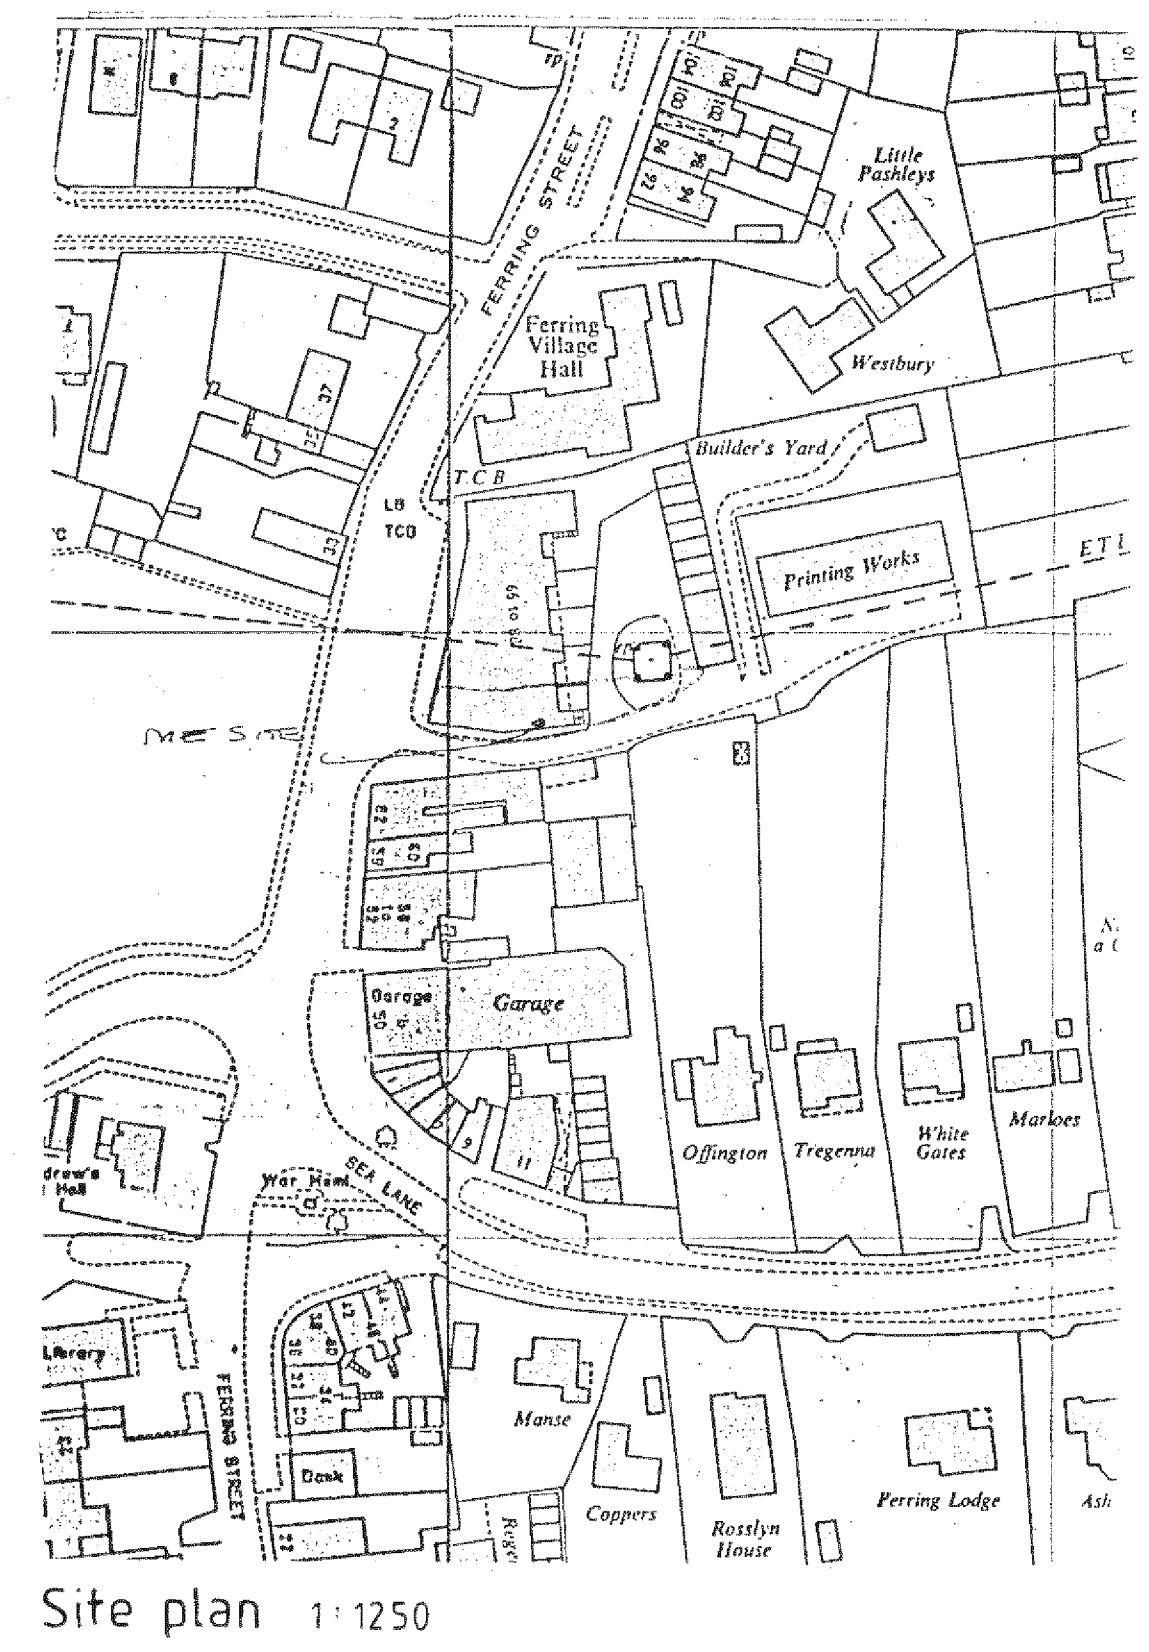
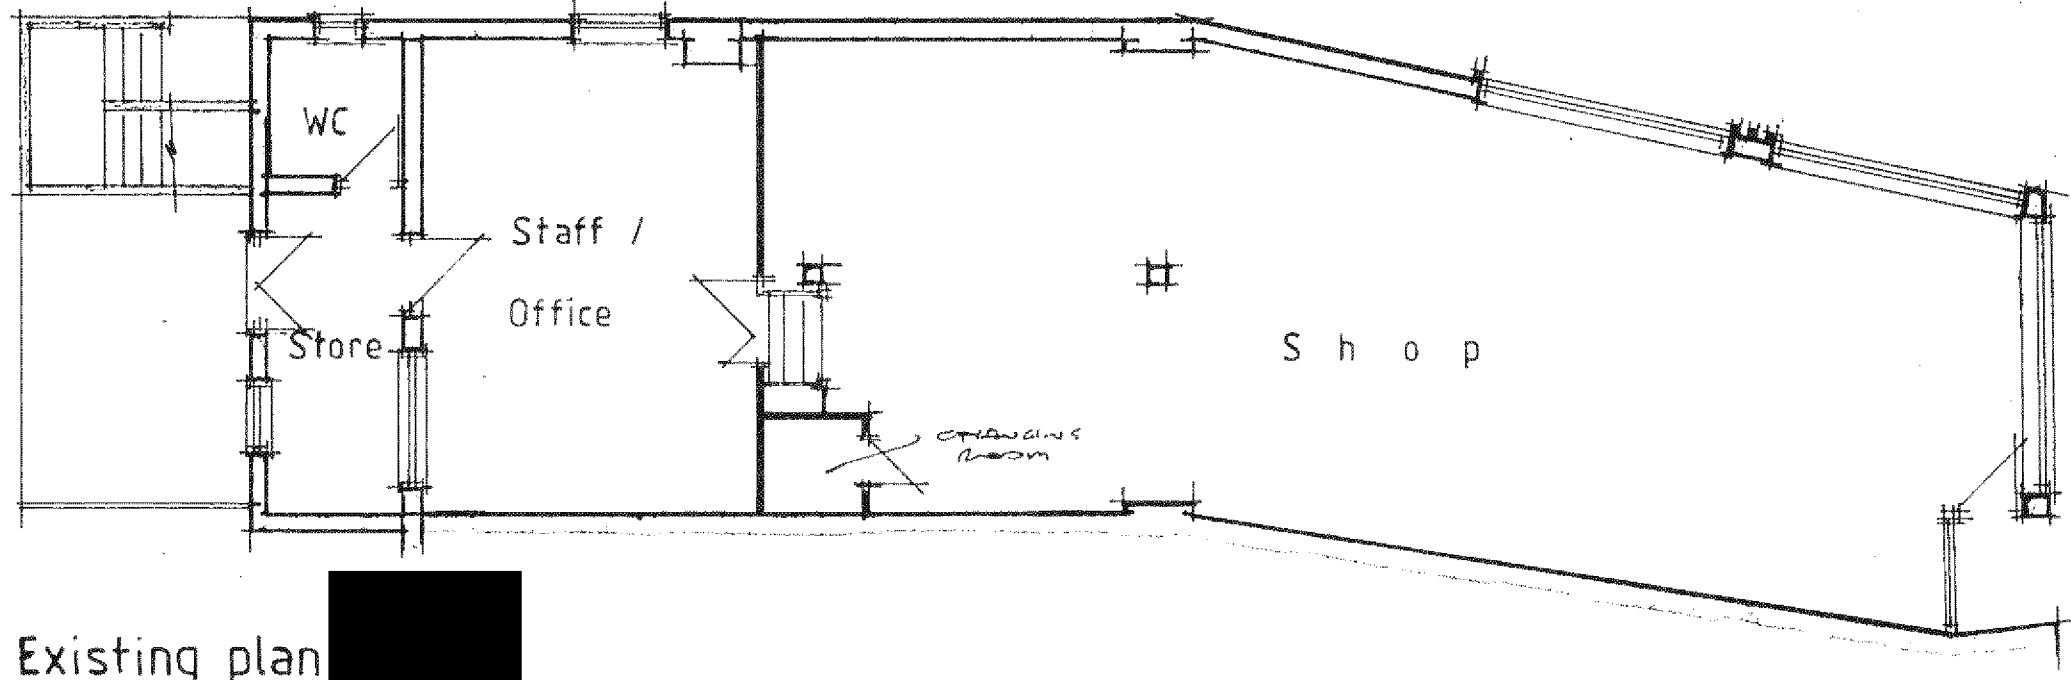
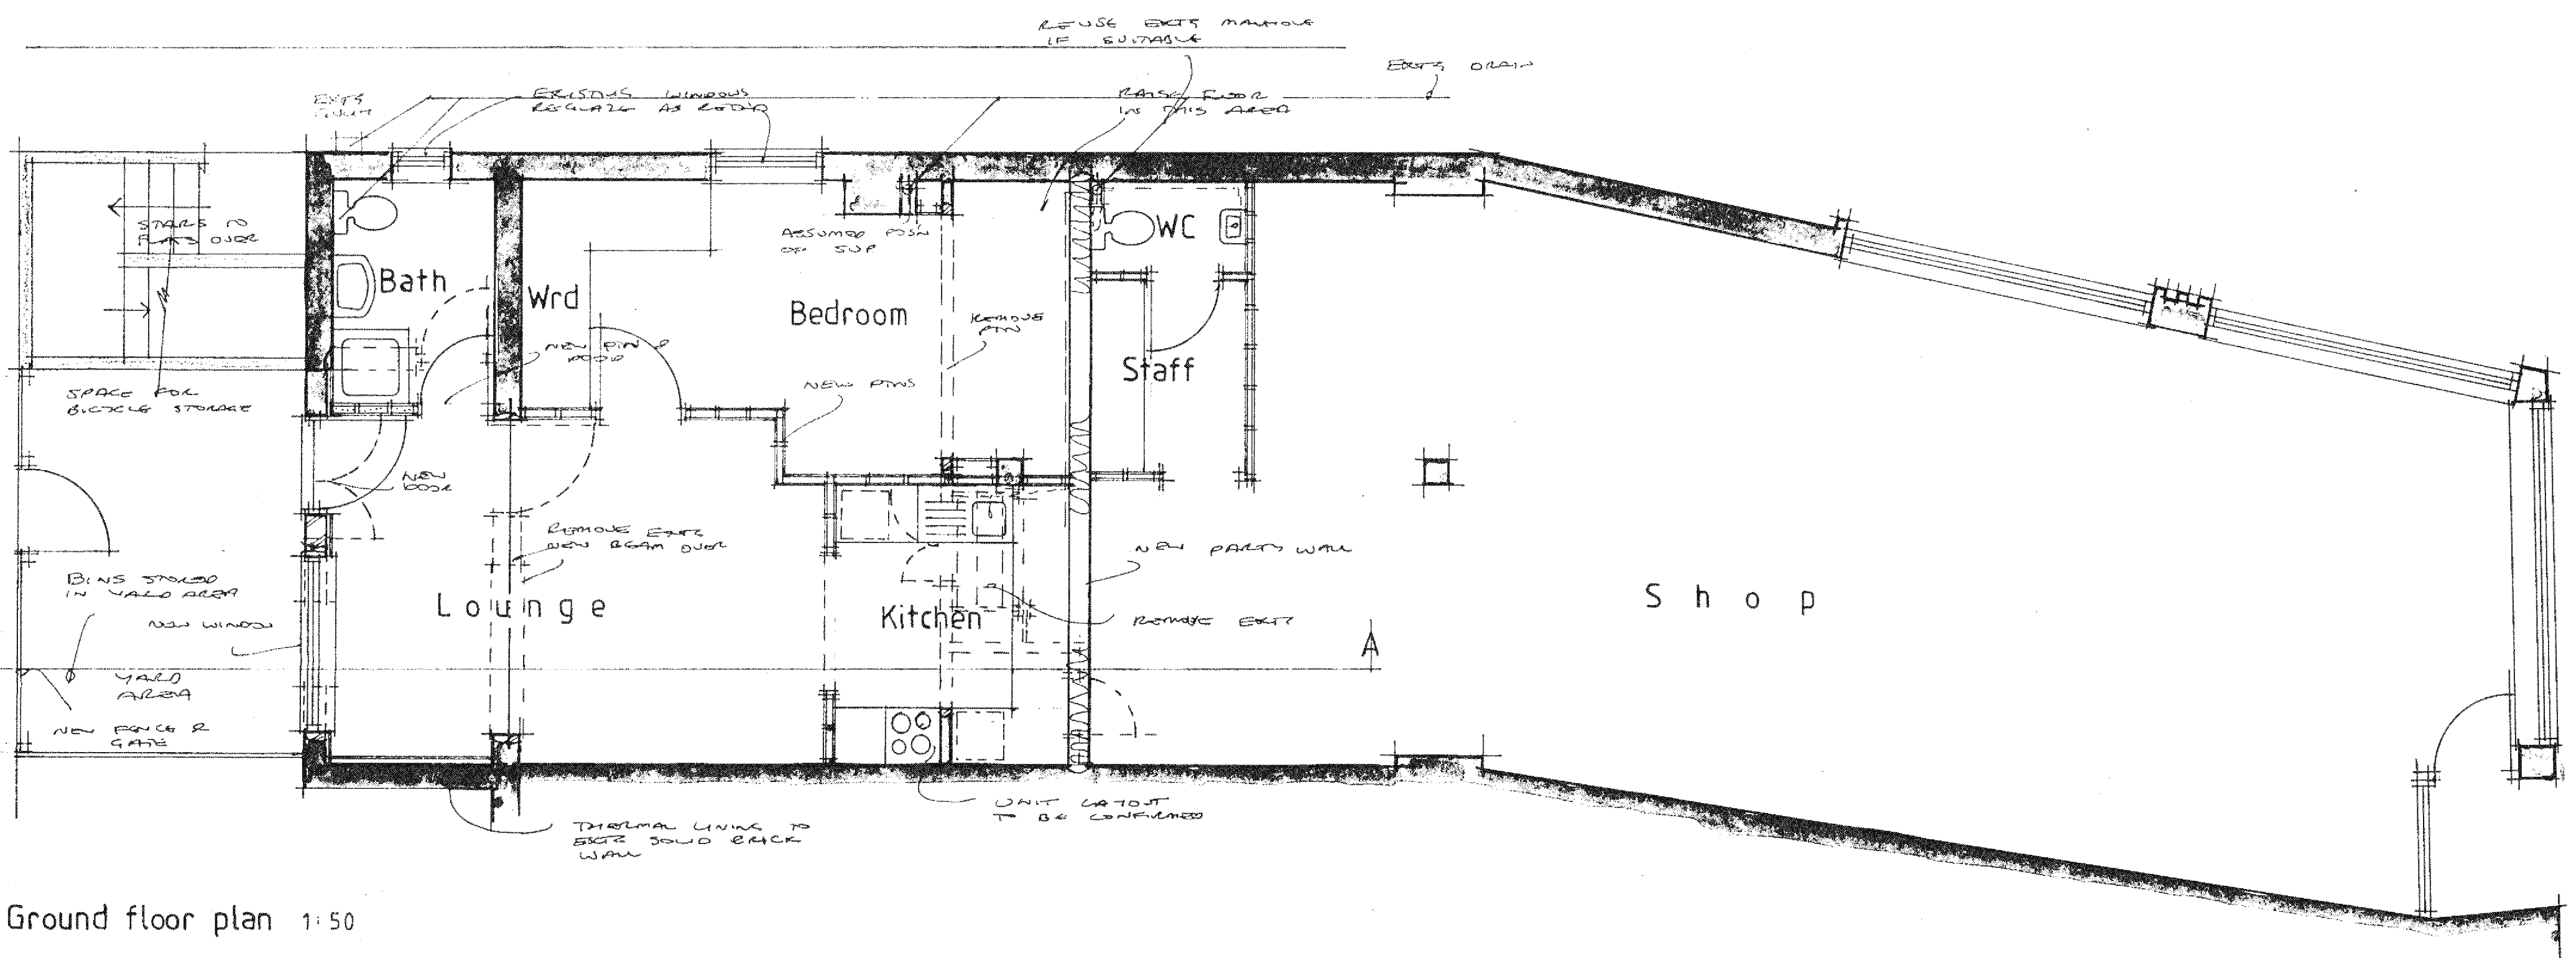


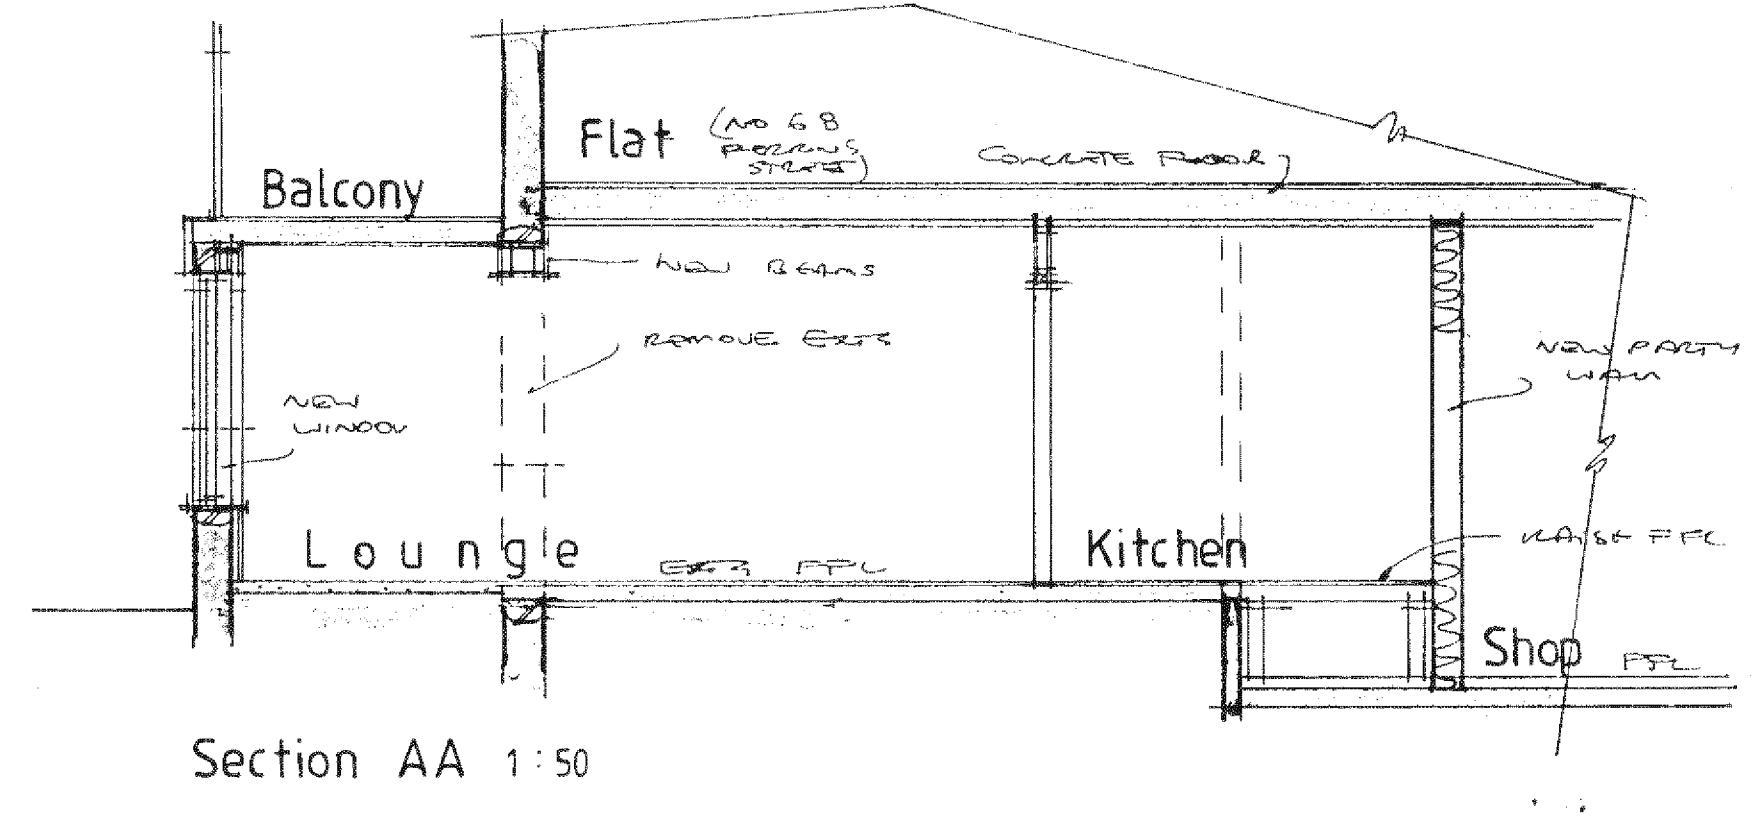

All electrical works to meet requirements of Part P (Electrical Safety) Installation to be designed, installed, inspected and tested by person competent to do so. Council to be satisfied that Part P has been complied with, by issuing of appropriate SS171 electrical installation certificate for works by person competent to issue same

AJ SALTER & SON
Architectural Technicians and Surveyors
50 WINDSOR ROAD, WORTHING, WEST SUSSEX, BN11 2LY
Tel/Fax: (01903 209496)
E-mail: ajsalterandson@hotmail.com

C			
B			
A			
Client	CLAIGMAR INVESTMENTS LTD.		
Address	66 Ferring Street Ferring		
Drawing	CONVERSION / C.O.U. OF REAR SECTION TO 1-BED FLAT	No.	1309:1
Scale	1:50 1:100 1:500 1:1250	Drawn	BS
		Date	MAY '09