
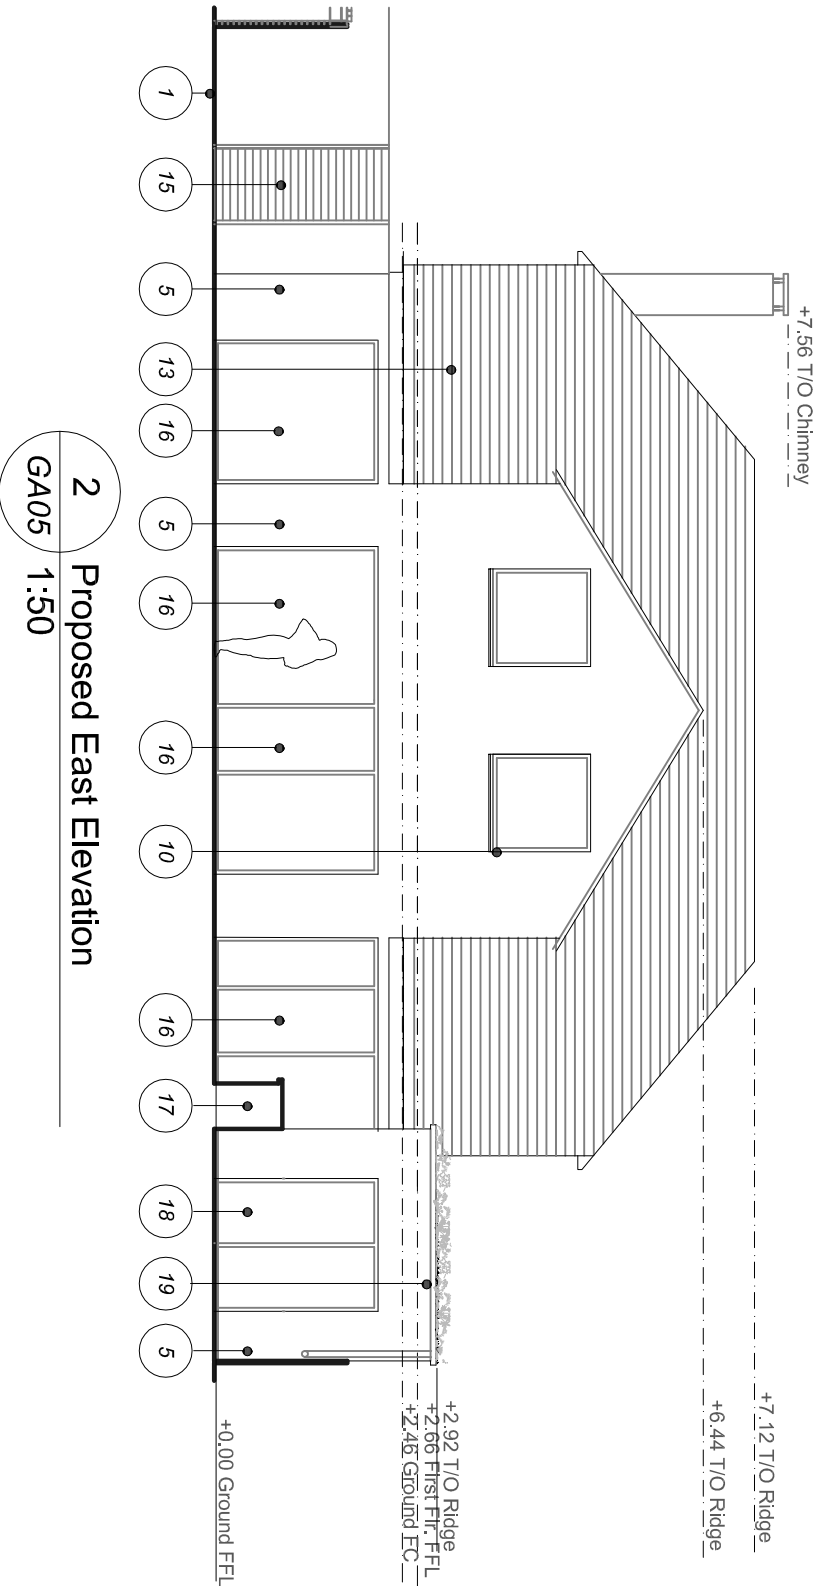


Notes

- 1. Denotes existing ground level.
- 2. New close boarded fence to match existing height.
- 3. New sedum green roof on single ply membrane.
- 4. Dashed line denotes previous roofline above garage area.
- 5. New render. Colour TBC.
- 6. Operable casement window.
- 7. New rendered dormer.
- 8. New render. Colour TBC
- 9. Newstanding seam metal roof. Colour: TBC.
- 10. Newcomposite double glazed window with operable side lights.
- 11. Existing tile roof refurbished and steam cleaned.
- 12. Fixed opaque clerestory window.
- 13. Existing tile roof refurbished and steam cleaned.
- 14. Denotes new bay window beyond.
- 15. Horizontal timber door with clear finish.
- 16. Proprietary sliding door glazing system with thin mullions.
- 17. External limestone clad counter.
- 18. Proprietary sliding door glazing system with thin mullions.
- 19. New sedum green roof on single ply membrane.

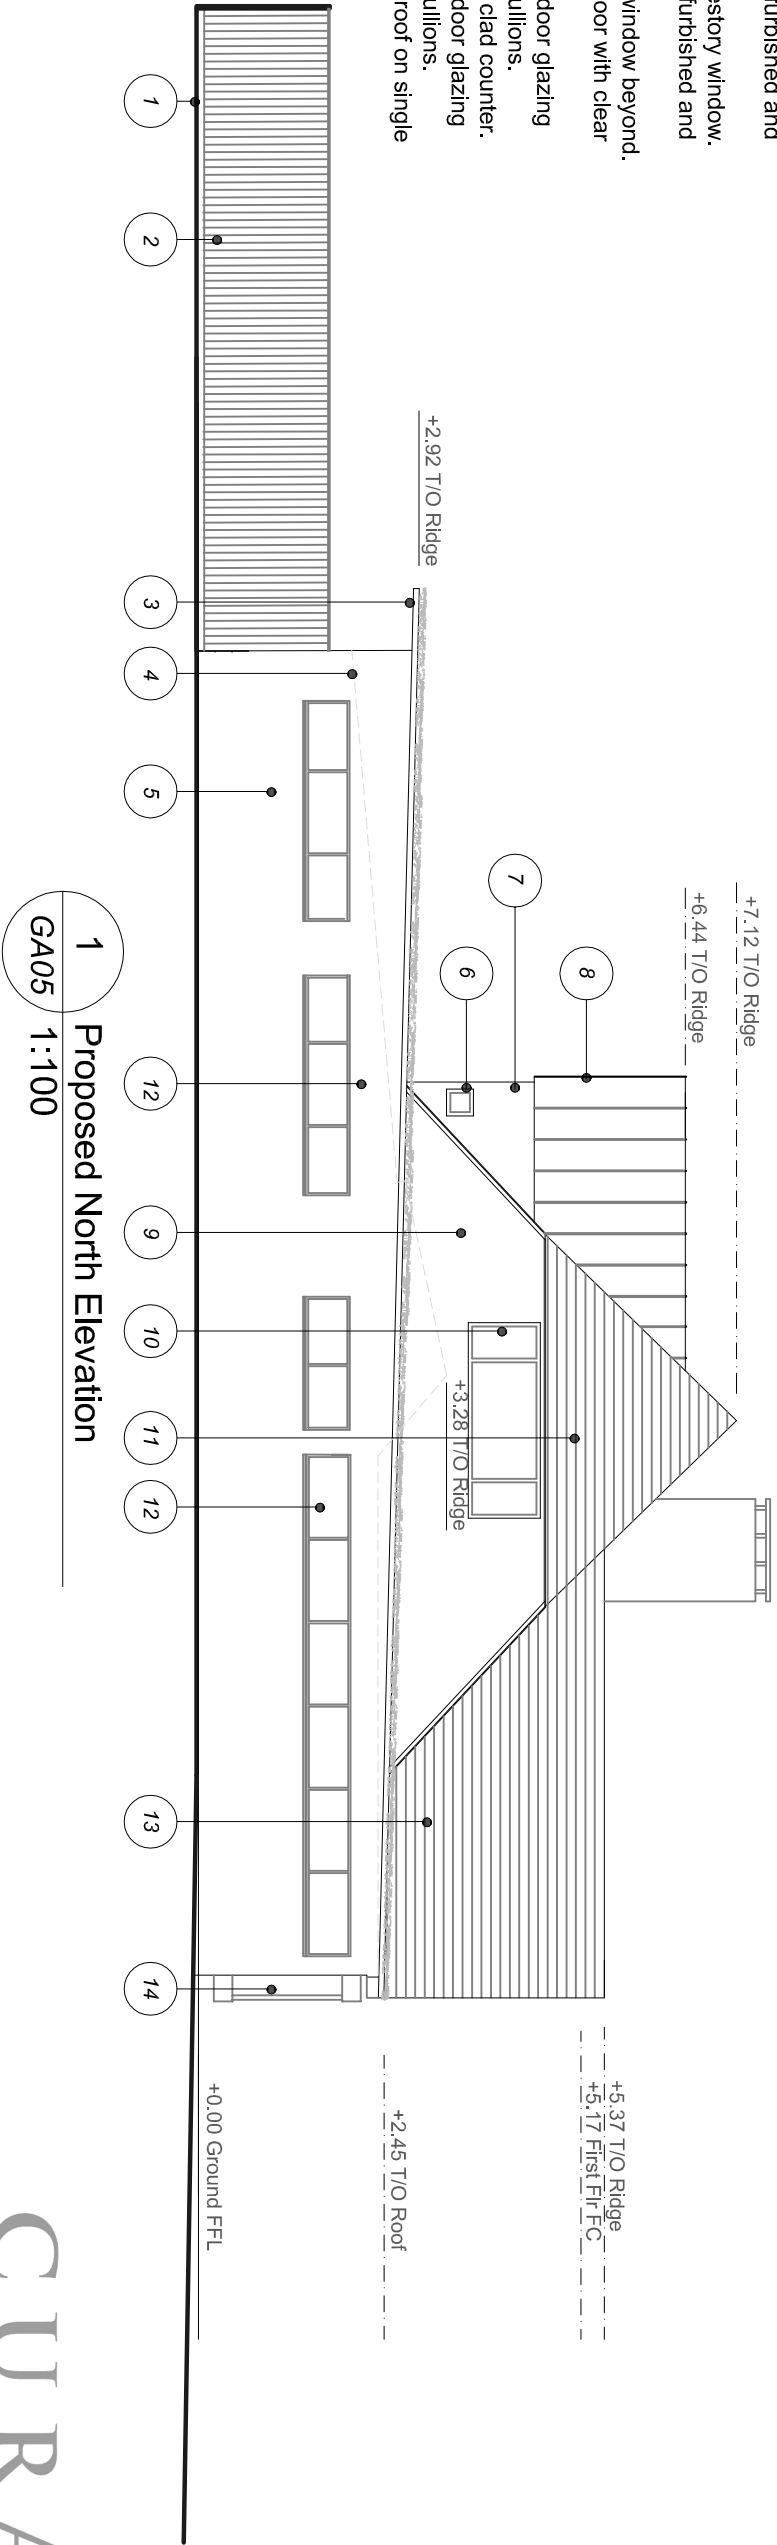

Sumara

The Warren, Ferring
Worthing
BN12 5PQ

CURA Design
6 Dale Rd
Plymouth, Devon PL4 6PE
Tel: +44(1) 752 213 460
office@curadesign.com

CURA
LIVING WITH NATURE

NOT FOR CONSTRUCTION

No. Date: Revision:

Date:	Drawn By:
April 2022	
Scale:	Checked By:
1:100	RB
Project No. & Title:	
21007 Sumara	

Drawing Title:

Proposed North and East
Elevation

Drawing Number:

GA05

Planning Documentation

Cura Design