


Notes

1. Denotes existing ground level.
2. New close boarded fence to match existing height.
3. New proprietary double glazed system and sliding doors.
4. Timber Screen.
5. Entrance into Kitchen/ Dining / Lounge area
6. Existing stair modified and new balustrade.
7. New horizontal timber entrance door. Colour: Clear finish.
8. New low profile skylight.
9. New composite double glazed casement window.
10. Stone counter with built in bench in shower.

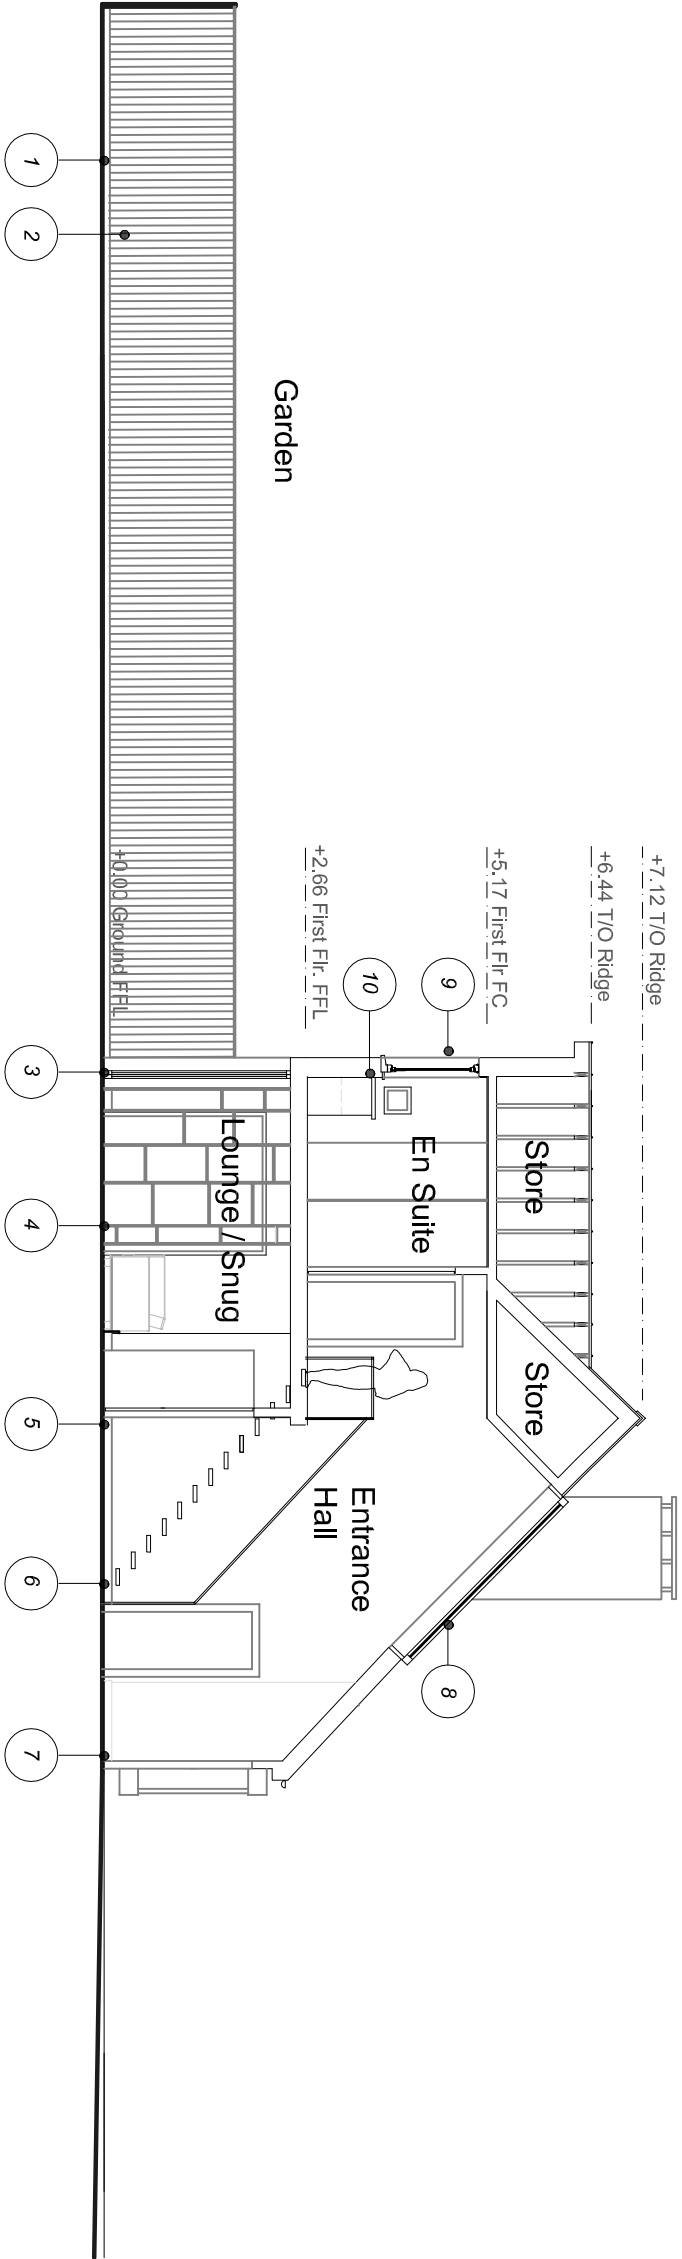

1 Proposed Section AA Through Entrance
GA06 1:50

Sumara

The Warren, Ferring
Worthing
BN12 5PQ

CURA Design
6 Dale Rd
Plymouth, Devon PL4 6PE
Tel: +44(1) 752 213 460
office@curedesign.com

CURA
LIVING WITH NATURE

NOT FOR CONSTRUCTION

No. Date: Revision:

Date:	April 2022	Drawn By:
Scale:	1:100	Checked By:
Project No. & Title:	21007 Sumara	RB

Drawing Title:

Proposed Section AA Through
Entrance

Drawing Number:

GA06

Planning Documentation

Cura Design