


Notes

- 1. Red line denotes boundary of application.
- 2. Conservatory to be removed.
- 3. Conservatory to be removed.

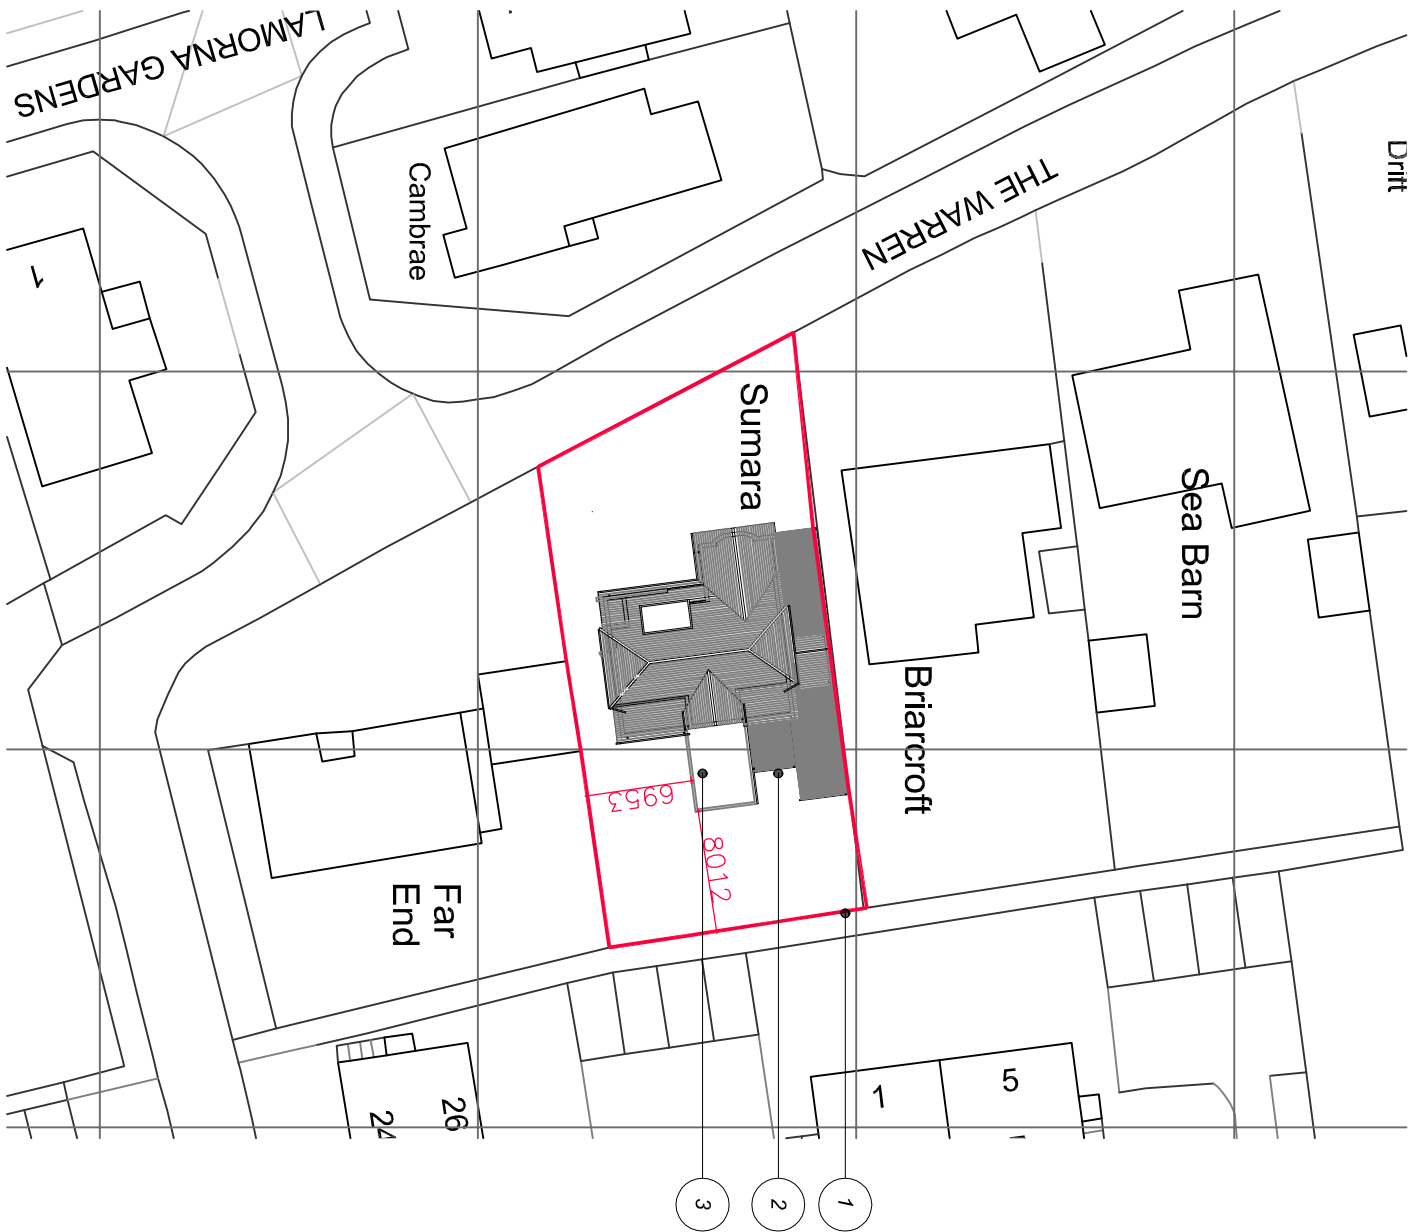


© Crown copyright 2022 Ordnance Survey 100053143

Existing Block Plan

1
LO2

1:500

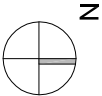

© Crown copyright 2022 Ordnance Survey 100053143

Proposed Block Plan

2
LO2

1:500



0 20 Metres

Sumara

The Warren, Ferring

Worthing

BN12 5PQ

CURA Design
6 Dale Rd
Plymouth, Devon PL4 6PE
Tel: +44(1) 752 213 460
office@curadesign.com

CURA
LIVING WITH NATURE

NOT FOR CONSTRUCTION

No. Date: Revision:
A 050522 Dimensions added to demolition of conservatory

Date:	April 2022	Drawn By:
Scale:	1:500	Checked By:
Project No. & Title:	21007 Sumara	RB

Drawing Title:

Existing and Proposed
Block Plan

Drawing Number:

LO2A

Planning Documentation

Cura Design