


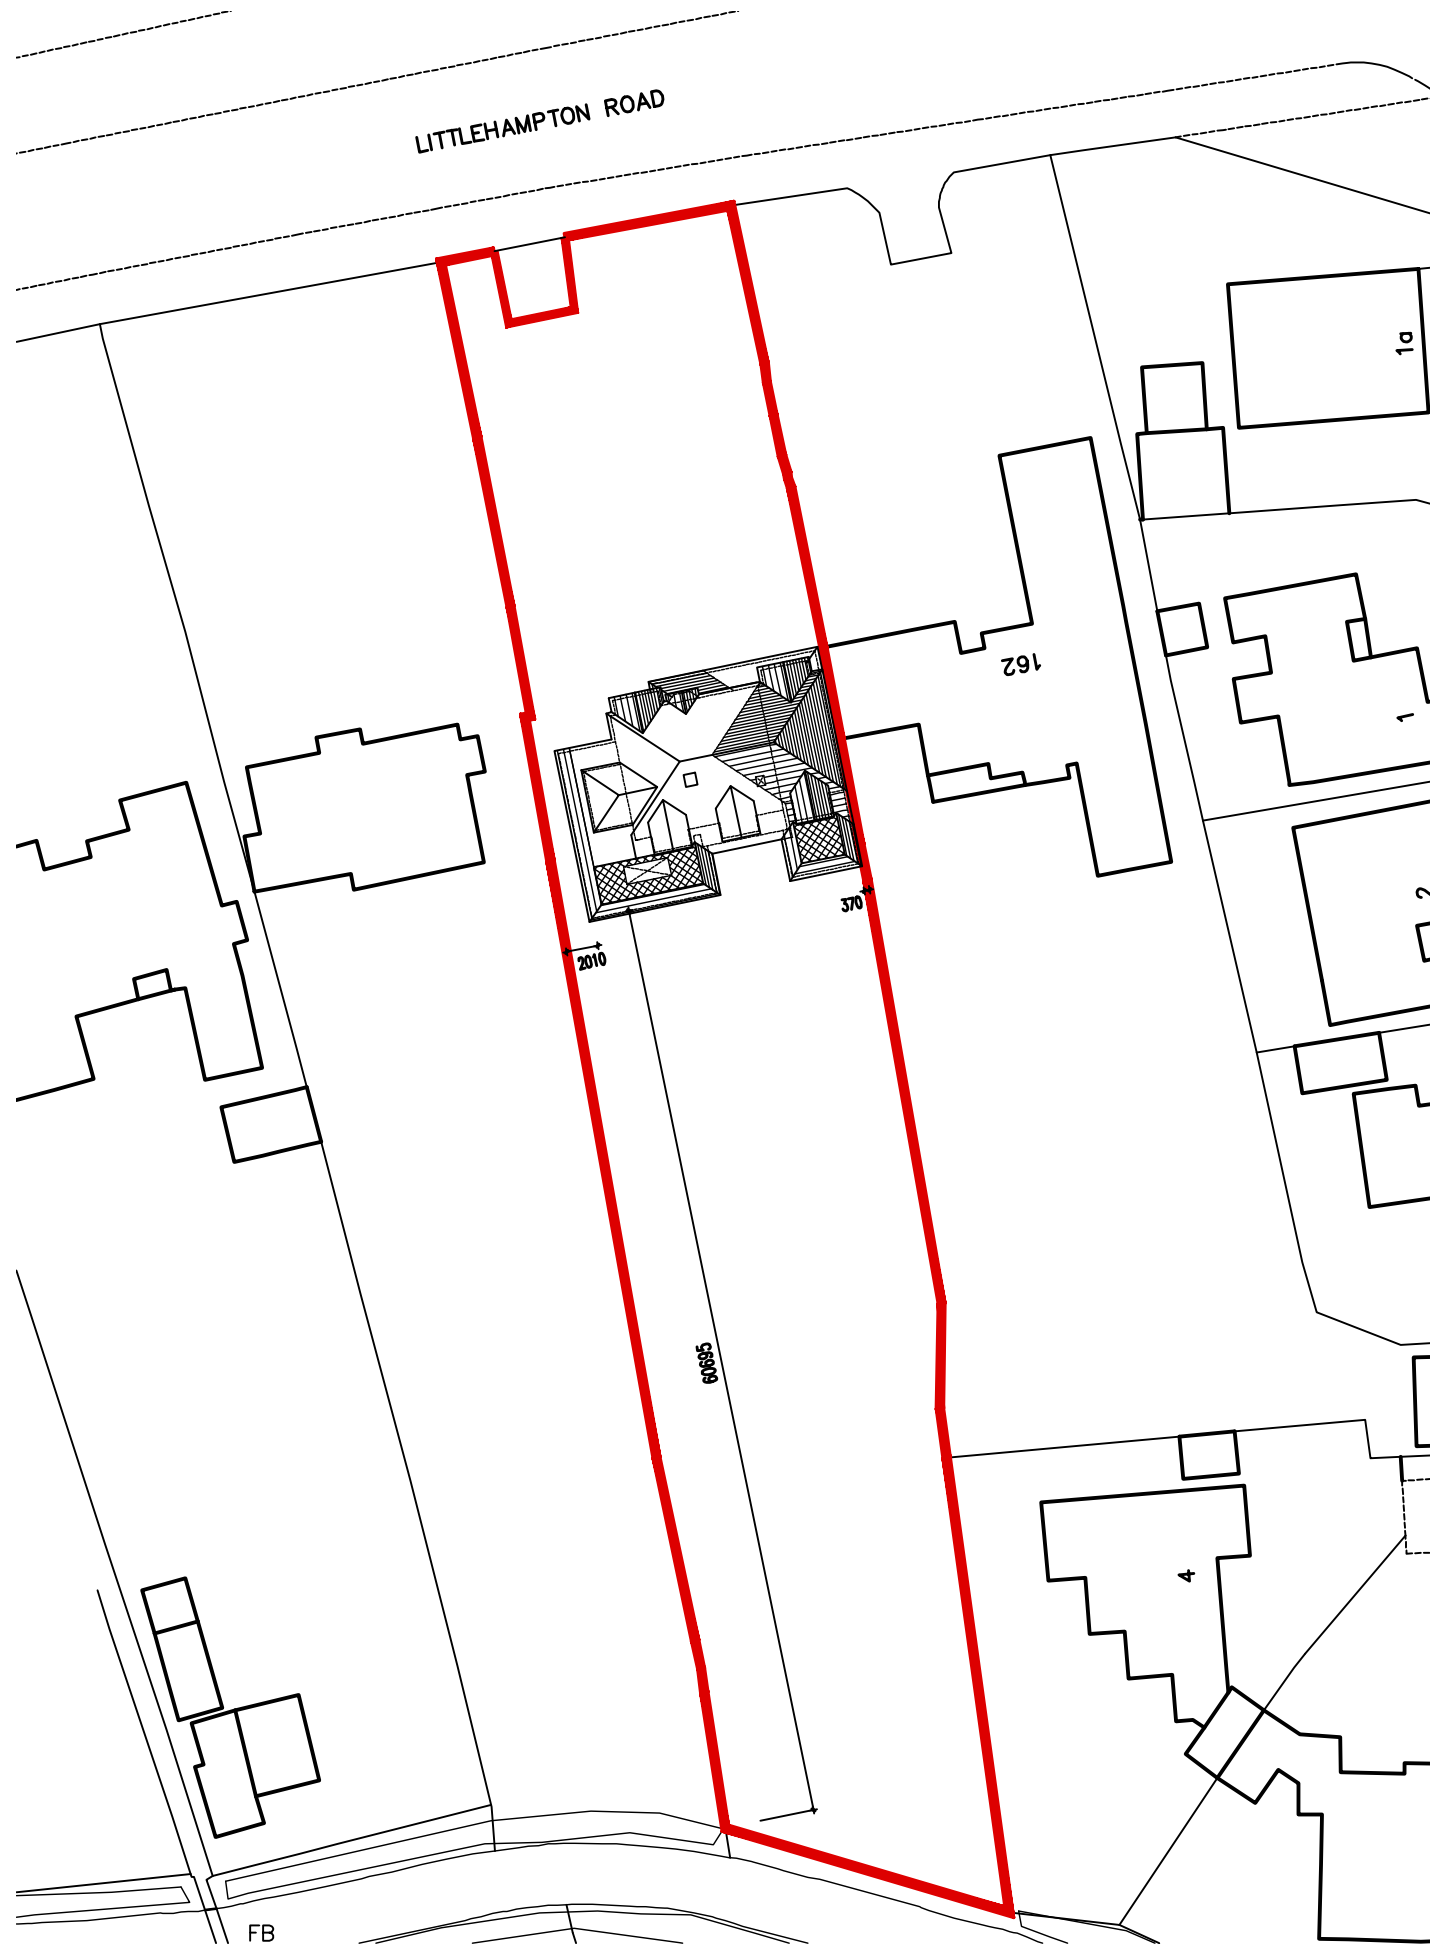


LITTLEHAMPTON ROAD

FB

BLOCK PLAN

Scale 1:500

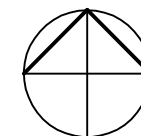

0m 10m 20m 30m 40m 50m

Scale Bar — 1:500

Information supplied based on Promap.
All dimensions and distances subject to
an accurate site survey being undertaken.

The contractor should check all dimensions on site.
It is the contractor's responsibility to ensure compliance with
Building Regulations.
C.D.M. Regs. 2016. The Client is advised of his responsibilities
to appoint a Planning Supervisor under these Regs.
All works to comply with the C.D.M. Regs. 2016.
The Party Wall Act. 1999 The property owner is advised of the
requirements of the Act, & the requirement to serve a Party Wall
Notice on any adjoining owners as required under the act.

REVISIONS:

A. 03.08.26 Roof hatching amended to block plan.

ADCS

Architectural Design

Computer Services

30 Pockley Lane
Worthing
West Sussex
BN15 3AD
Tel: 01903 280701
E-mail:
adcs@adcs.com

Client

MR M. PETRETTA

Project

PROPOSED SIDE & REAR EXTENSIONS
180 LITTLEHAMPTON ROAD
FERRING
WEST SUSSEX BN12 6PH

Drawing

PROPOSED BLOCK PLAN

Scale

1:500 @ A3

Date

13.07.26

Drawn

TP

Drawing No.

1673/P06

Revision

A