ARUN DISTRICT COUNCIL:FG/75/07/ 01/06/2007

RJW© Computer Assisted Design

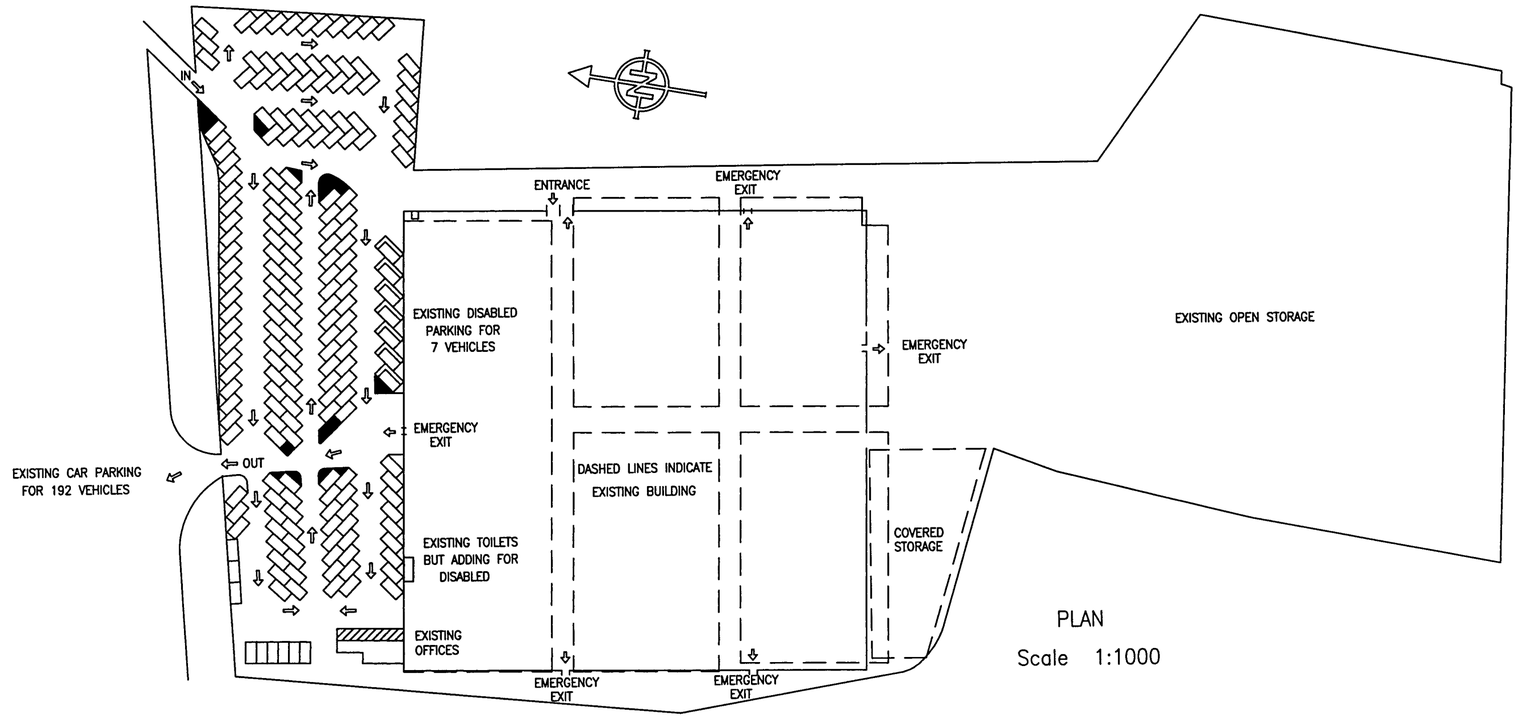

PLAN
Scale 1:1000

PROPOSED NEW ROOF AREA 107m x 107m = 11,449sq.m. = 123,236sq.ft.

ALL ROOF AND SIDE CLADDING IN METAL PROFILE SHEETING. COLOUR AS APPROVED BY LOCAL AUTHORITY.

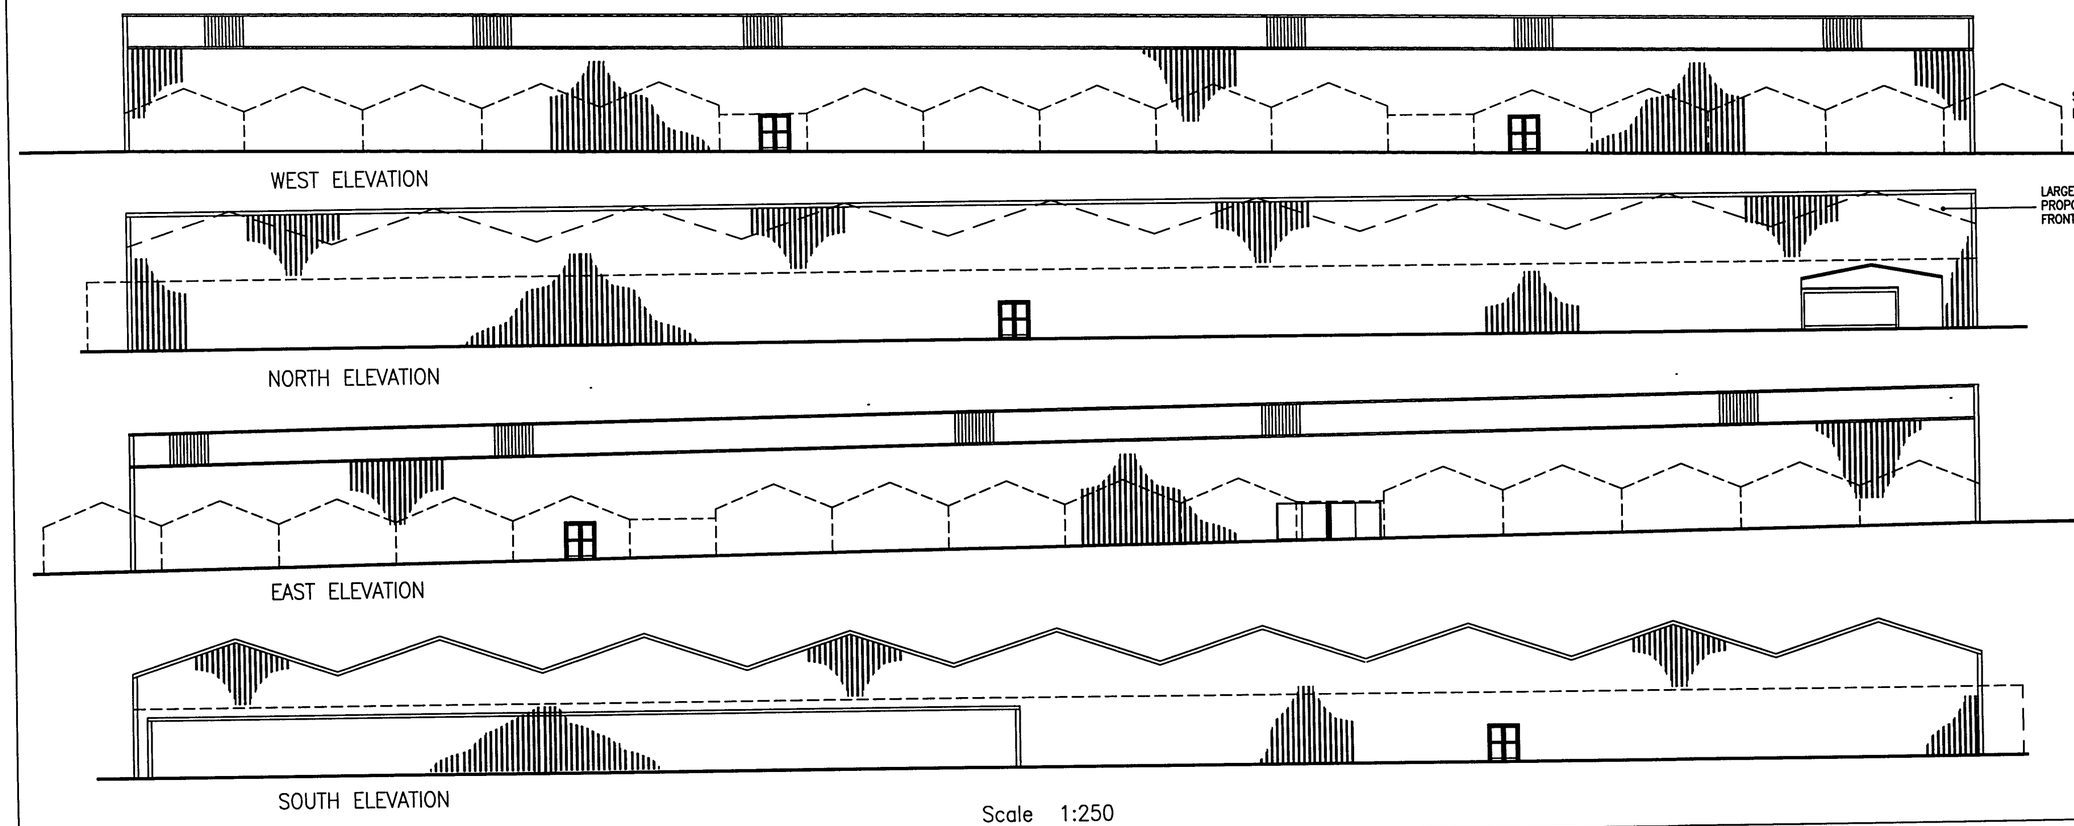

Scale 1:250

ARUN DISTRICT COUNCIL
No. FG 75 07
SUBSTITUTION
RECEIVED 22/6/07

A Roof profile clanfied, Entrance repositioned. 22-06-07

Ron J West F.F.B.
BUILDING & STRUCTURAL CONSULTANT
33 Highdown Drive Littlehampton W.Sx. BN17 6HH
Telephone 01903 717311
e.mail. rwa@ronwest.free-online.co.uk

Client: MR M WIGGINS
'COUNTRY FAYRE' LITTLEHAMPTON RD.
FERRING WEST SUSSEX

Job: PROPOSED REROOFING AND REFURBISHMENT OF EXISTING BUILDINGS TO ONE SINGLE BUILDING FOR USE AS A GARDEN CENTRE, TOGETHER WITH THE USE OF THE REAR LAND FOR OPEN STORAGE

Drawing Title: SITE PLAN AND PROPOSED ELEVATIONS

Date	Scales	Drawn by
MAY 2007	AS NOTED @A2	RJWest
CAD File: D:\WIGGINSM\CNTRYFAR		Plot Scale 1:50@A2

Drwg No. C1406/12 A

M220607