
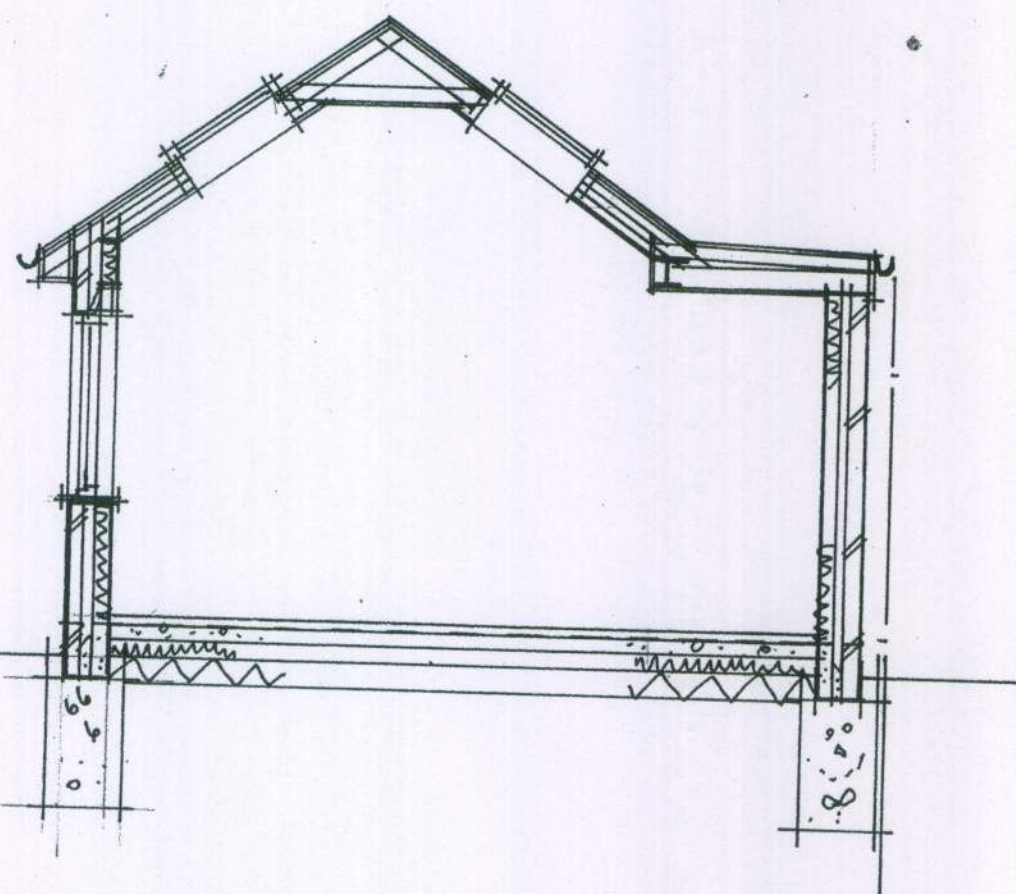
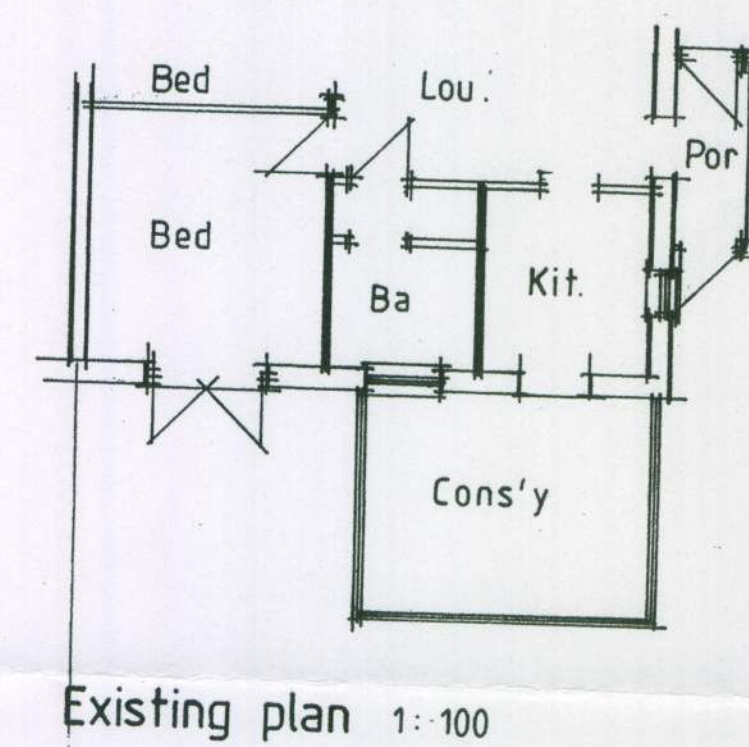
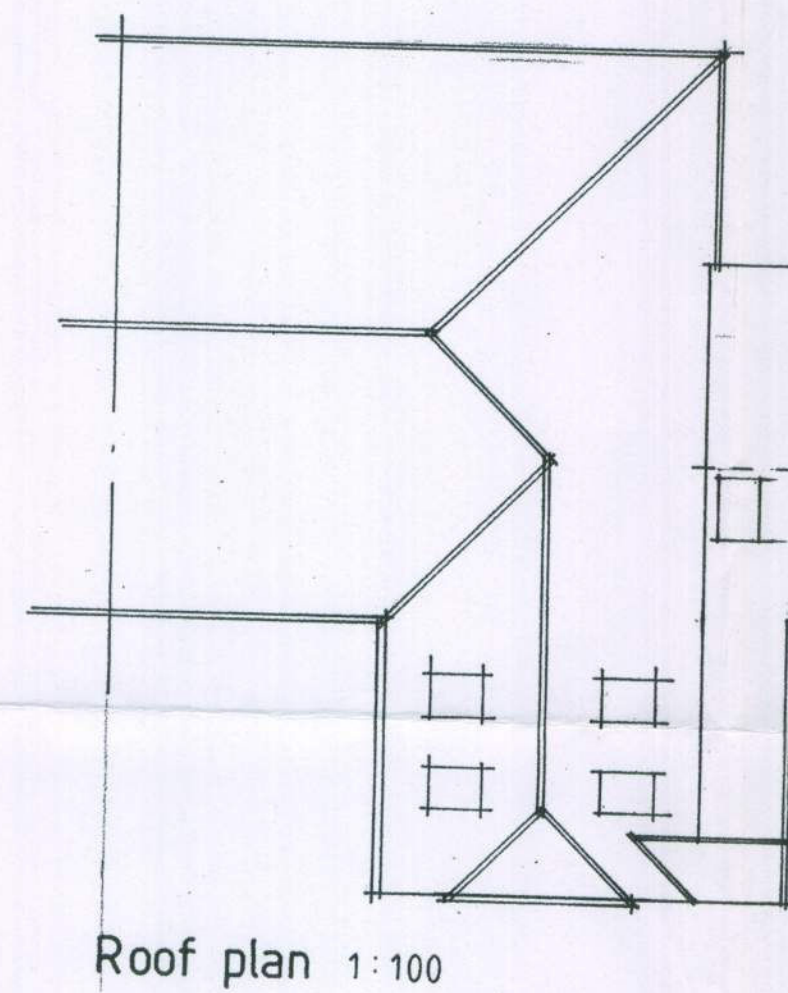
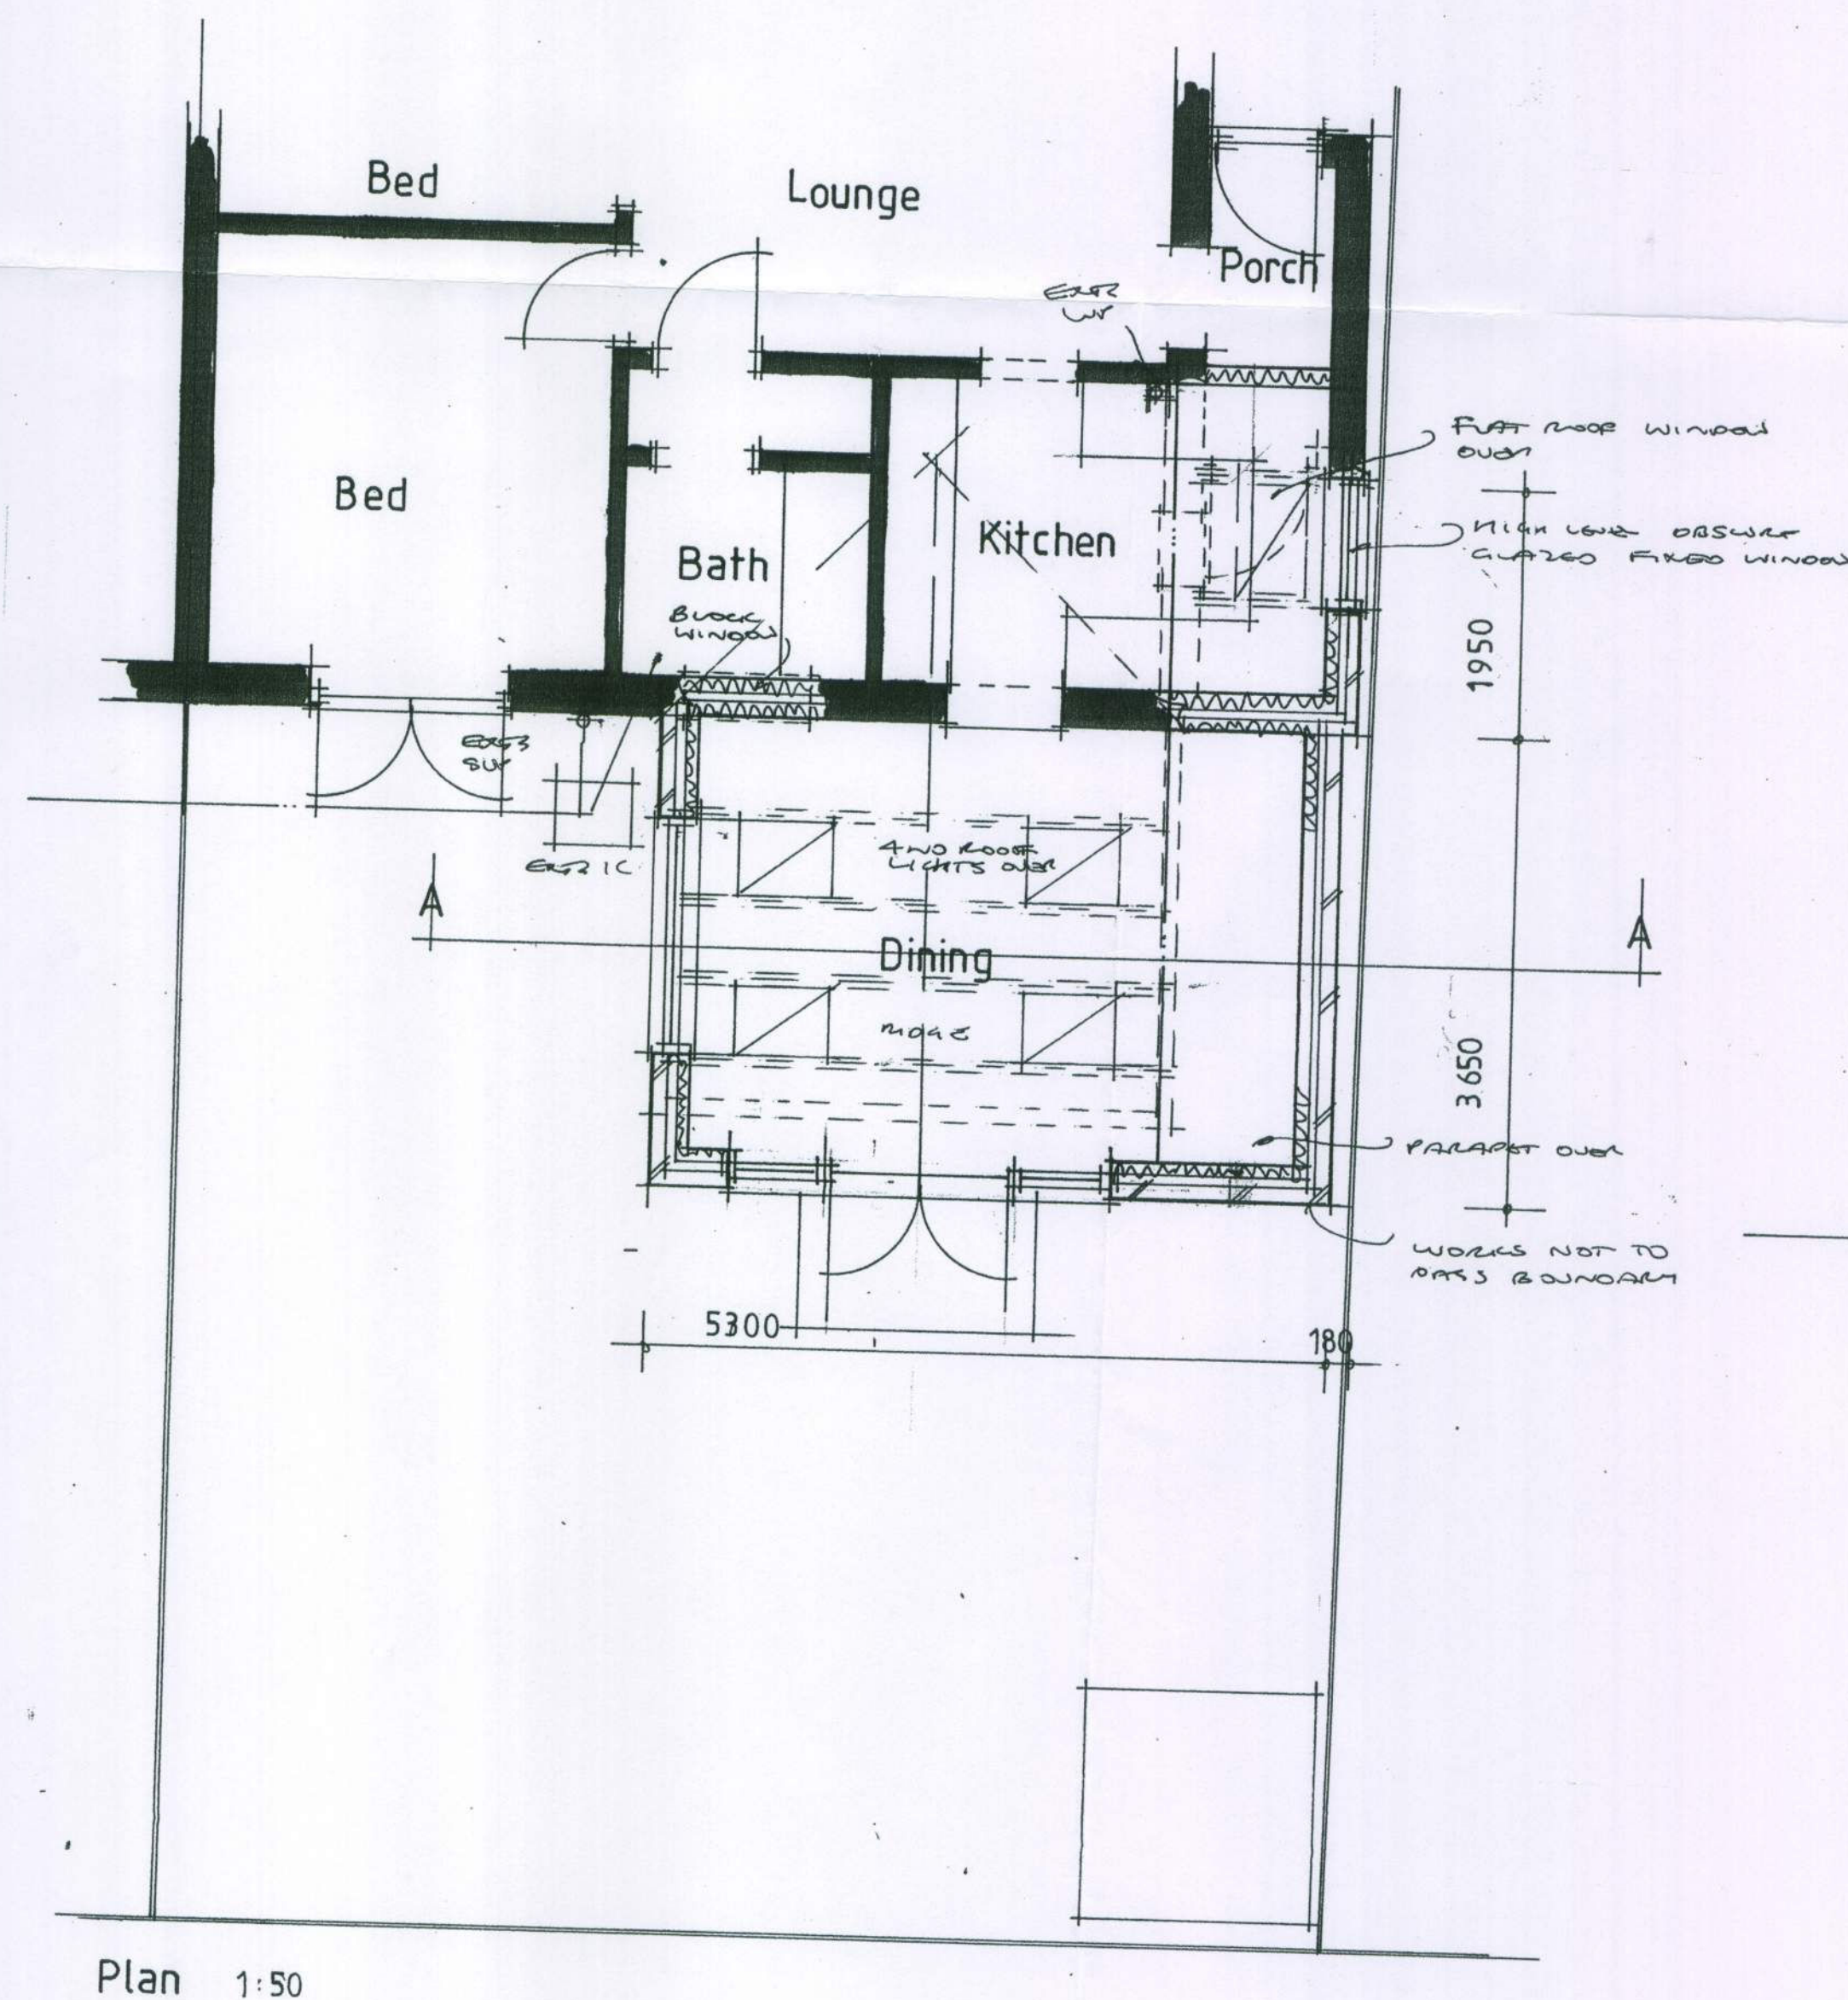
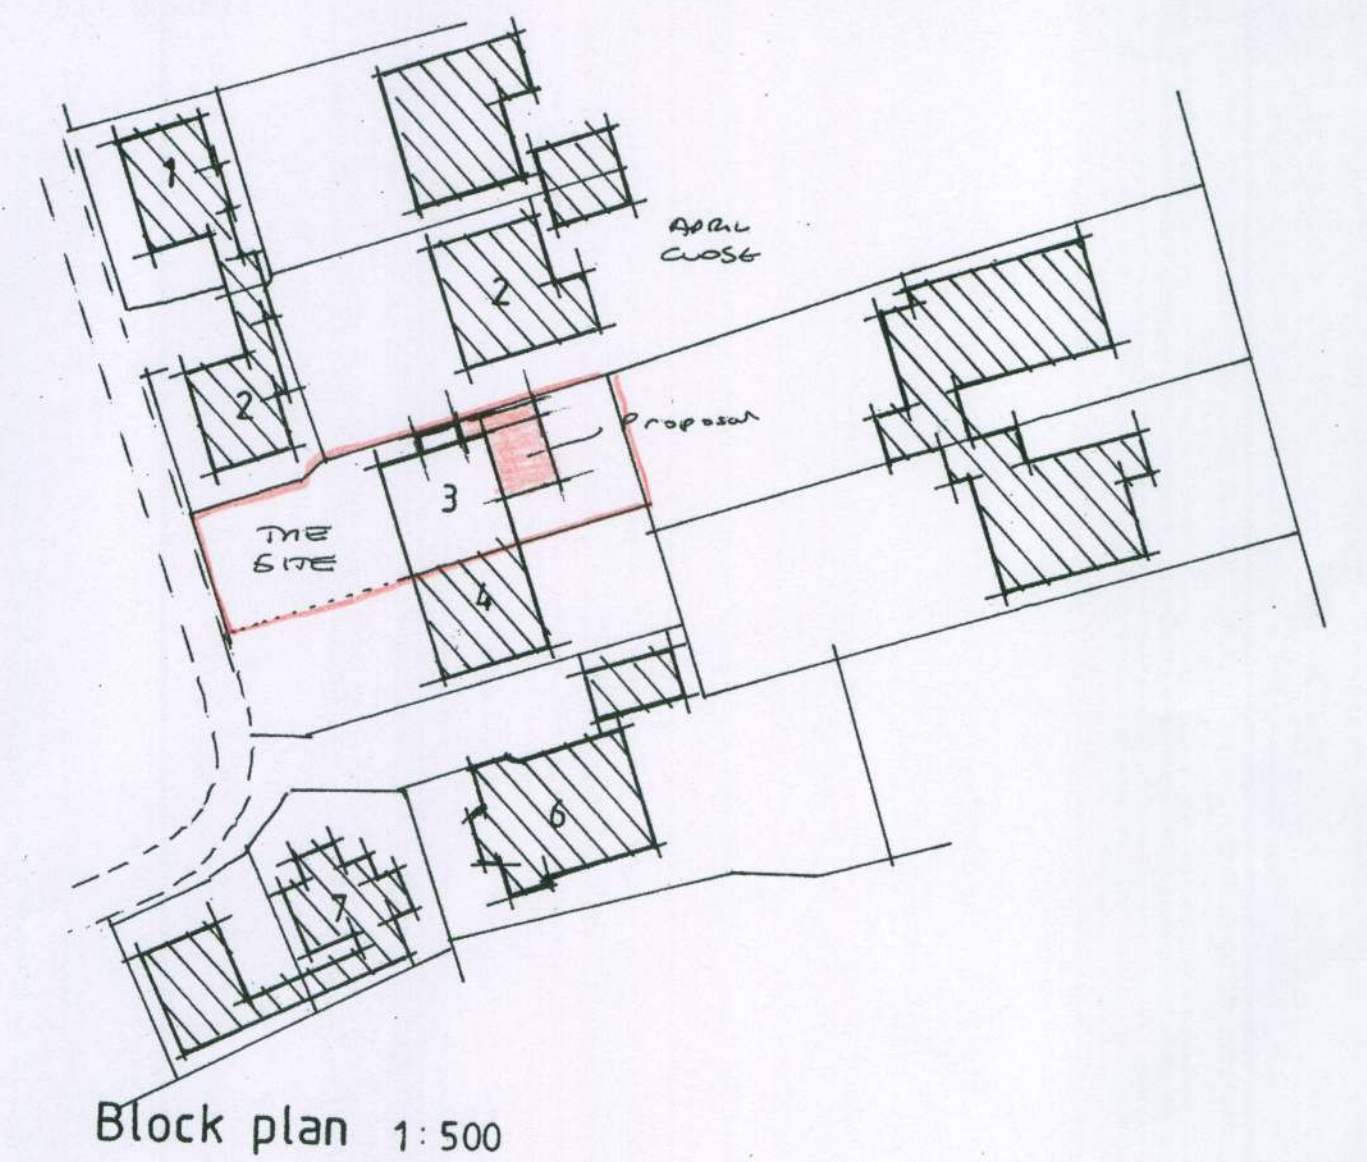
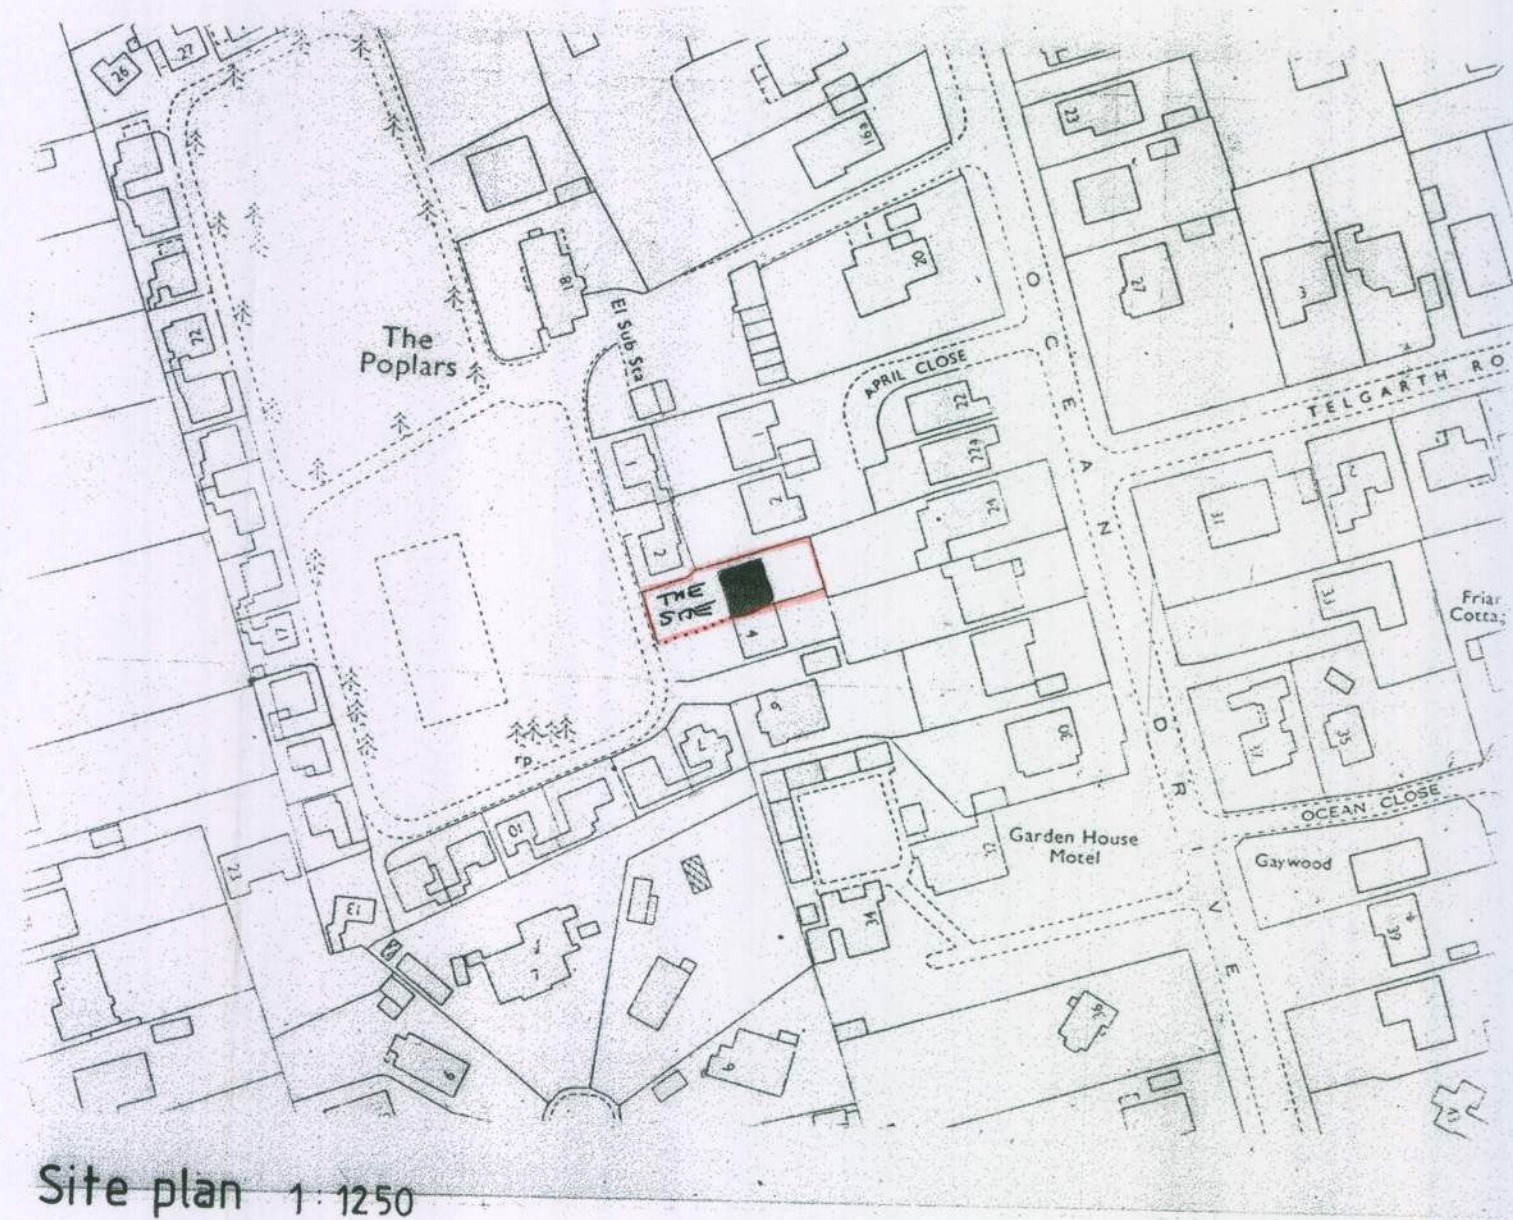
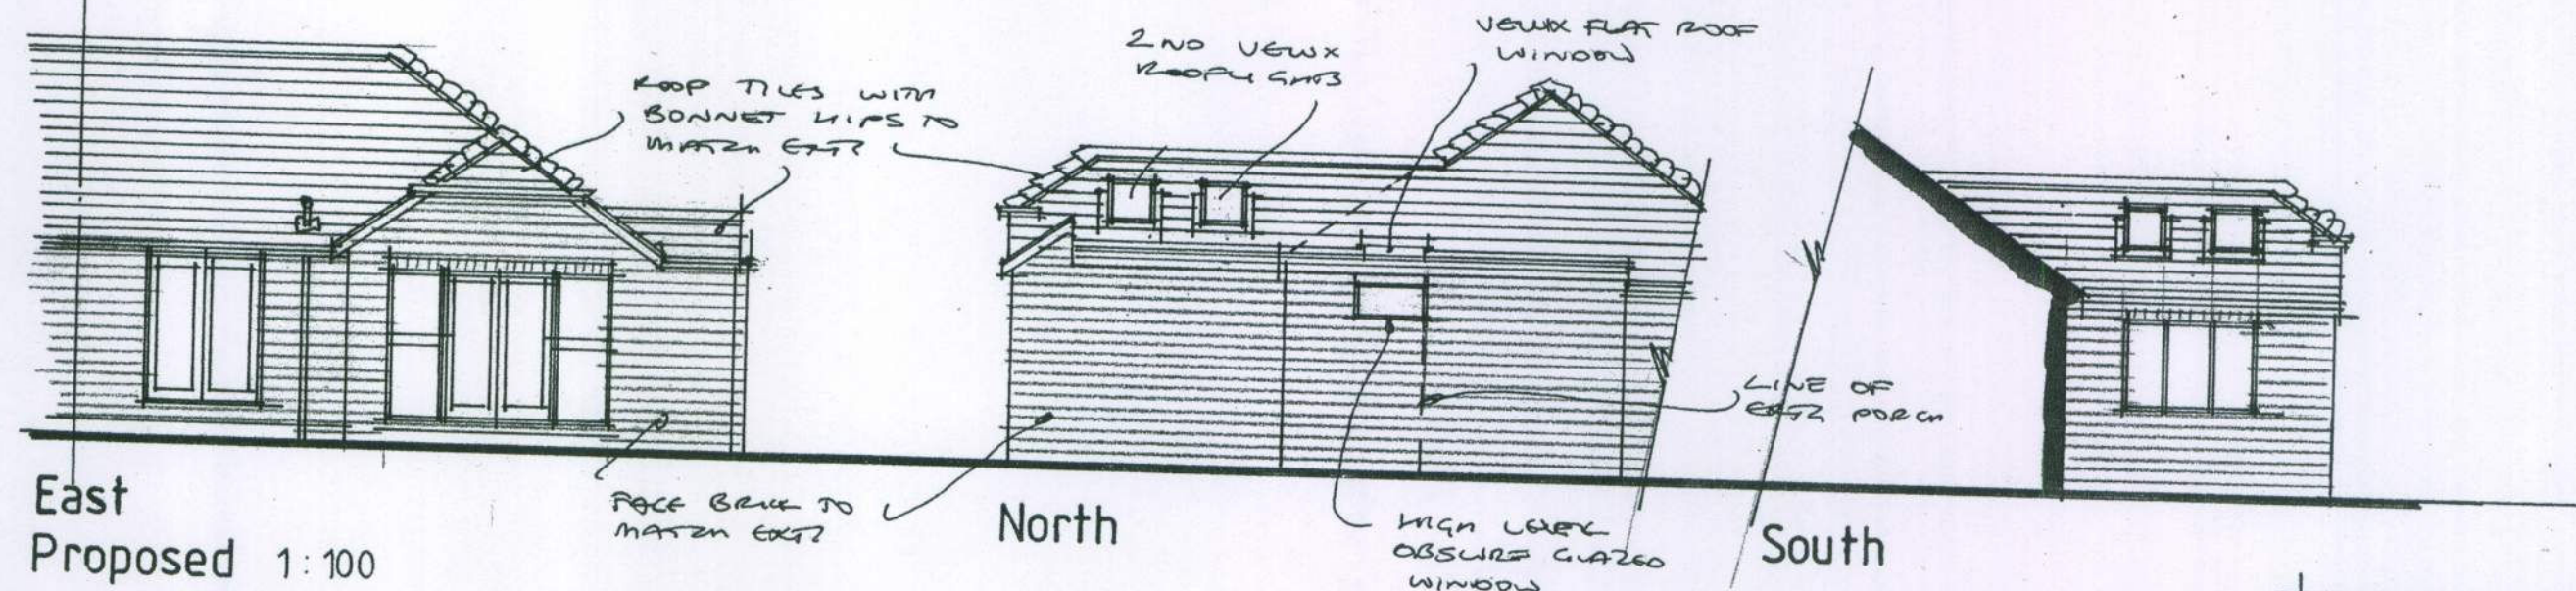


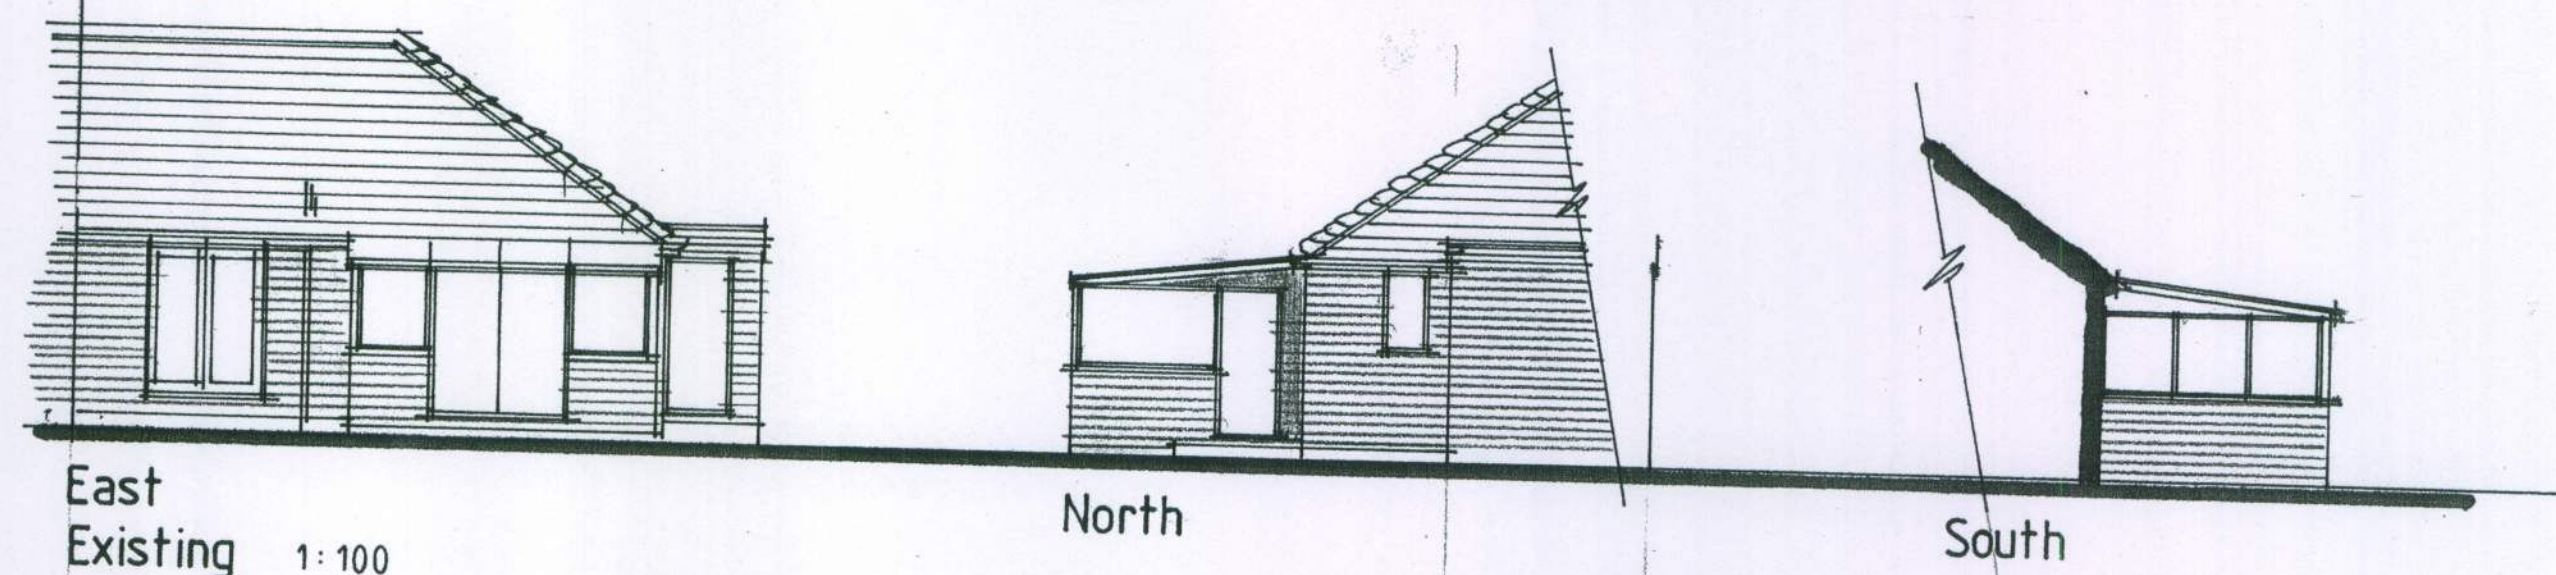

All electrical works to meet requirements of Part P (Electrical Safety) installation to be designed, installed, inspected and tested by person competent to do so. Council to be satisfied that Part P has been complied with, by issuing of appropriate BS7671 electrical installation certificate for works by person competent to issue same

AJ SALTER & SON
Architectural Technicians
and Surveyors
50 WINDSOR ROAD, WORTHING,
WEST SUSSEX, BN11 2LY
Tel/Fax: (01903 209496)
E-mail: ajsalterandson@hotmail.com

C			
B			
A			
Client	MISS. J. GARLAND		
Address	3 The Poplars : Ferring		
Drawing	EXTENSION & ALTERATION		No. 1910:1
Scale	1:50 1:100 1:250	Drawn B	Date MAY 10