



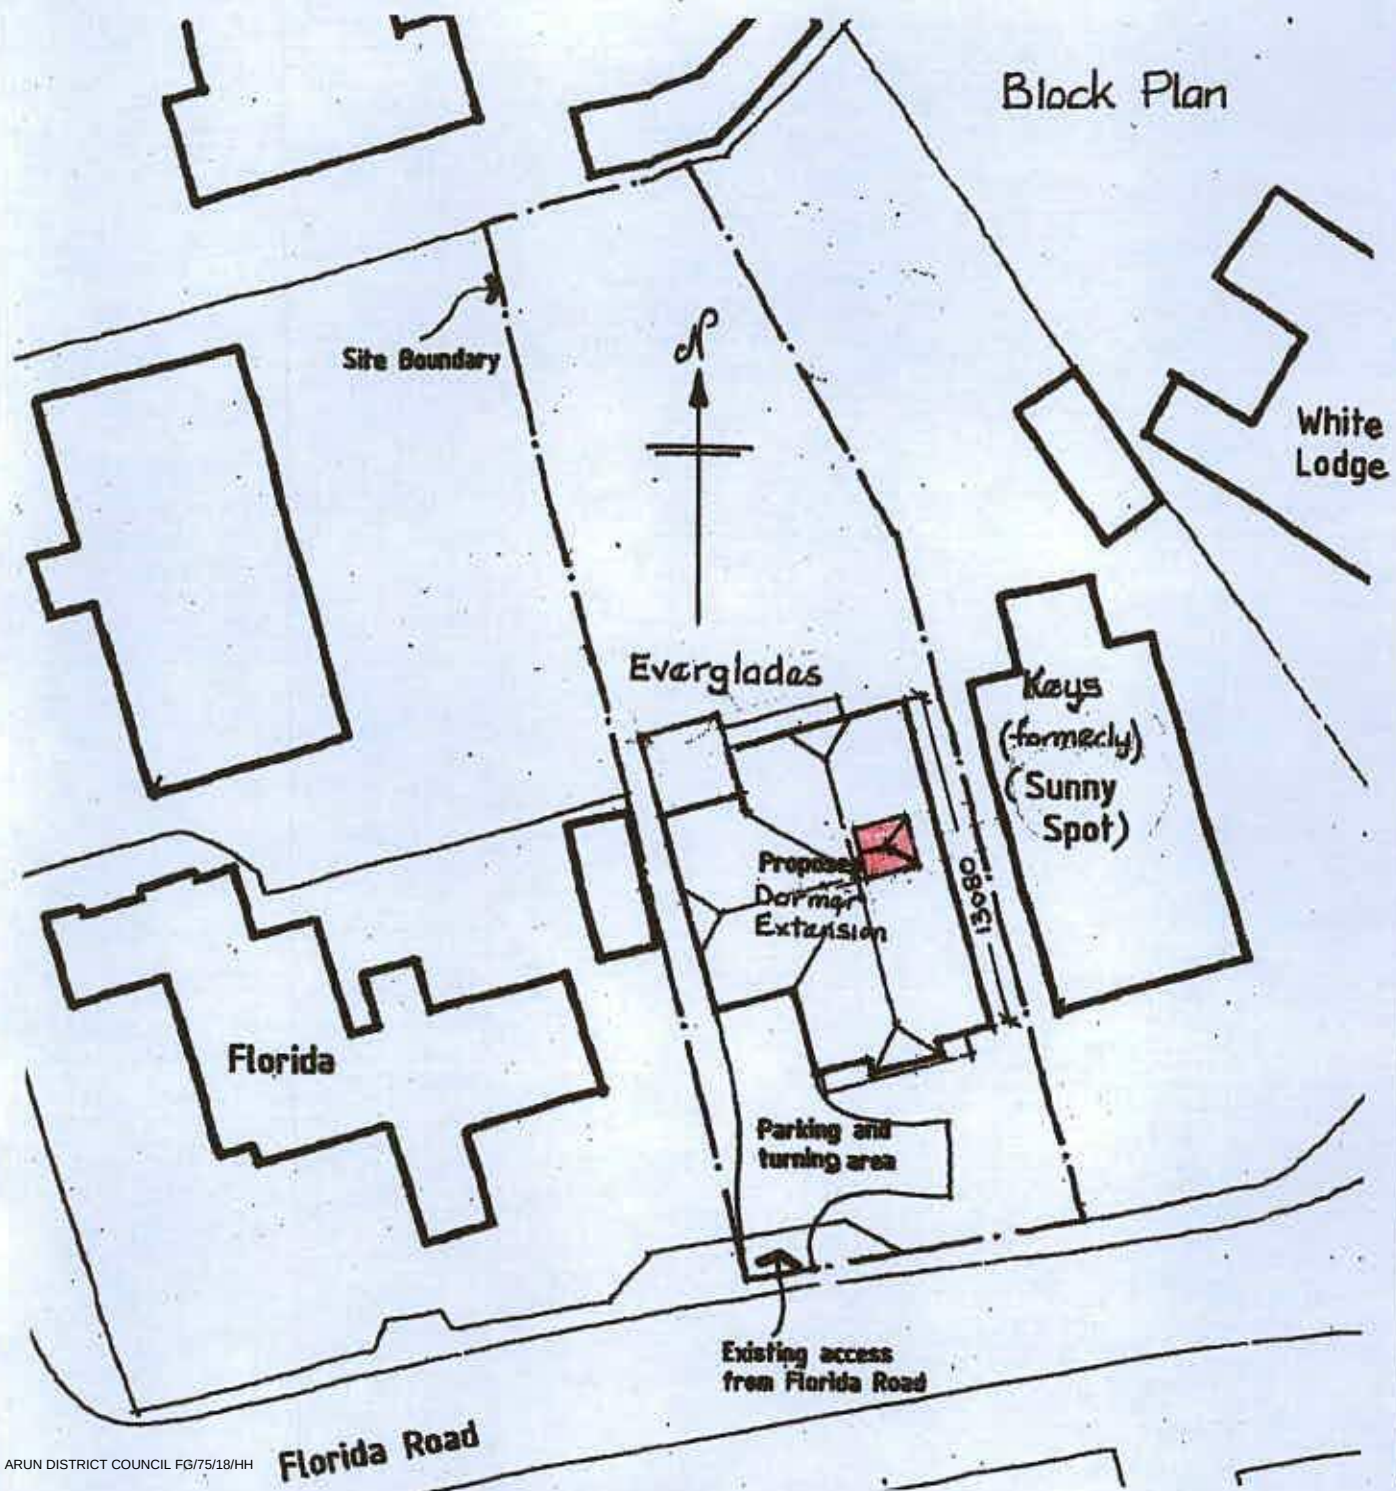

Block Plan

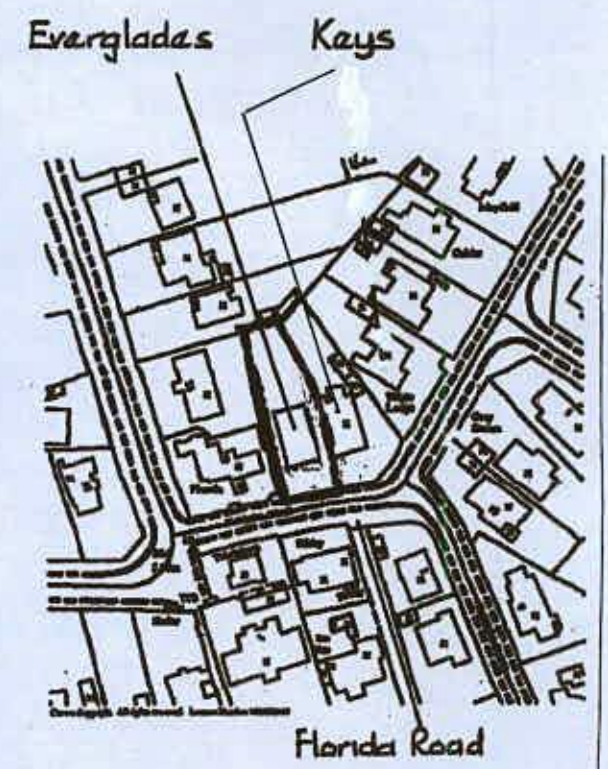

Location Plan 1:1250

Proposed Dormer extension to Bathroom at Everglades, Florida Road, Ferring