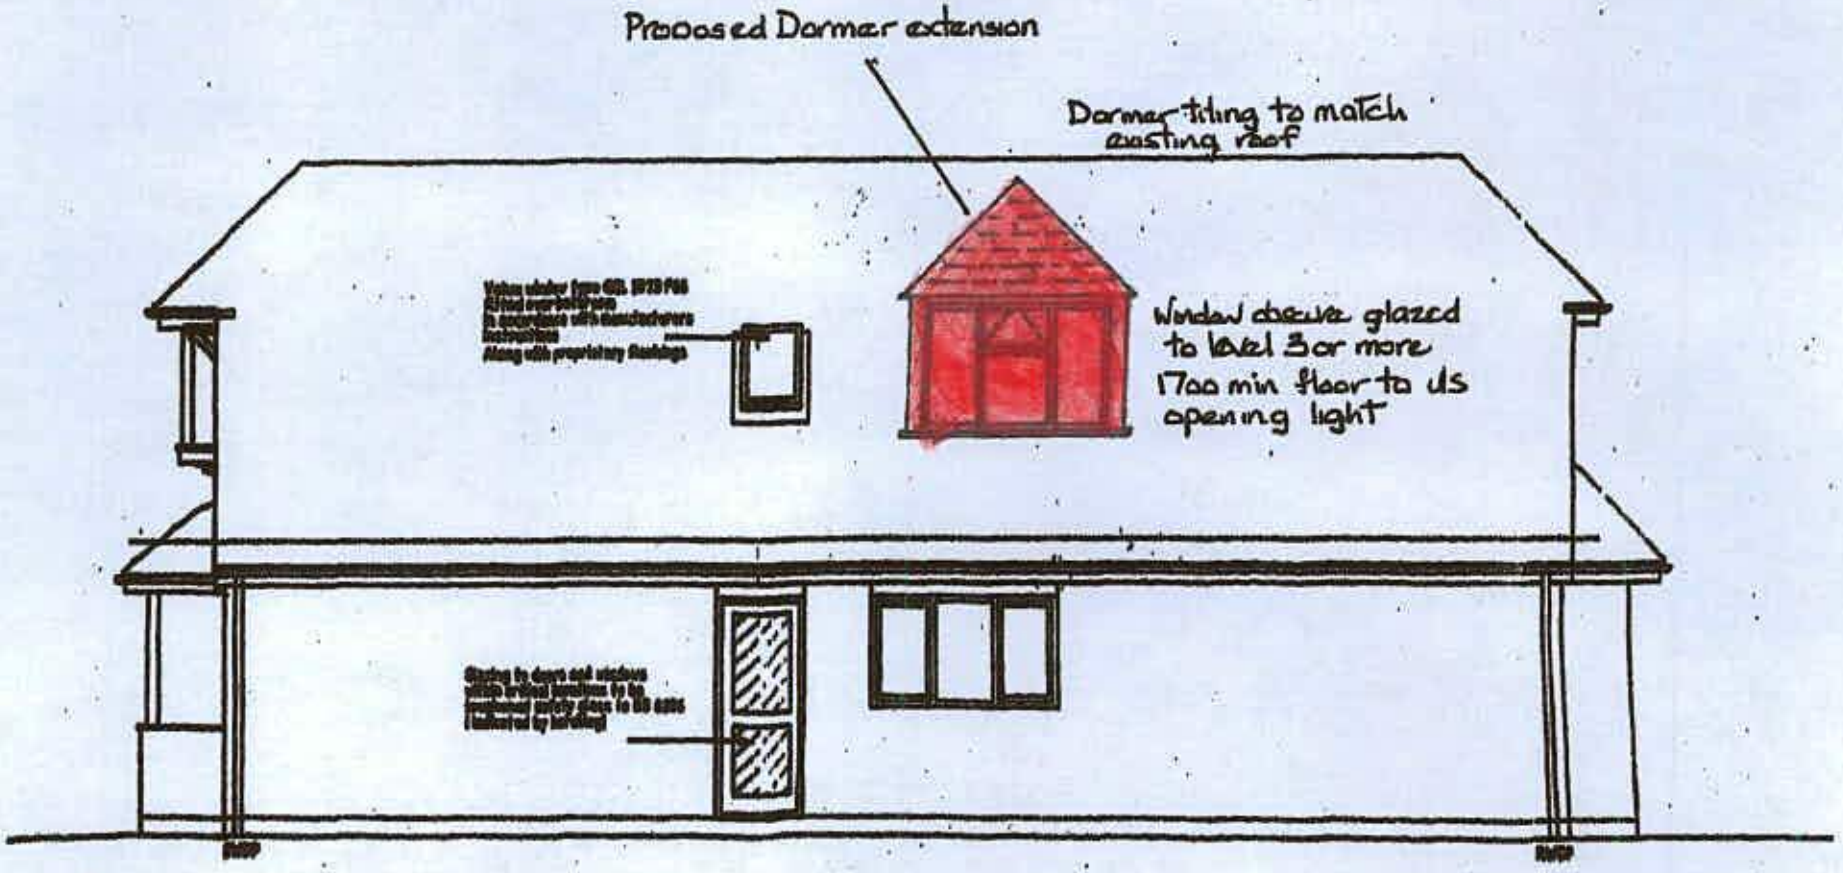

East Elevation

Proposed Dormer extension to Bathroom at Everglades, Florida Road, Ferring

ARUN DISTRICT COUNCIL FG/75/18/HH