


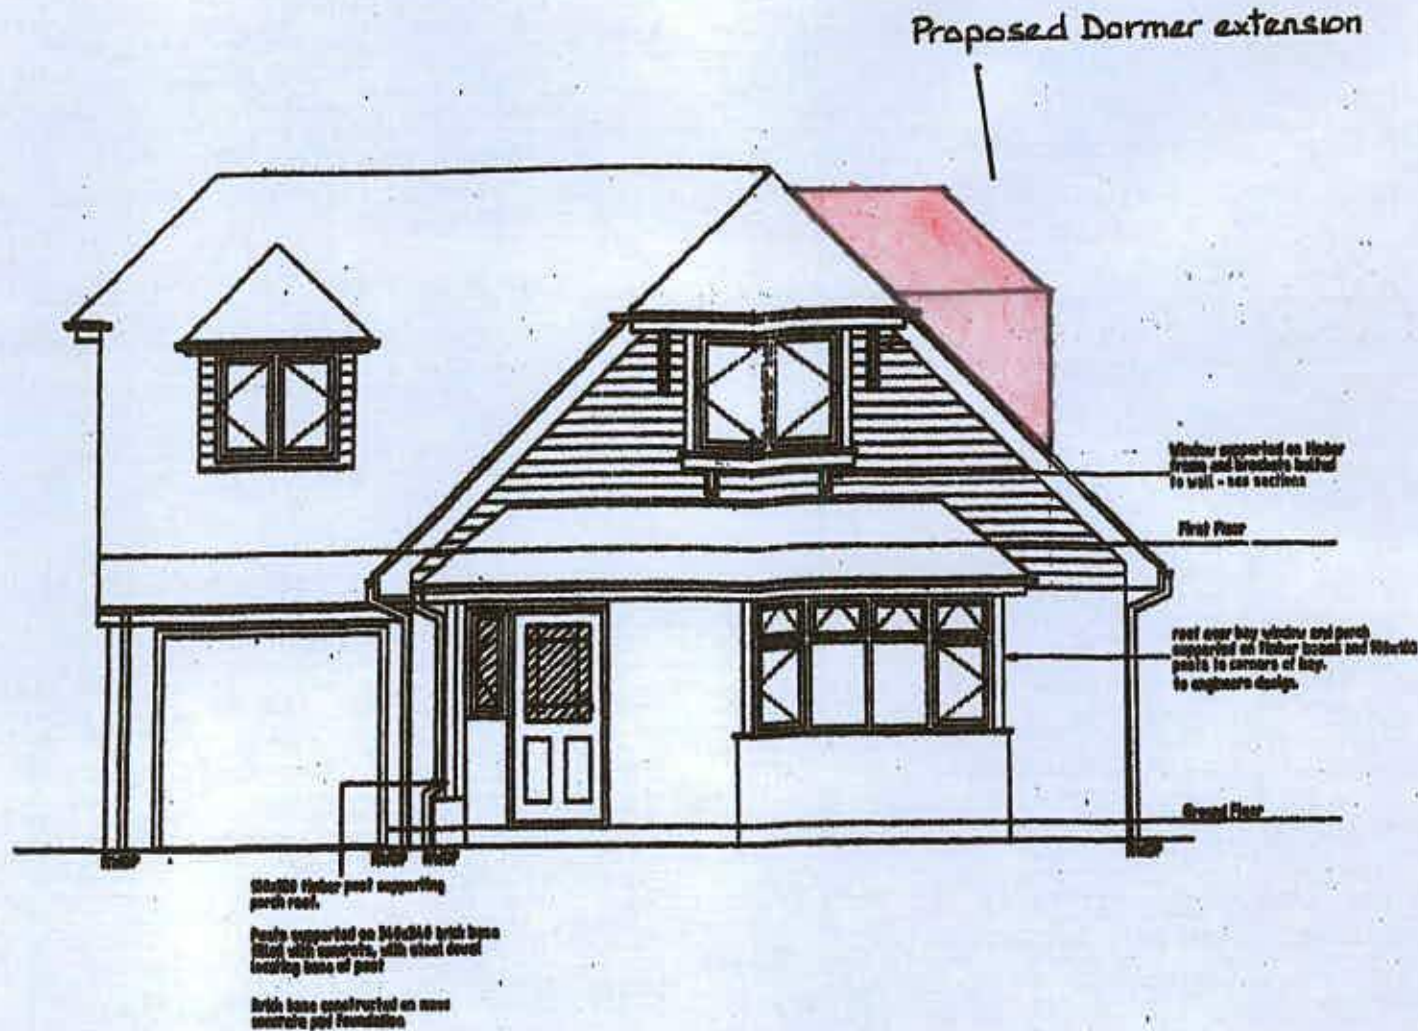

South Elevation

Proposed Dormer extension to Bathroom at Everglades, Florida Road, Ferring