


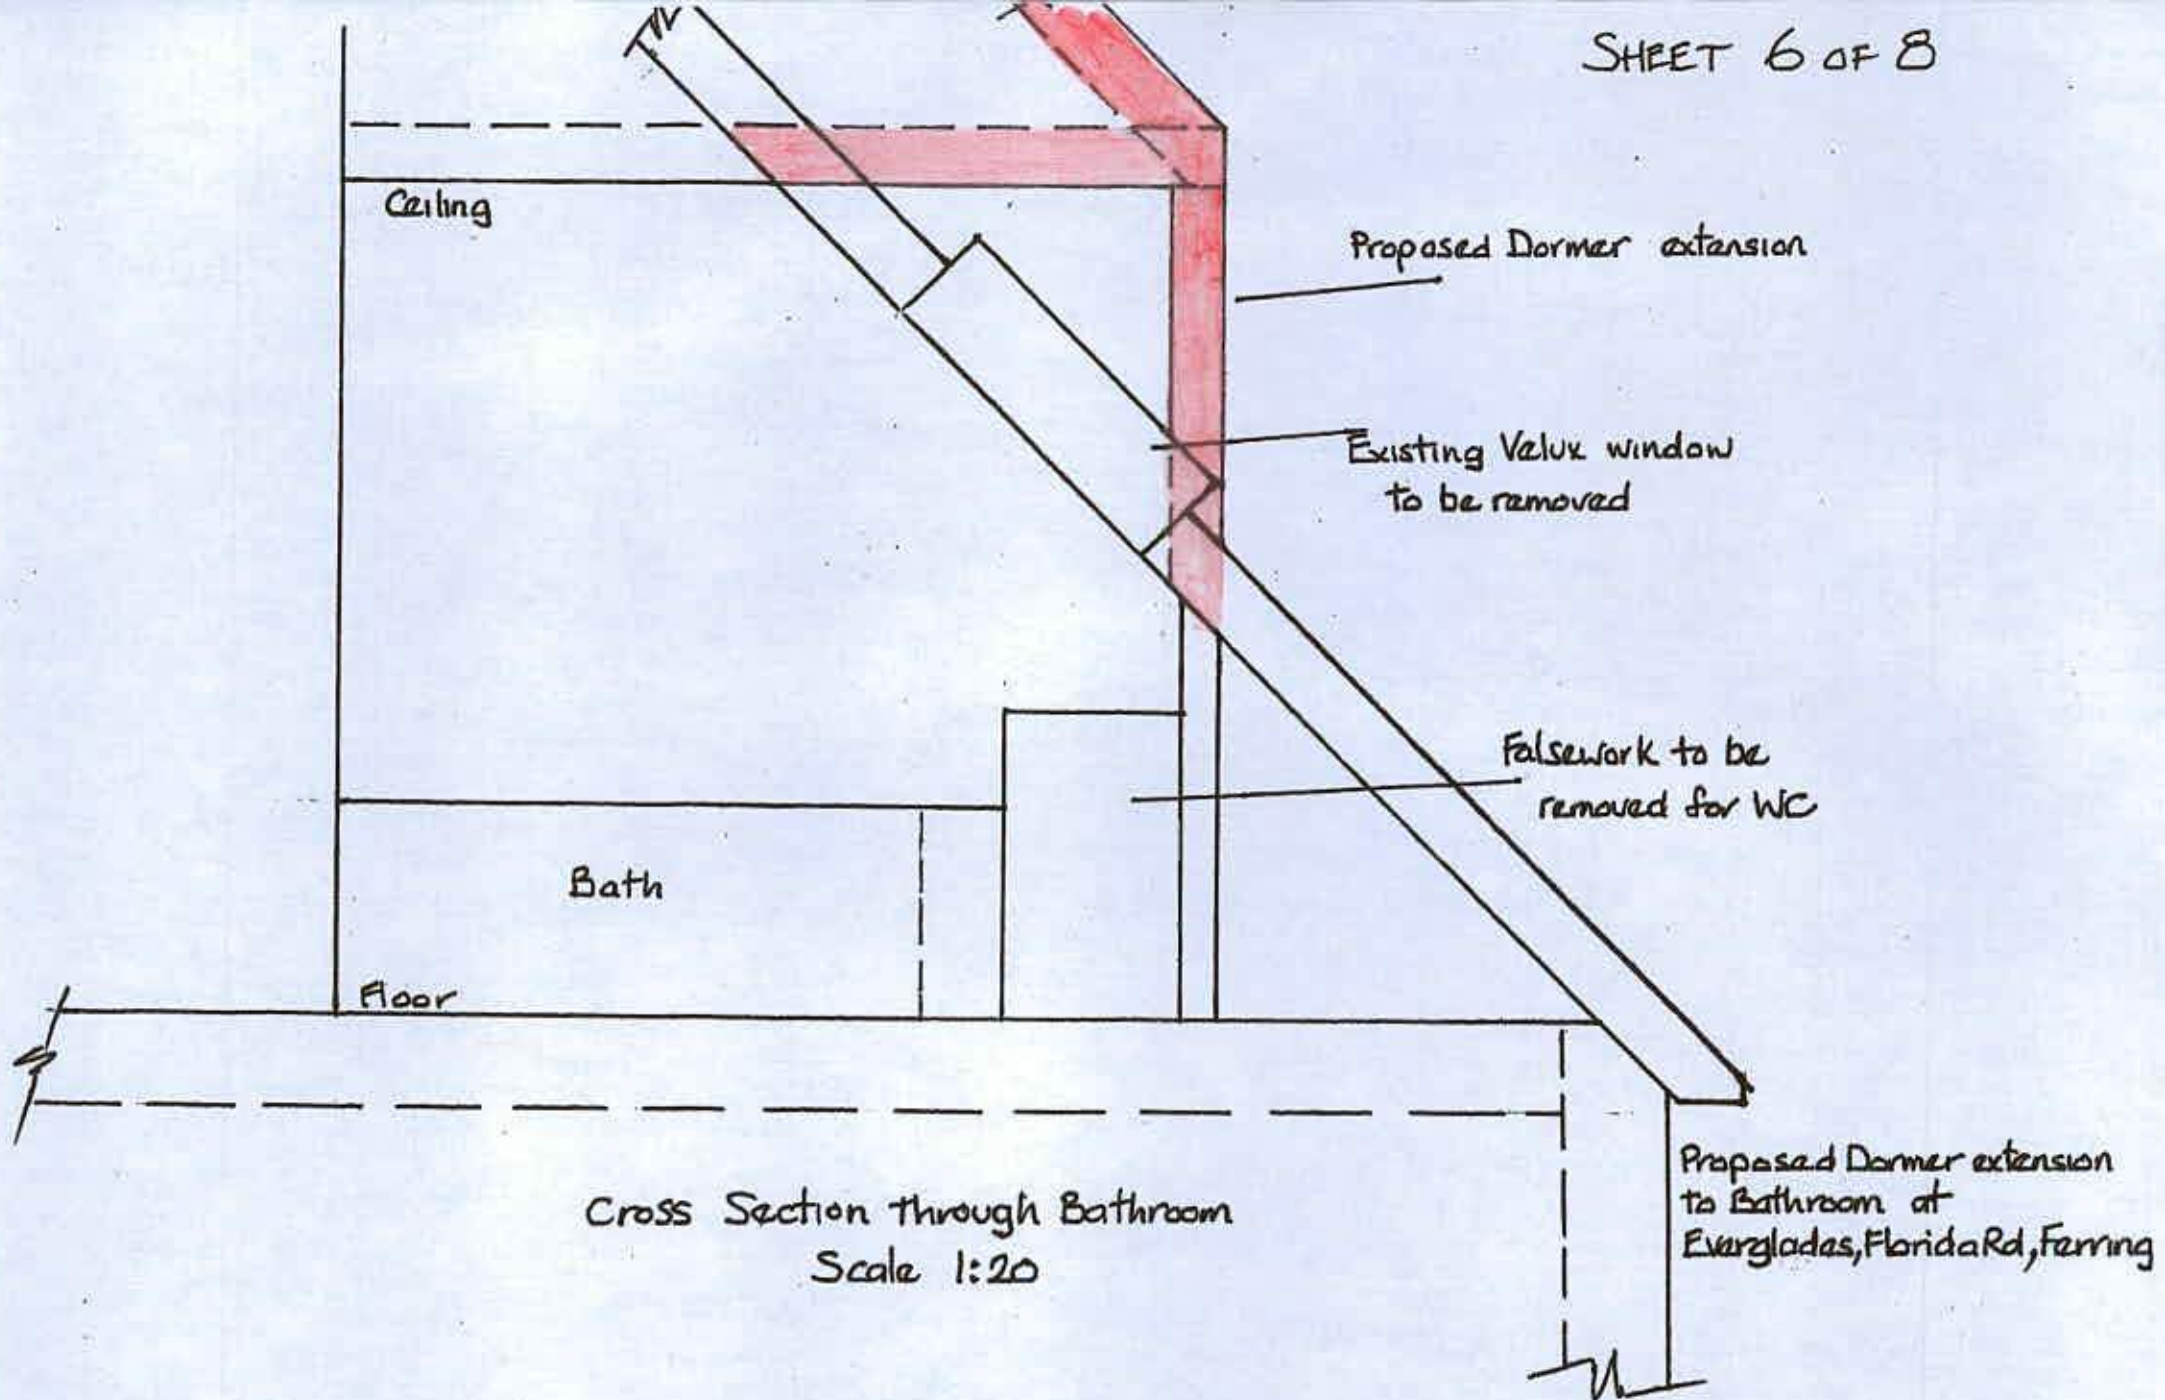

Cross Section through Bathroom
Scale 1:20

Proposed Dormer extension
to Bathroom at
Everglades, Florida Rd, Ferring