



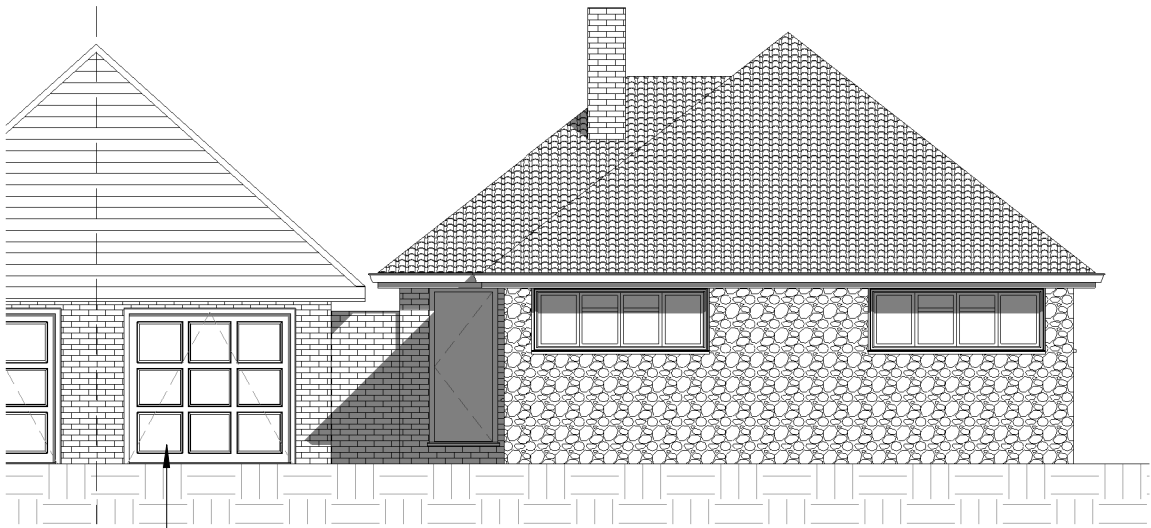

1 ELEVATION FACING EAST
1 : 100

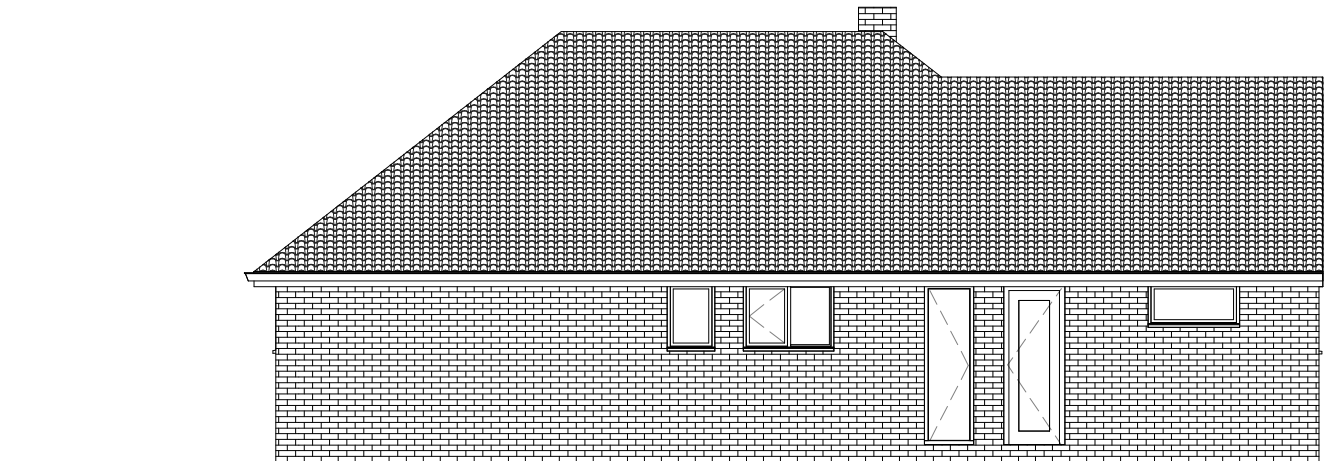


2 ELEVATION FACING NORTH
1 : 100



3 ELEVATION FACING WEST
1 : 100



4 ELEVATION FACING SOUTH
1 : 100

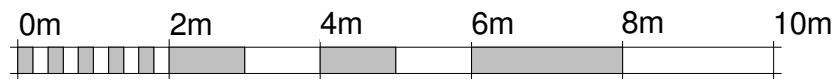

VISUAL SCALE 1:100 @ A3

**KRONA
DESIGN**

ARCHITECTURAL DESIGN & DRAFTING
50 Grand Parade | Brighton | BN2 9QA
info@kronadesign.co.uk | kronadesign.co.uk
Tel: 01273 900209 Mob: 07827 994111

PROJECT

Proposed Extension
& Loft Conversion

ADDRESS

9 Lamorna Gardens
Ferring
West Sussex

TITLE

Existing Elevations

CLIENT

Mr & Mrs Tilbury

DRAWN

JLB

STATUS

Design

DATE

04/02/19

SCALE (@ A3)

1 : 100

PROJECT NUMBER

KD.0840

DRAWING NUMBER

A.200

REV

© KRONA DESIGN