




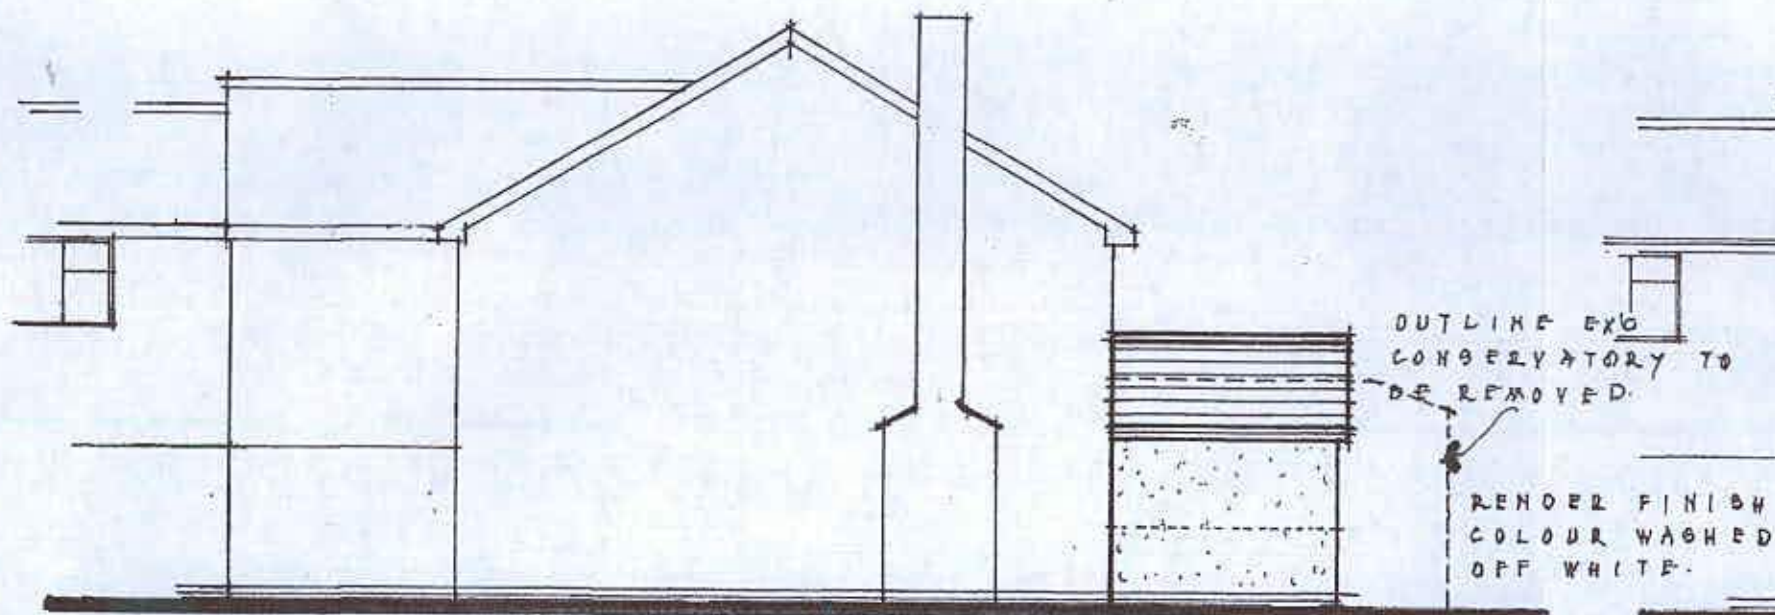


SIDE ELEVATION (WEST)  
**PROPOSED:**

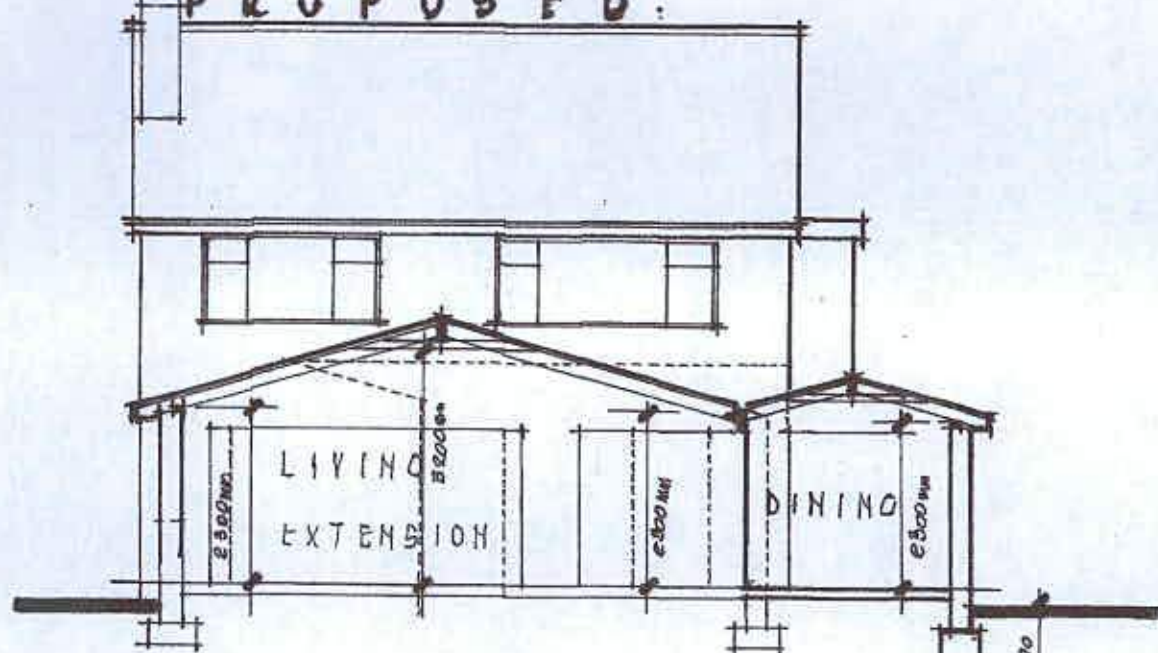


SECTION **PROPOSED.**

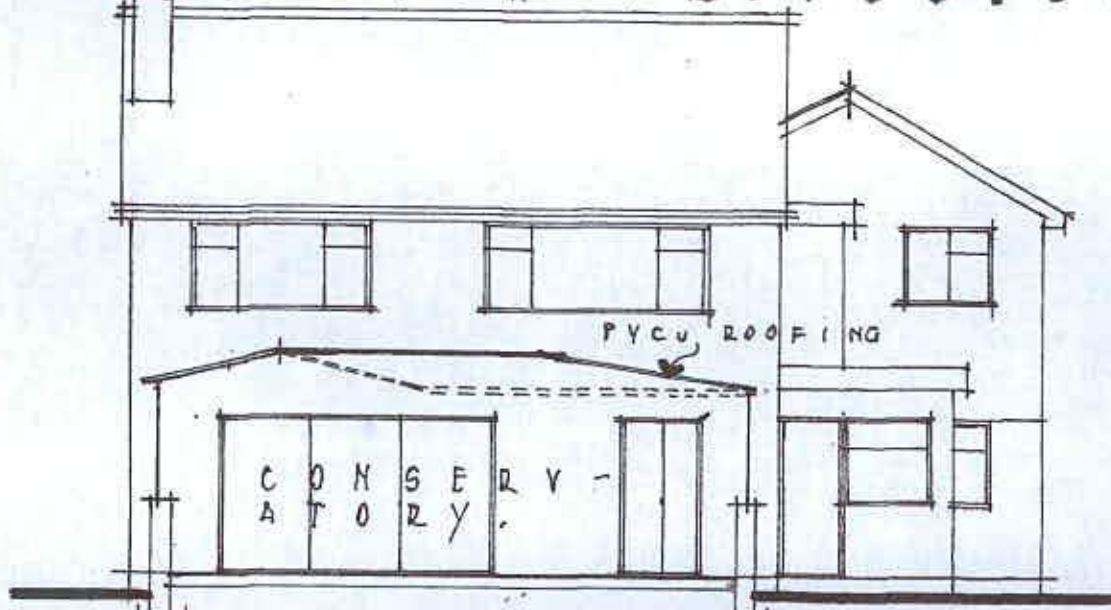

SECTION **EXISTING**

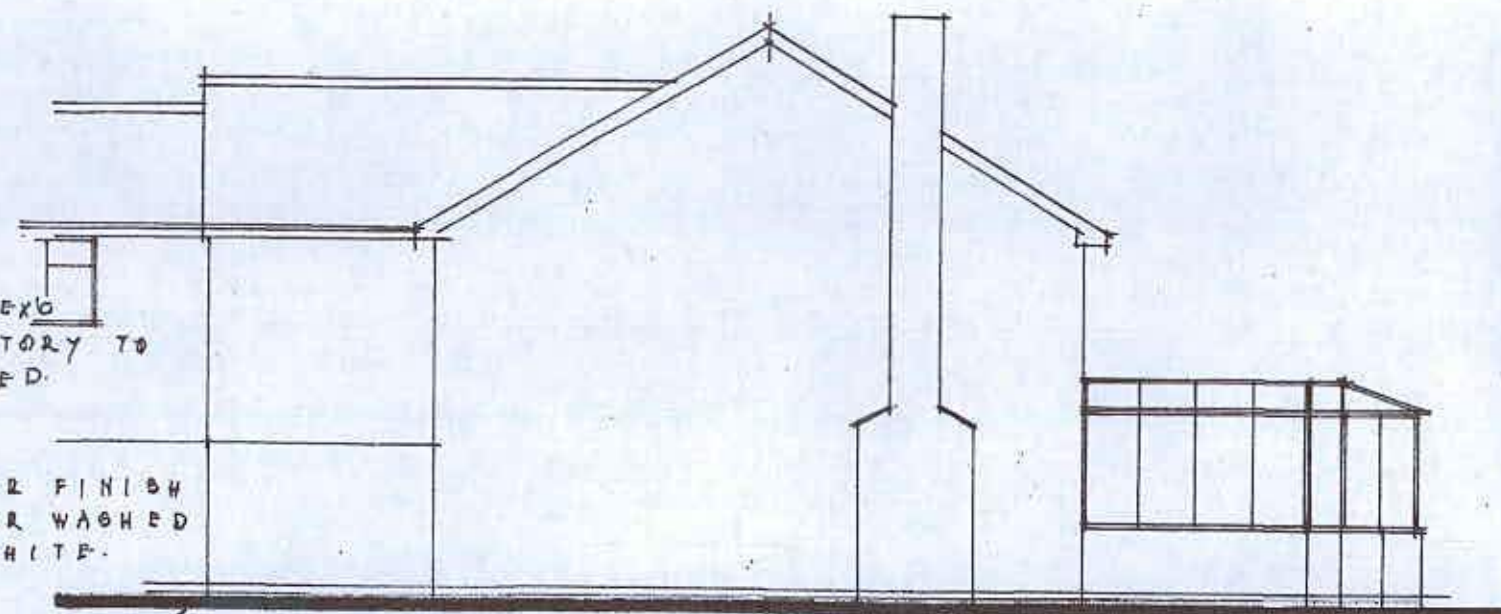

SIDE ELEVATION (WEST)  
**EXISTING.**

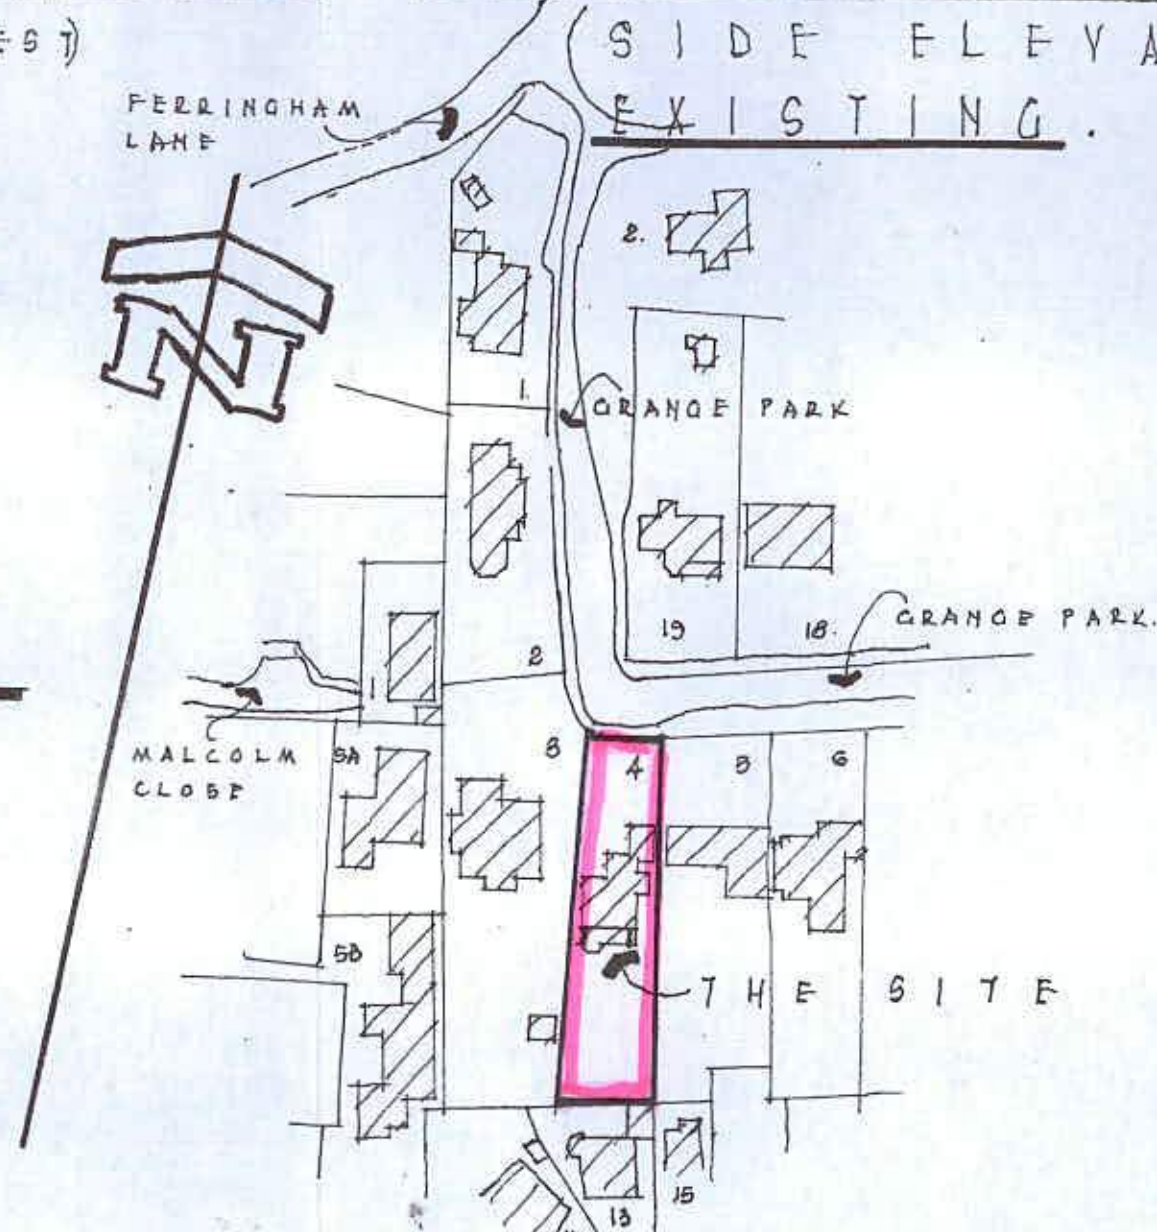

LOCATION PLAN.  
SCALE 1/1250.

**PROPOSED**  
SECTION &  
ELEVATION,  
4; GRANGE PARK  
FERRING, WEST  
SUSSEX. BN12 5LS.

For •  
Mr. D. Cammiade,

DRG. 19/09/3.  
SCALE • 1/100 M.  
DATE • JUNE 2019.