



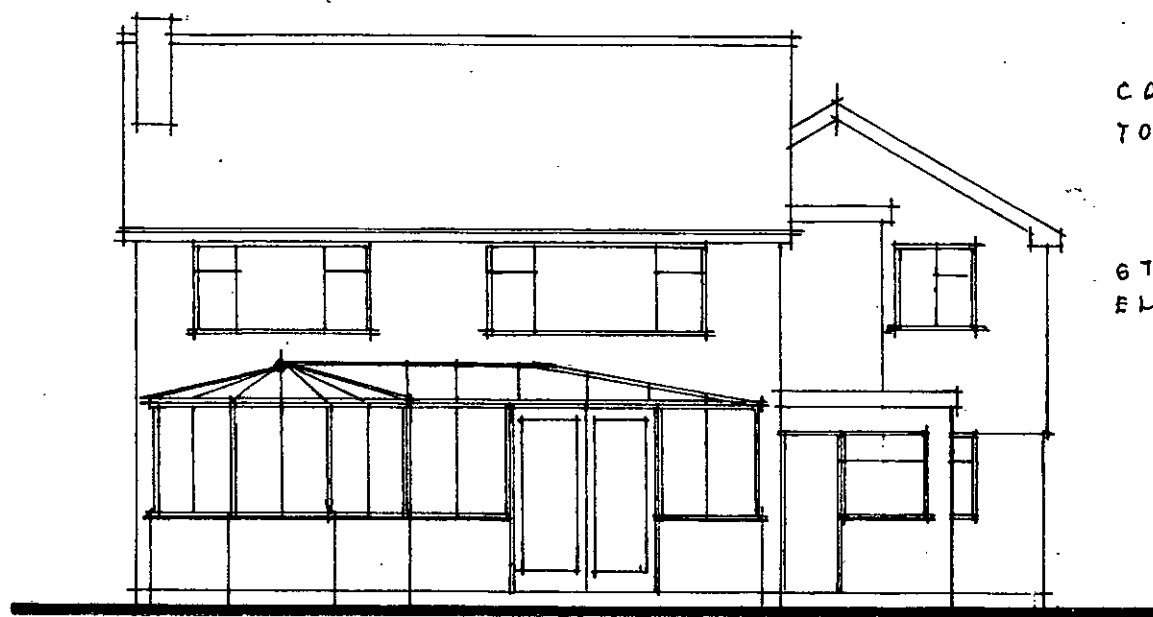

REAR ELEVATION. (SOUTH)
GARAGE

CONCRETE INTERLOCKING TILES
TO ROOF

6 STOCK BRICKS TO ALL
ELEVATIONS.

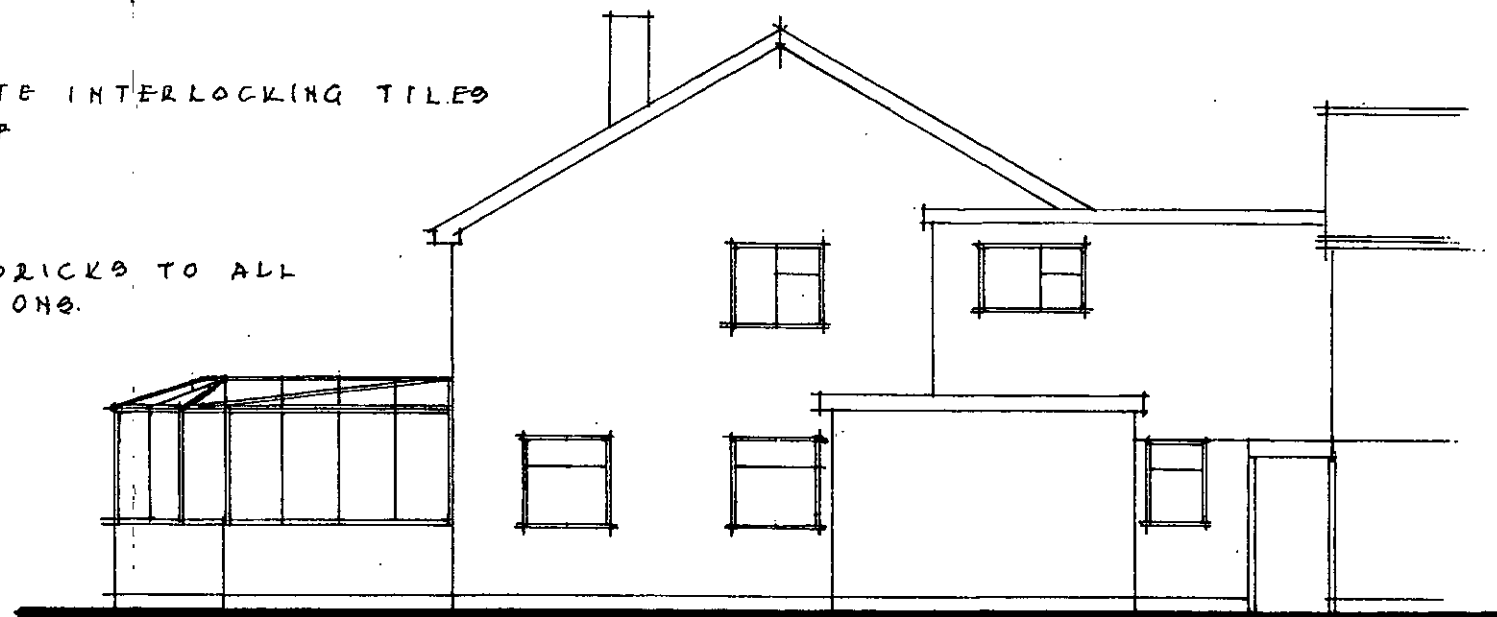

SIDE ELEVATION. (EAST)
GARAGE

* [NOTE] *
FOR EXISTING WEST
ELEVATION SEE
DRG 19/09/8.


• EXISTING
PLANS •

Conversion &
Extension At
Rear & Side Of
4, Grange Park
Ferring, W. Sussex
BN12 5LS.


For •
Mr. D. Cammiade.

DRG : 19/09/1.
SCALE : 1/100 M.
DATE : JULY 2019

GORDON F. DIXON
19 DERWENT DRIVE
GORING-ON-SEA
WORTHING
W. SUSSEX BN12 6LA.
0785-7648-744.

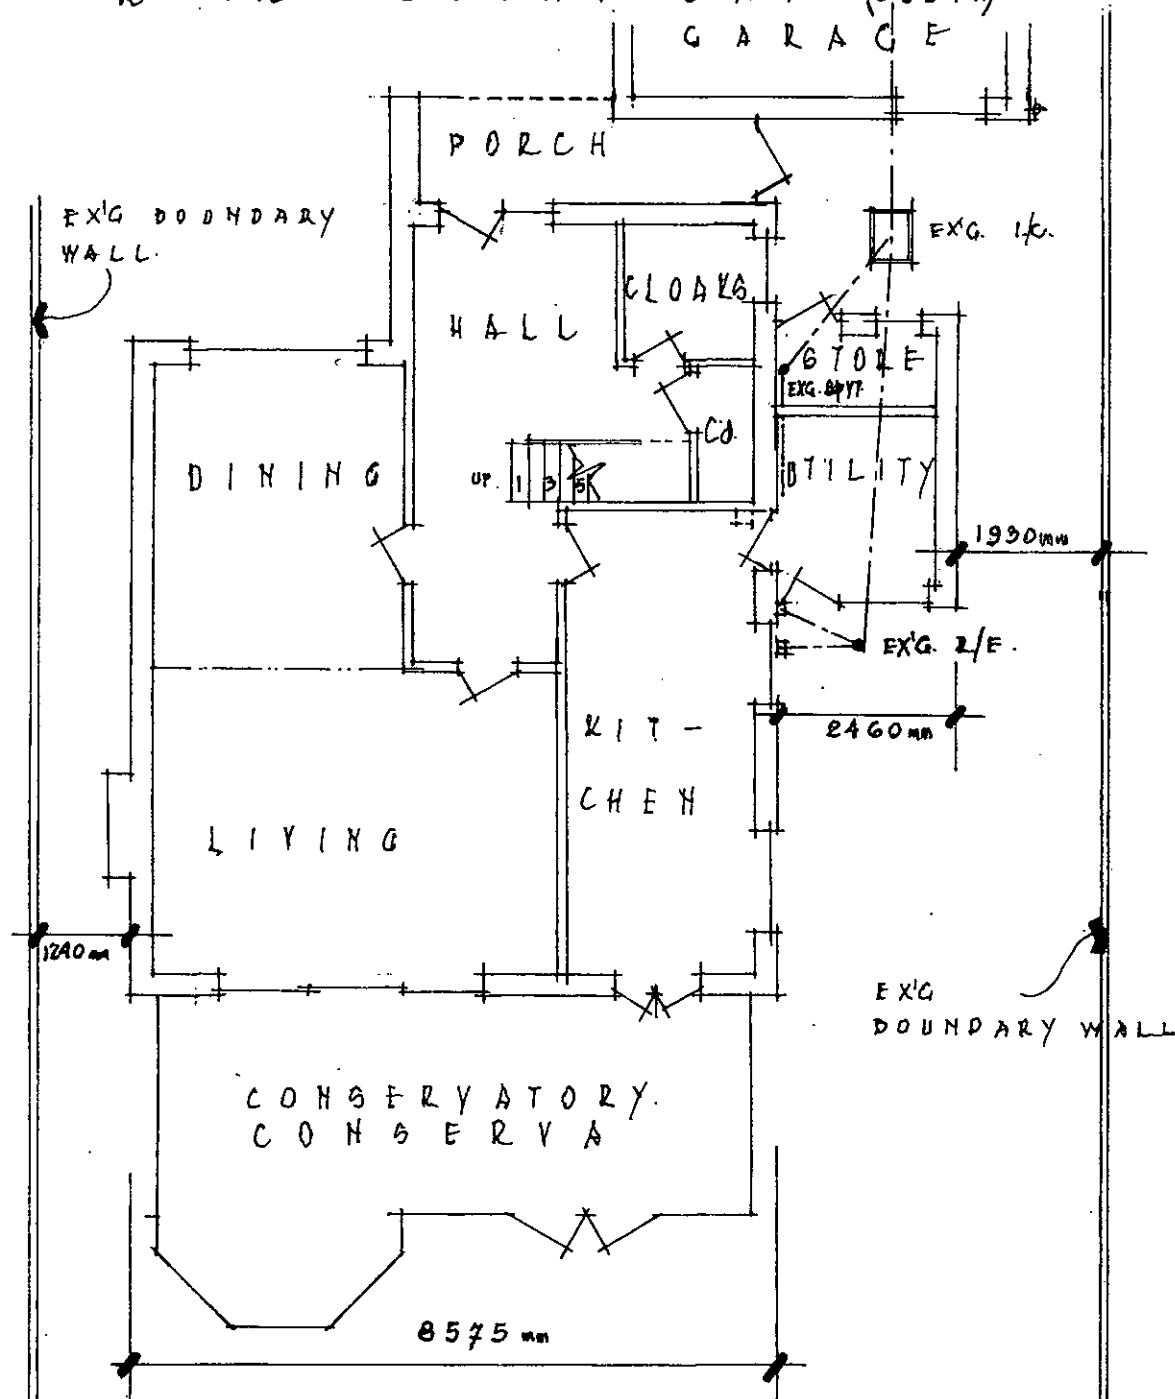

GROUND FLOOR PLAN

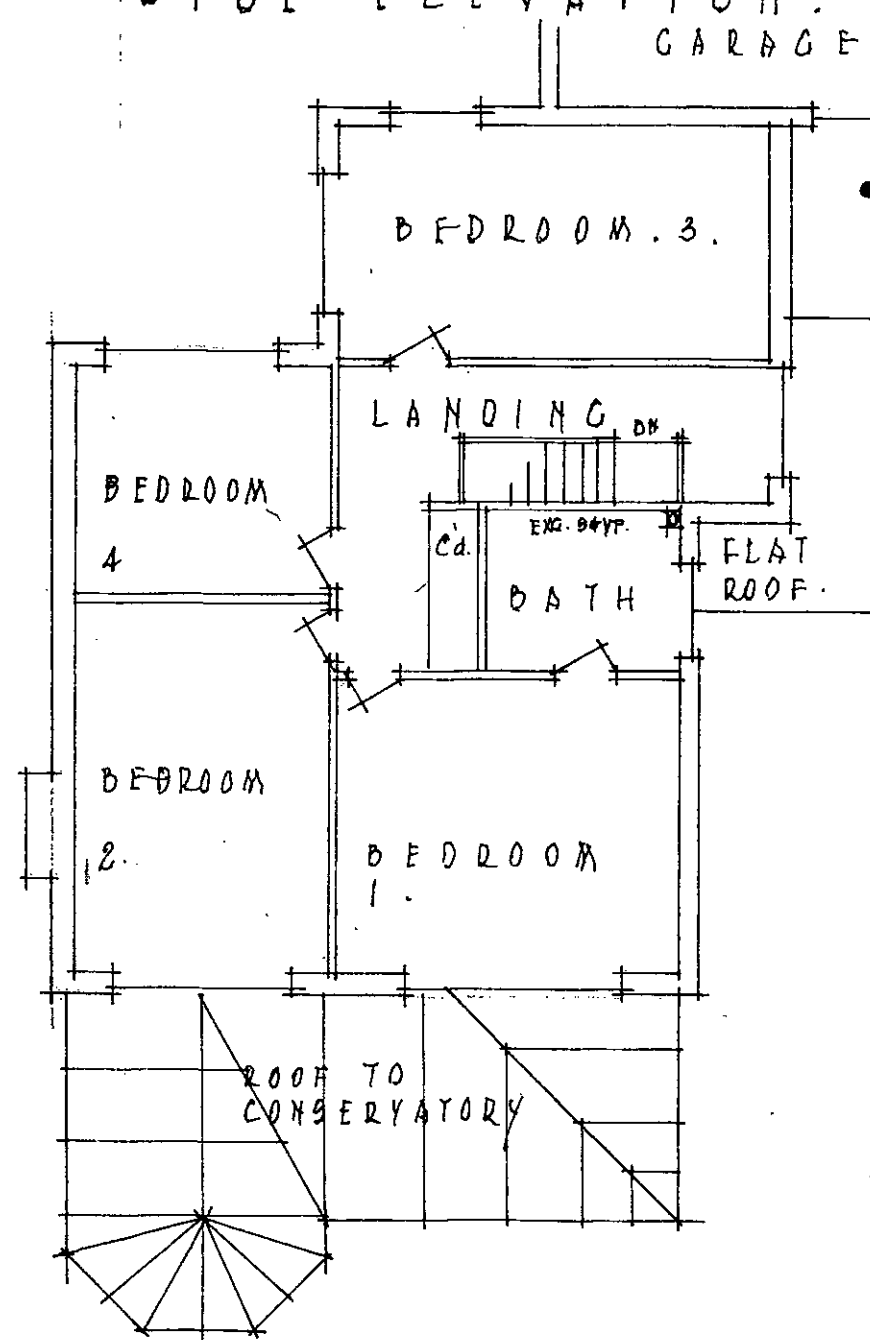

FIRST FLOOR PLAN