


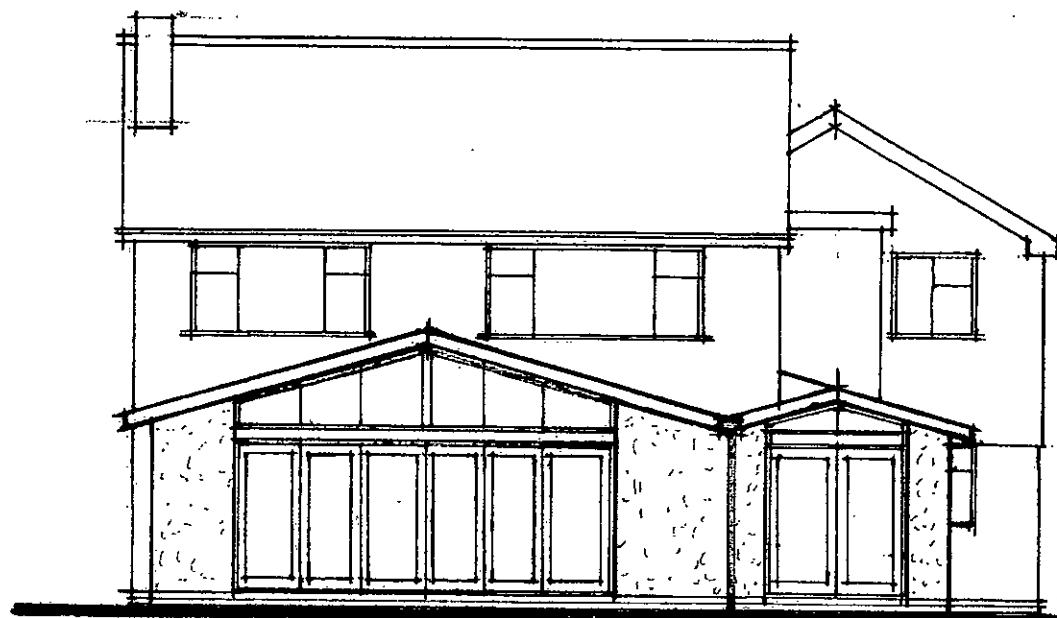


EX'G ROOF CONCRETE
INTERLOCKING TILES

ALL EX'G WALLS
STOCK BRICKS.



REDLAND REGENT CONCRETE
INTERLOCKING
TILES

SMOOTH RENDER
FINISH, COLOUR
WASHED, OFF WHITE.

REAR ELEVATION (SOUTH)

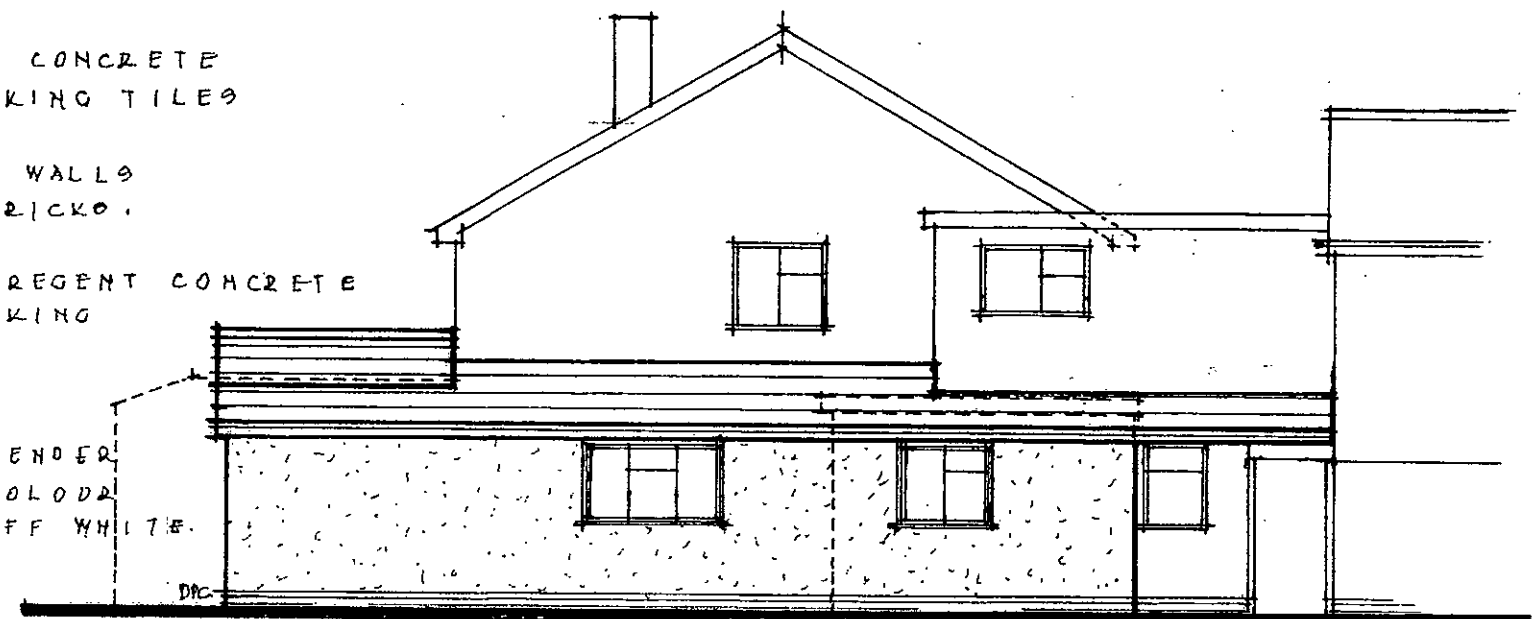

SIDE ELEVATION (EAST)

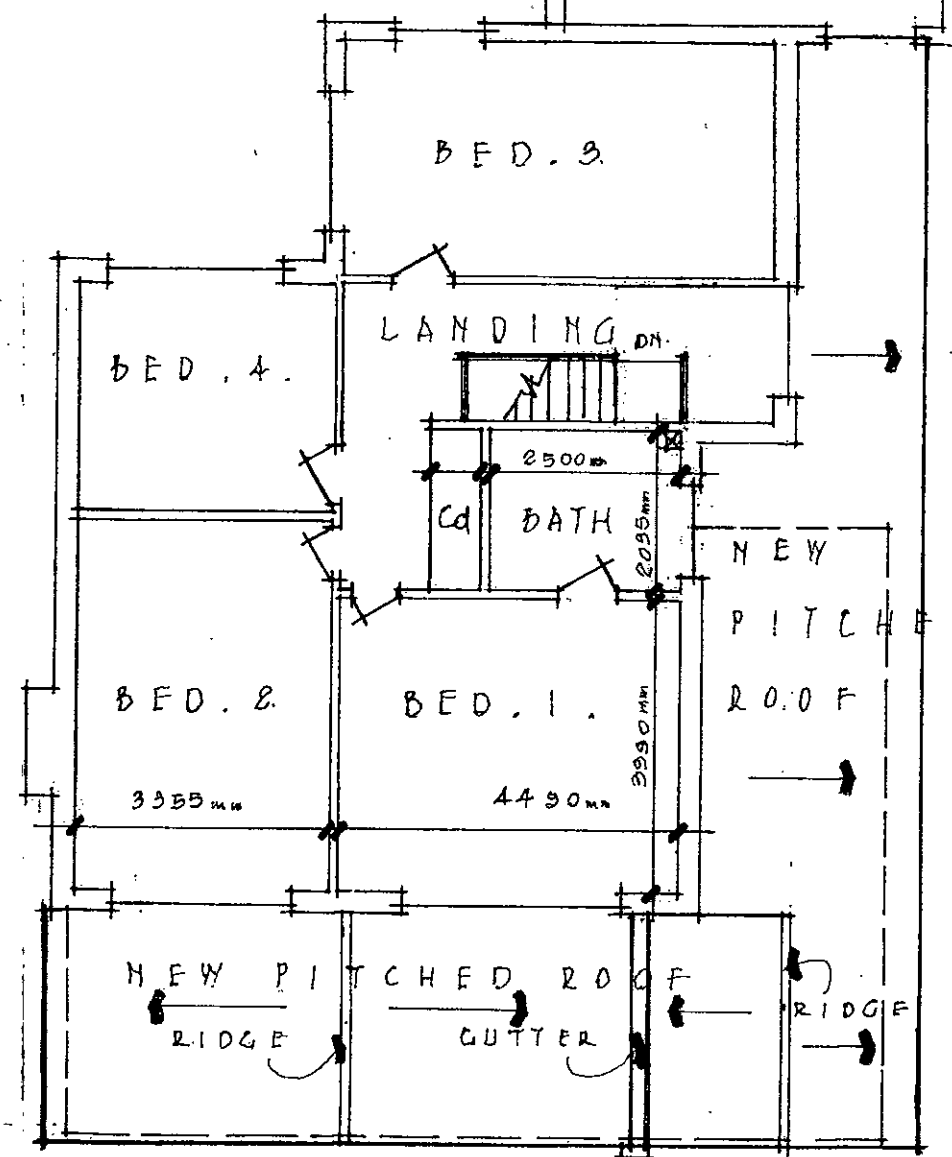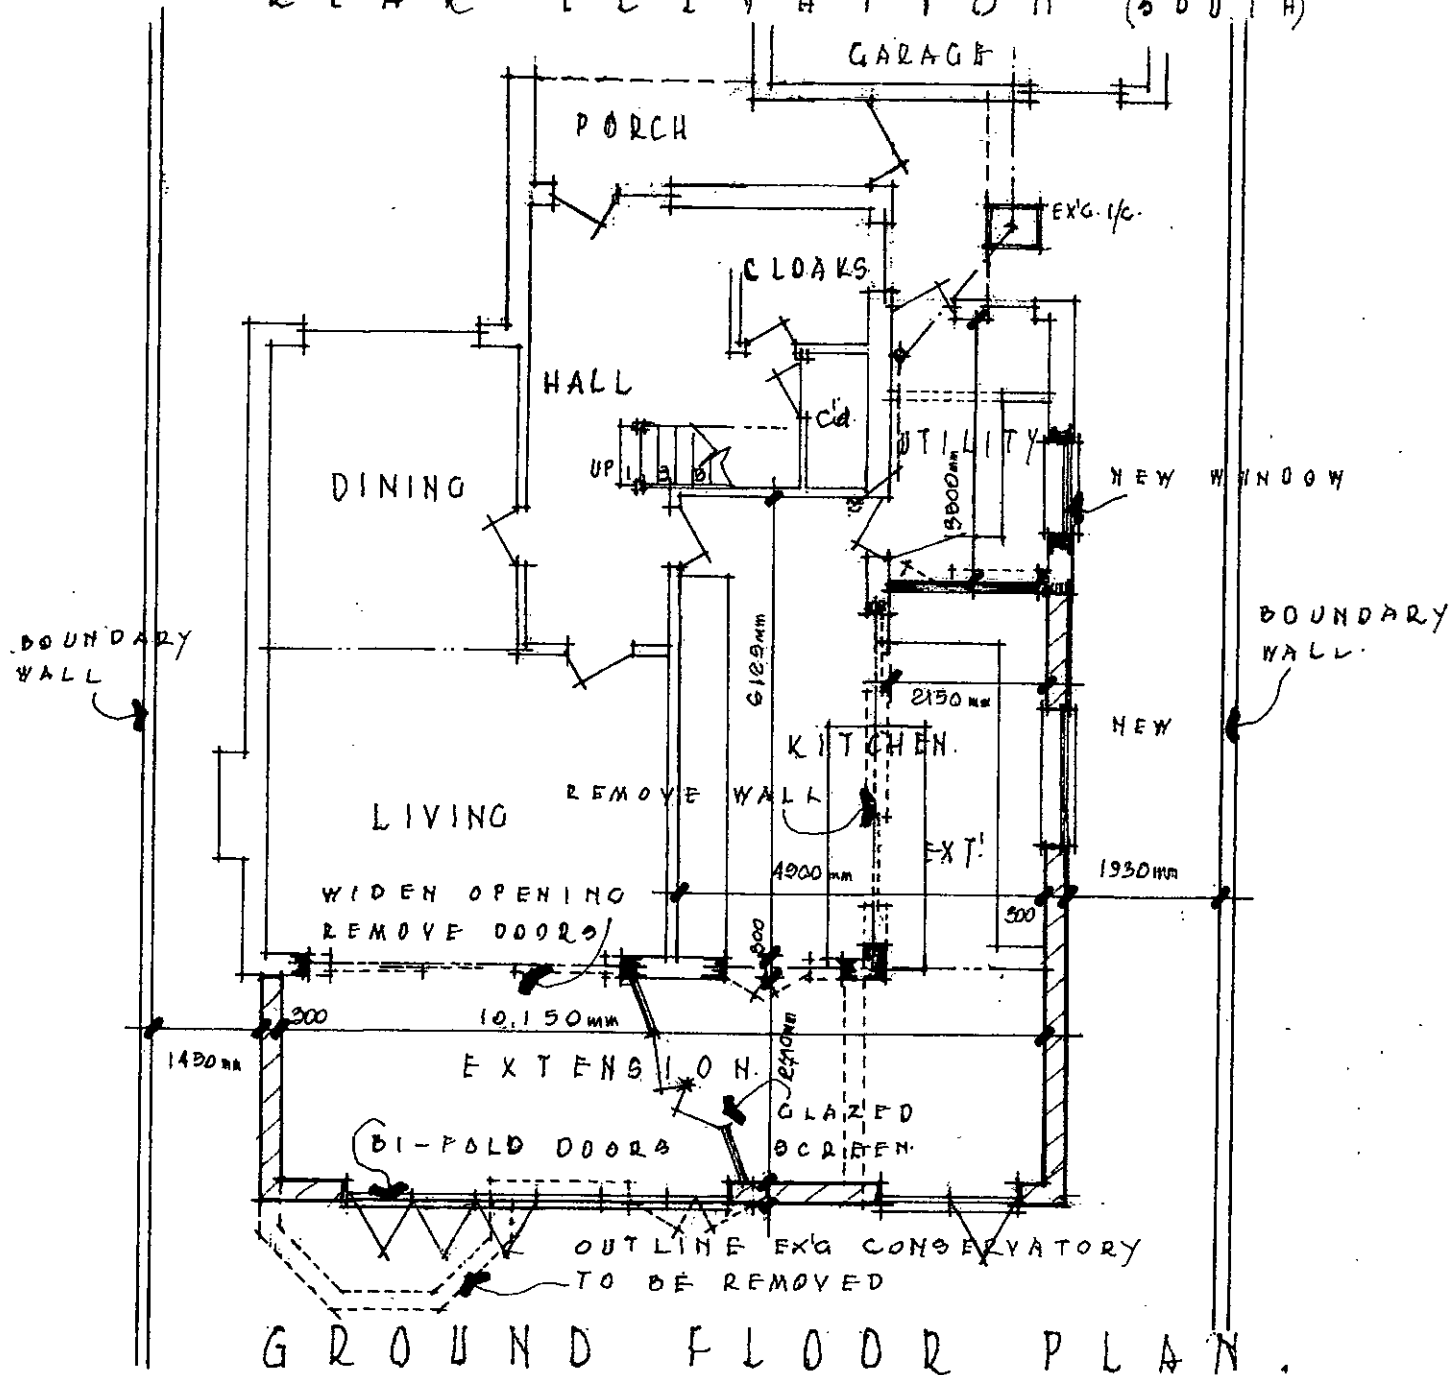

PROPOSED
FLOOR PLANS &
ELEVATIONS,
4, GRANGE PARK,
FERRING, WEST
SUSSEX BN12.5LS.

For •
Mr D Cammide.

DRG: 19/09/2.
SCALE: 1/100 M.
DATE: JUNE 2019