


Wayne Gander MCIAT
Architectural Technologist
 98 Durrington Lane, Worthing
 West Sussex BN13 2RQ
 E : waynegander08@gmail.com

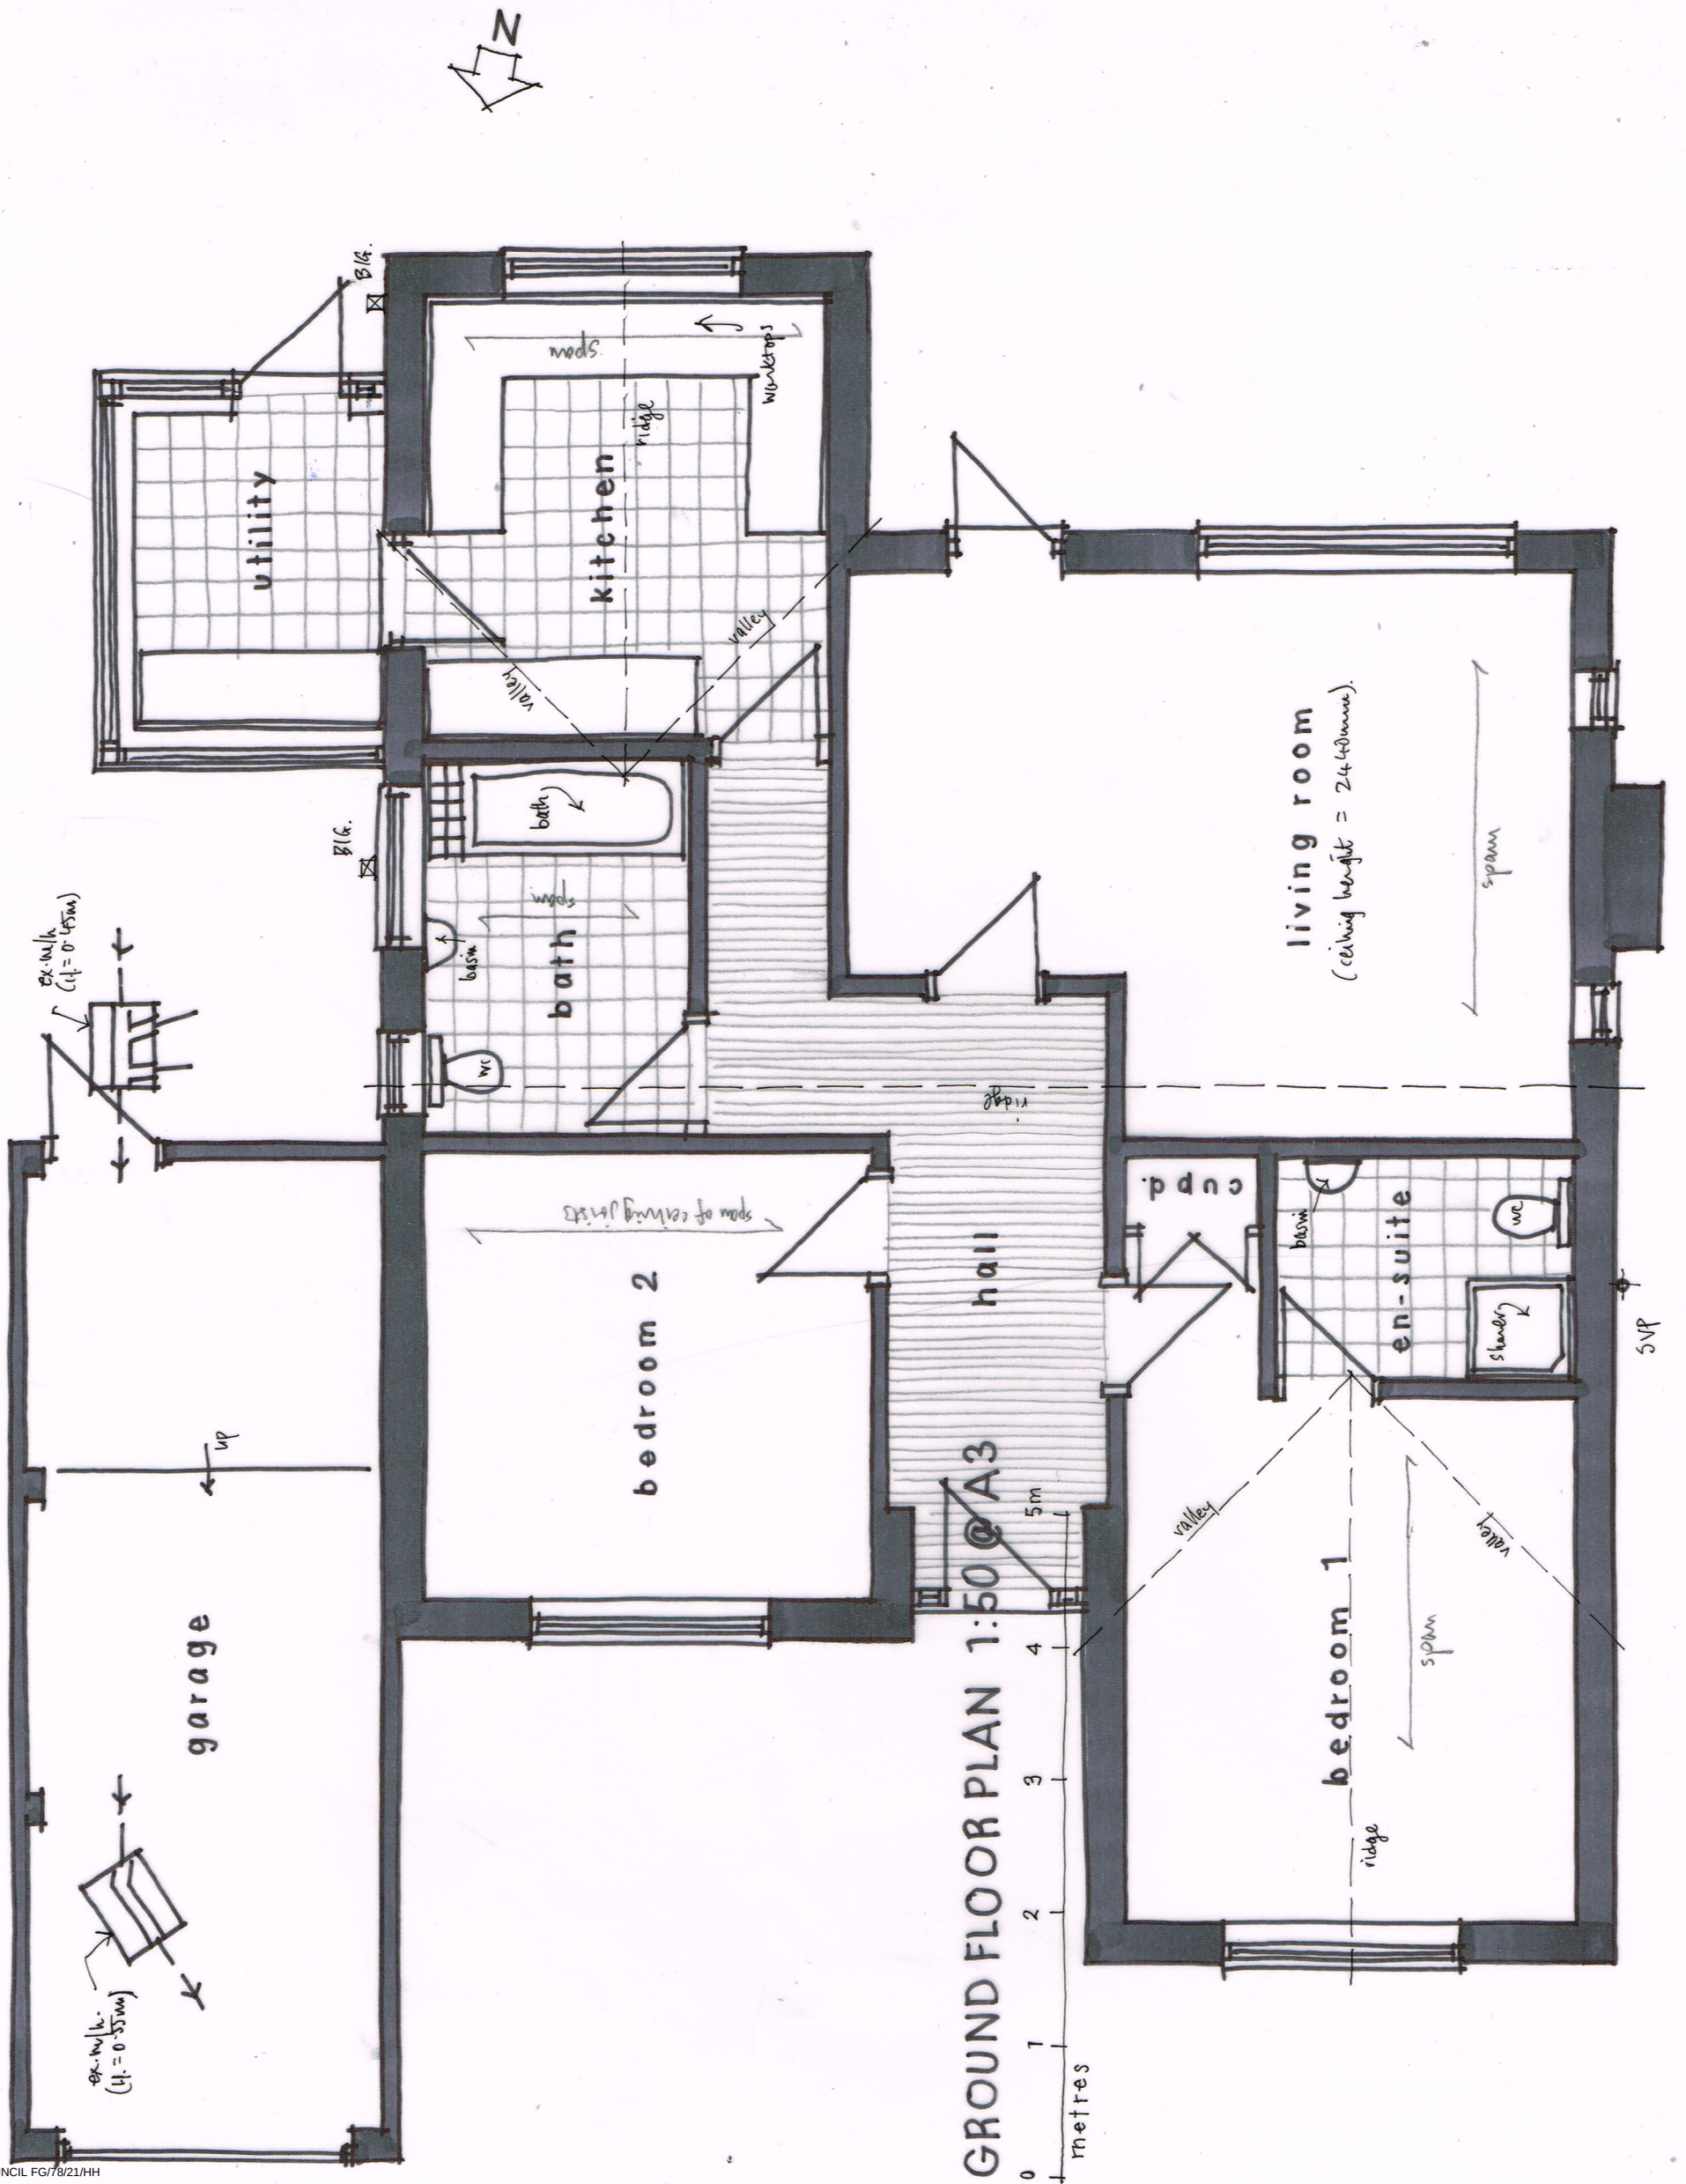

GROUND FLOOR PLAN 1:50 @ A3

end of existing boundary

line of existing boundary $\rightarrow$