

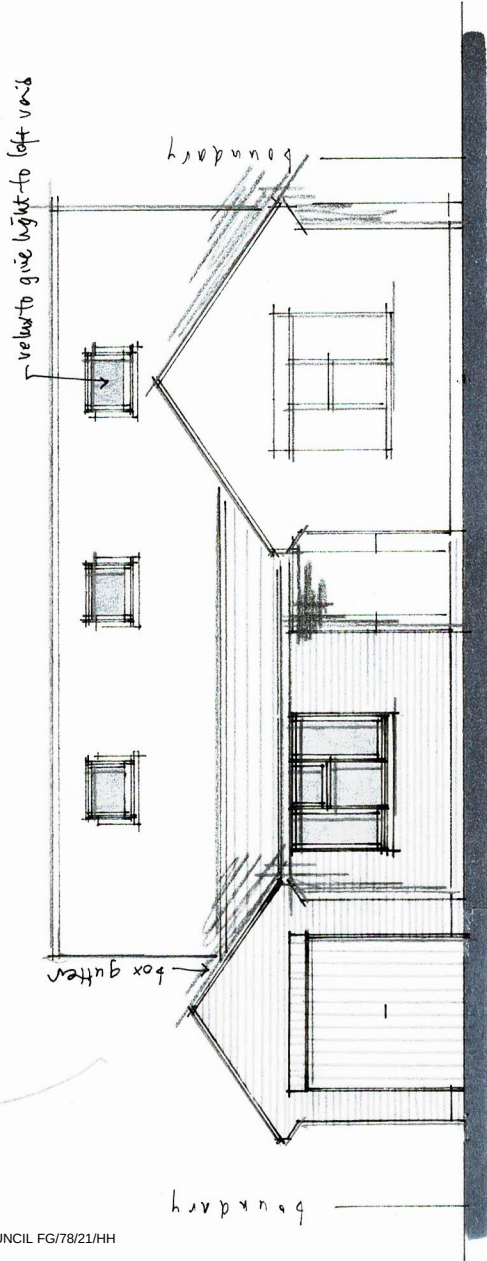


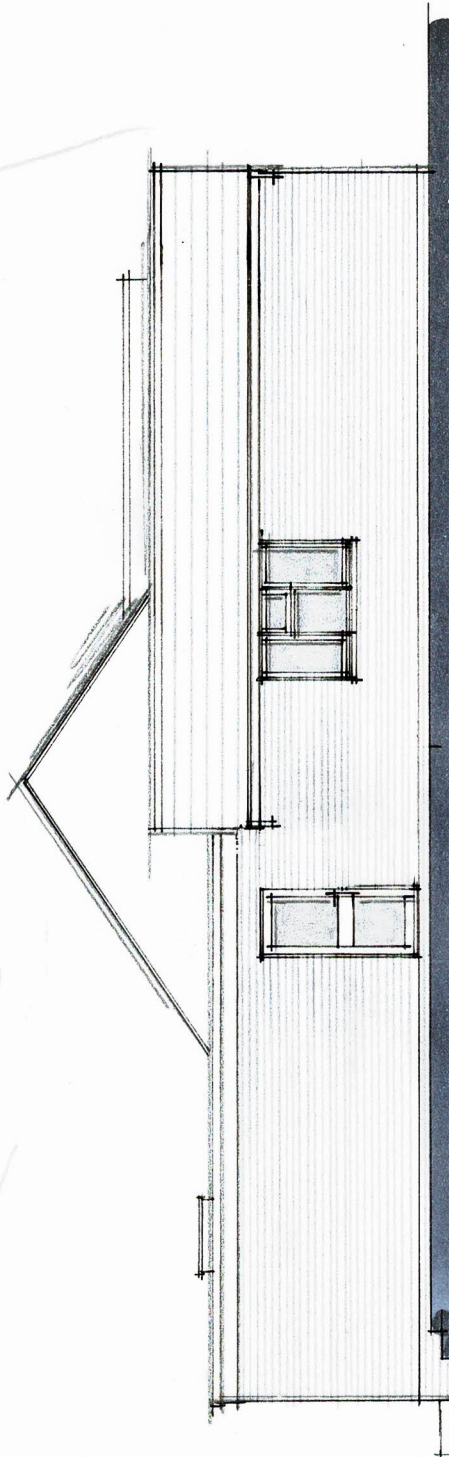

FRONT (n)

SIDE (w) ELEVATION 1:100 @ A3

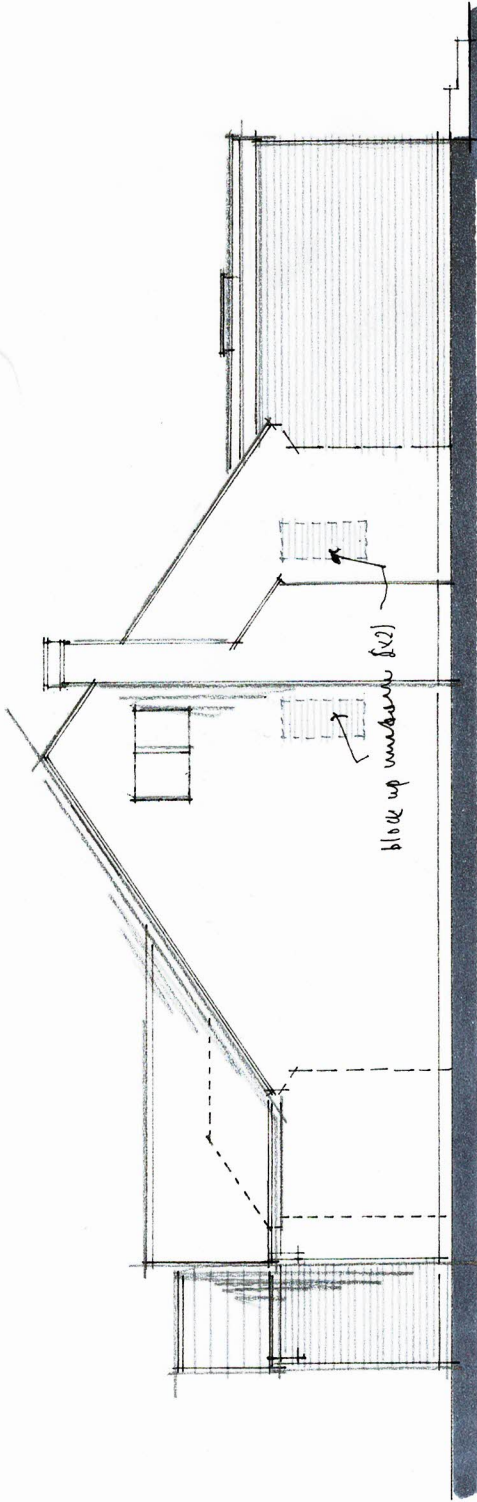

SIDE (e)



REAR (s)

Revising A: left hand omitted front ext added 12/6/21

Figured dimensions to take precedence over scaled dimensions. The contractor is to verify all dimensions on site before commencing any works.

Any discrepancies whatsoever to be brought to the attention of the client immediately.

The copyright of this drawing is reserved and the drawing must not be disclosed without authority.

Project

34 SEA LANE GARDENS, FERRING

Proposed single storey front, side (e) & rear extensions

Client

Mr & Mrs Manners

Drawing no.

FG/SLG/04

A

Scale

AS SHOWN

Date

Jan 2021

Drawn By

WG

WAYNE GANDER MCIAT
Chartered Architectural Technologist

98 Durrington Lane
WORTHING
West Sussex
BN13 2RQ

Tel/Fax 01903 694817

Email - waynegander08@gmail.com

SCHEDULE OF FINISHES

ELEVATIONS	-	face brickwork to GF extension
WINDOWS	-	white PVCu plastic or grey powdercoated aluminium double glazed
ROOF	-	plain roof tile to match existing with composite GRP to flat roof
EAVES	-	white PVCu and double glazed
R/W GOODS	-	white half round guttering with 63mm diameter downpipes

THE CONTRACTOR IS TO PROVIDE SAMPLES FOR APPROVAL BY THE CLIENT AND THE LOCAL PLANNING AUTHORITY WHERE REQUIRED.