

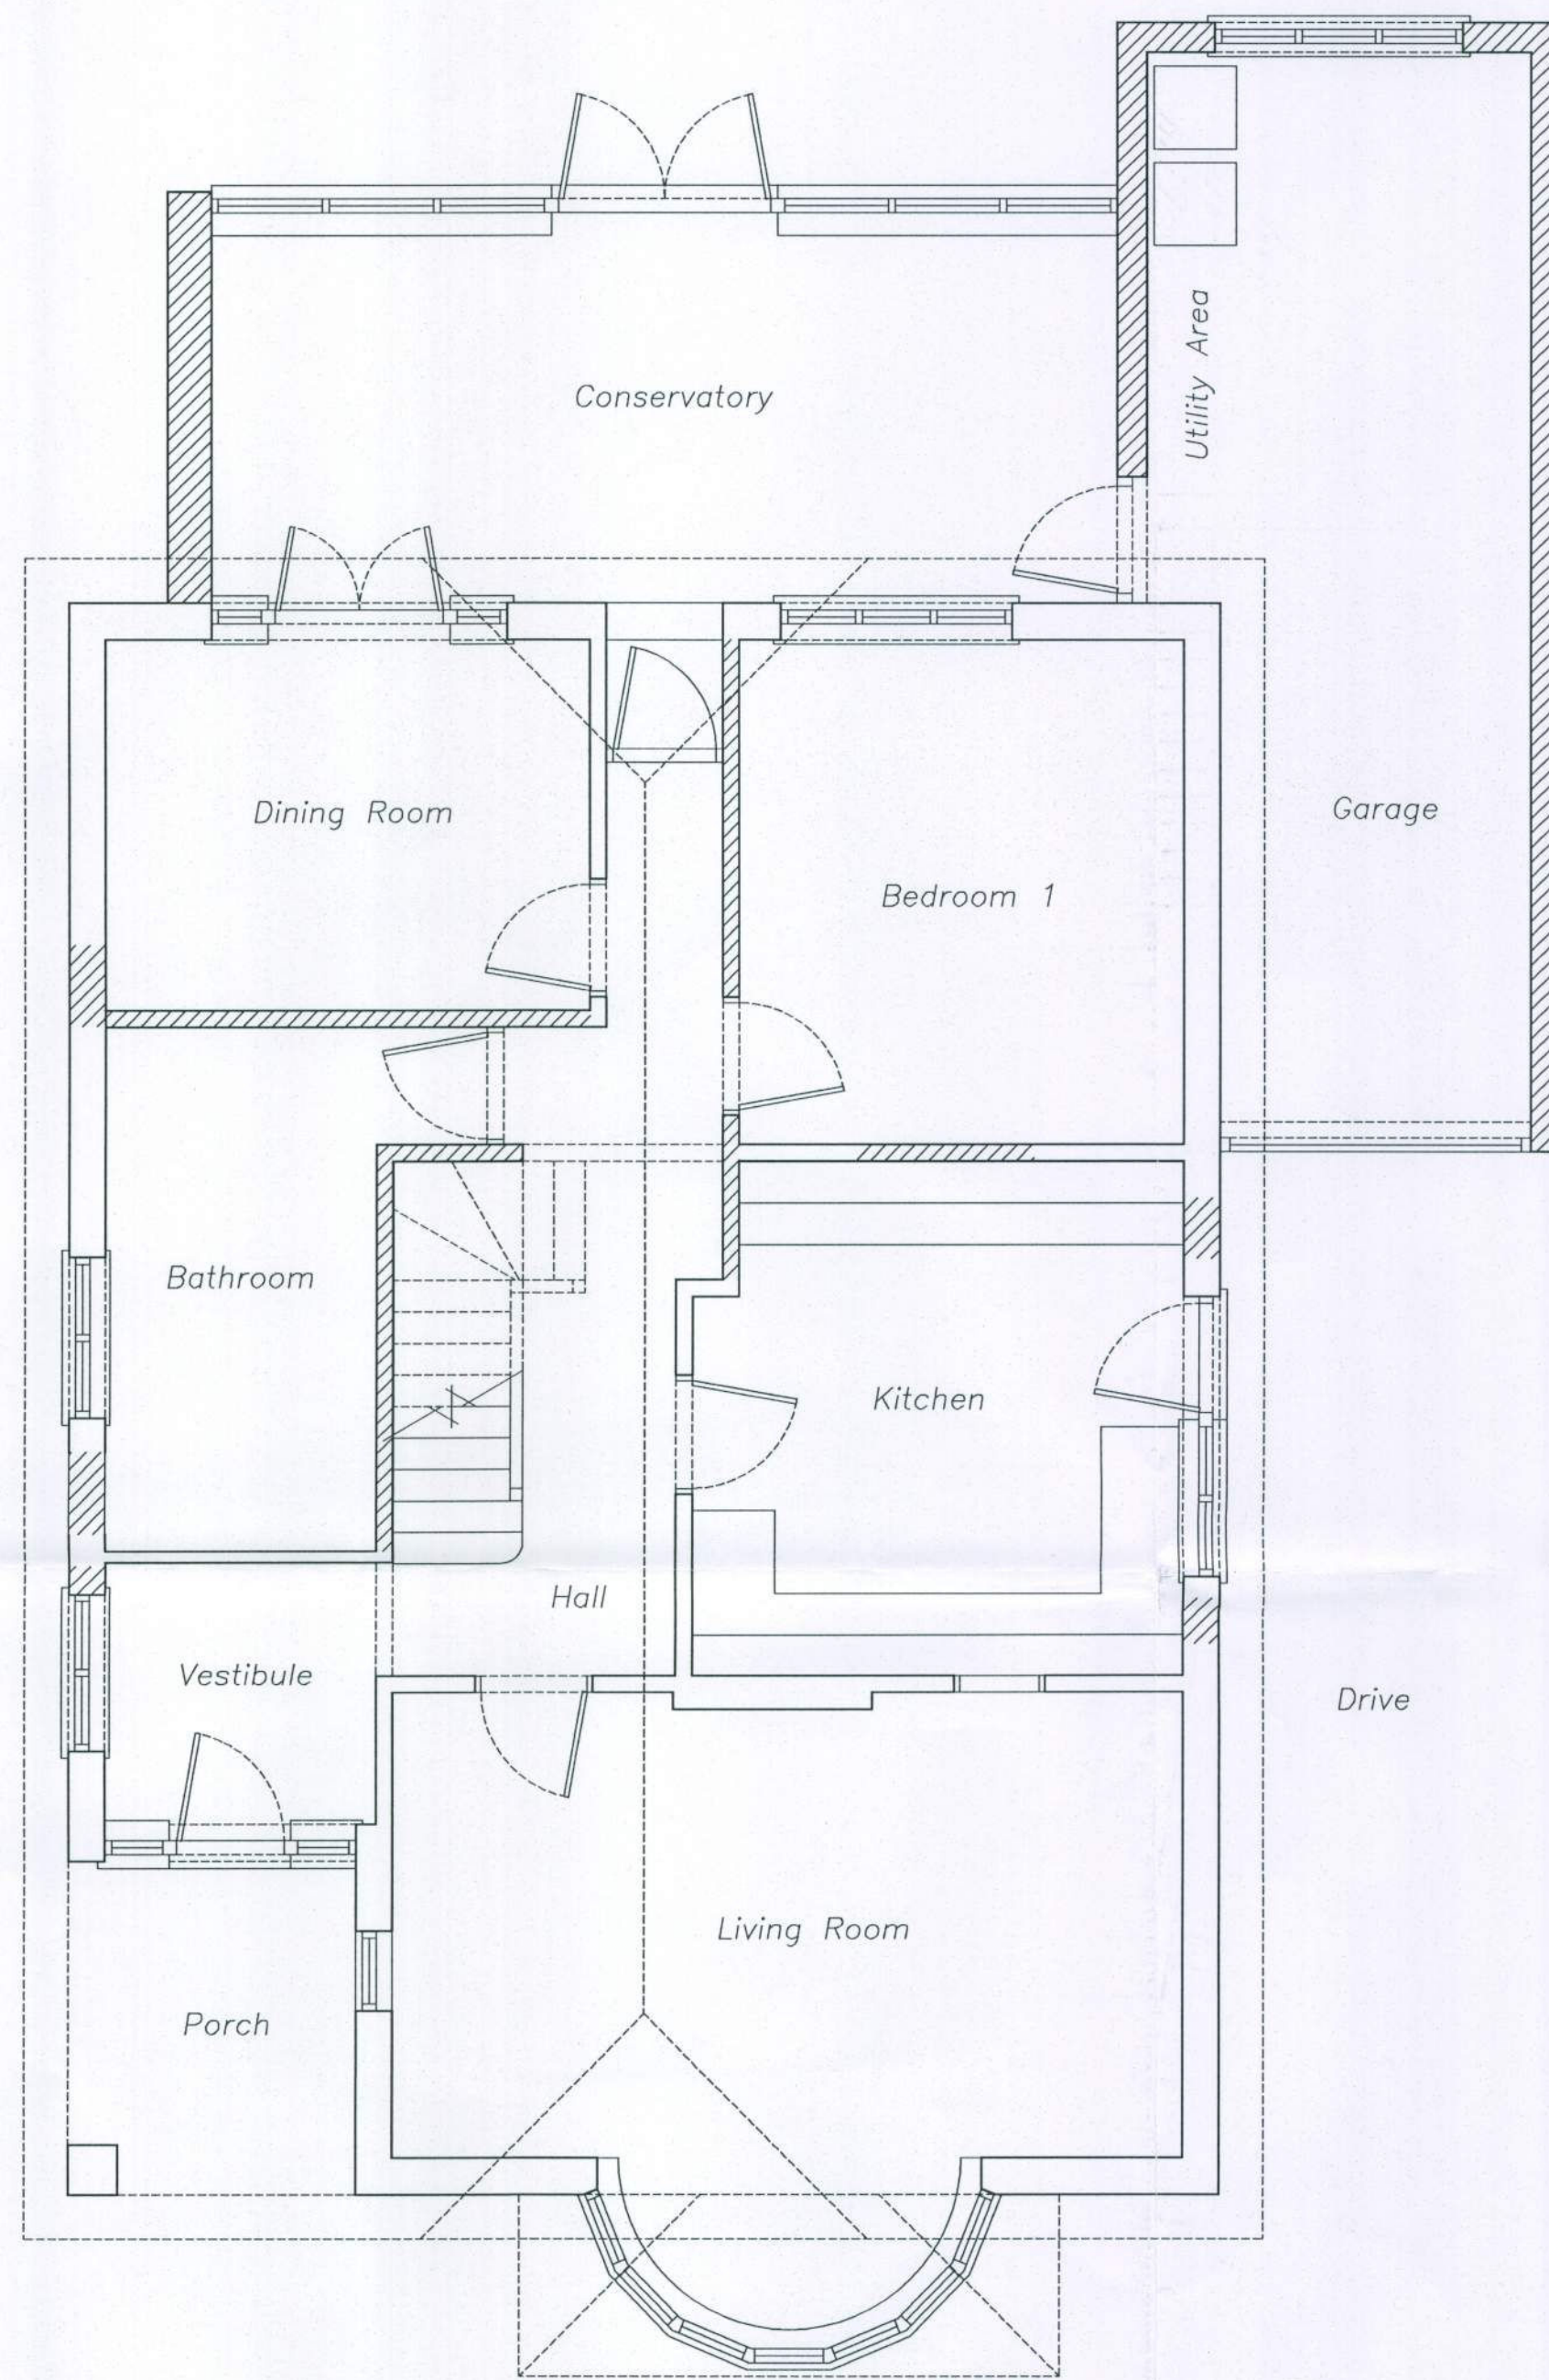




ARUN DISTRICT COUNCIL			
No.	69	79	09
Received			

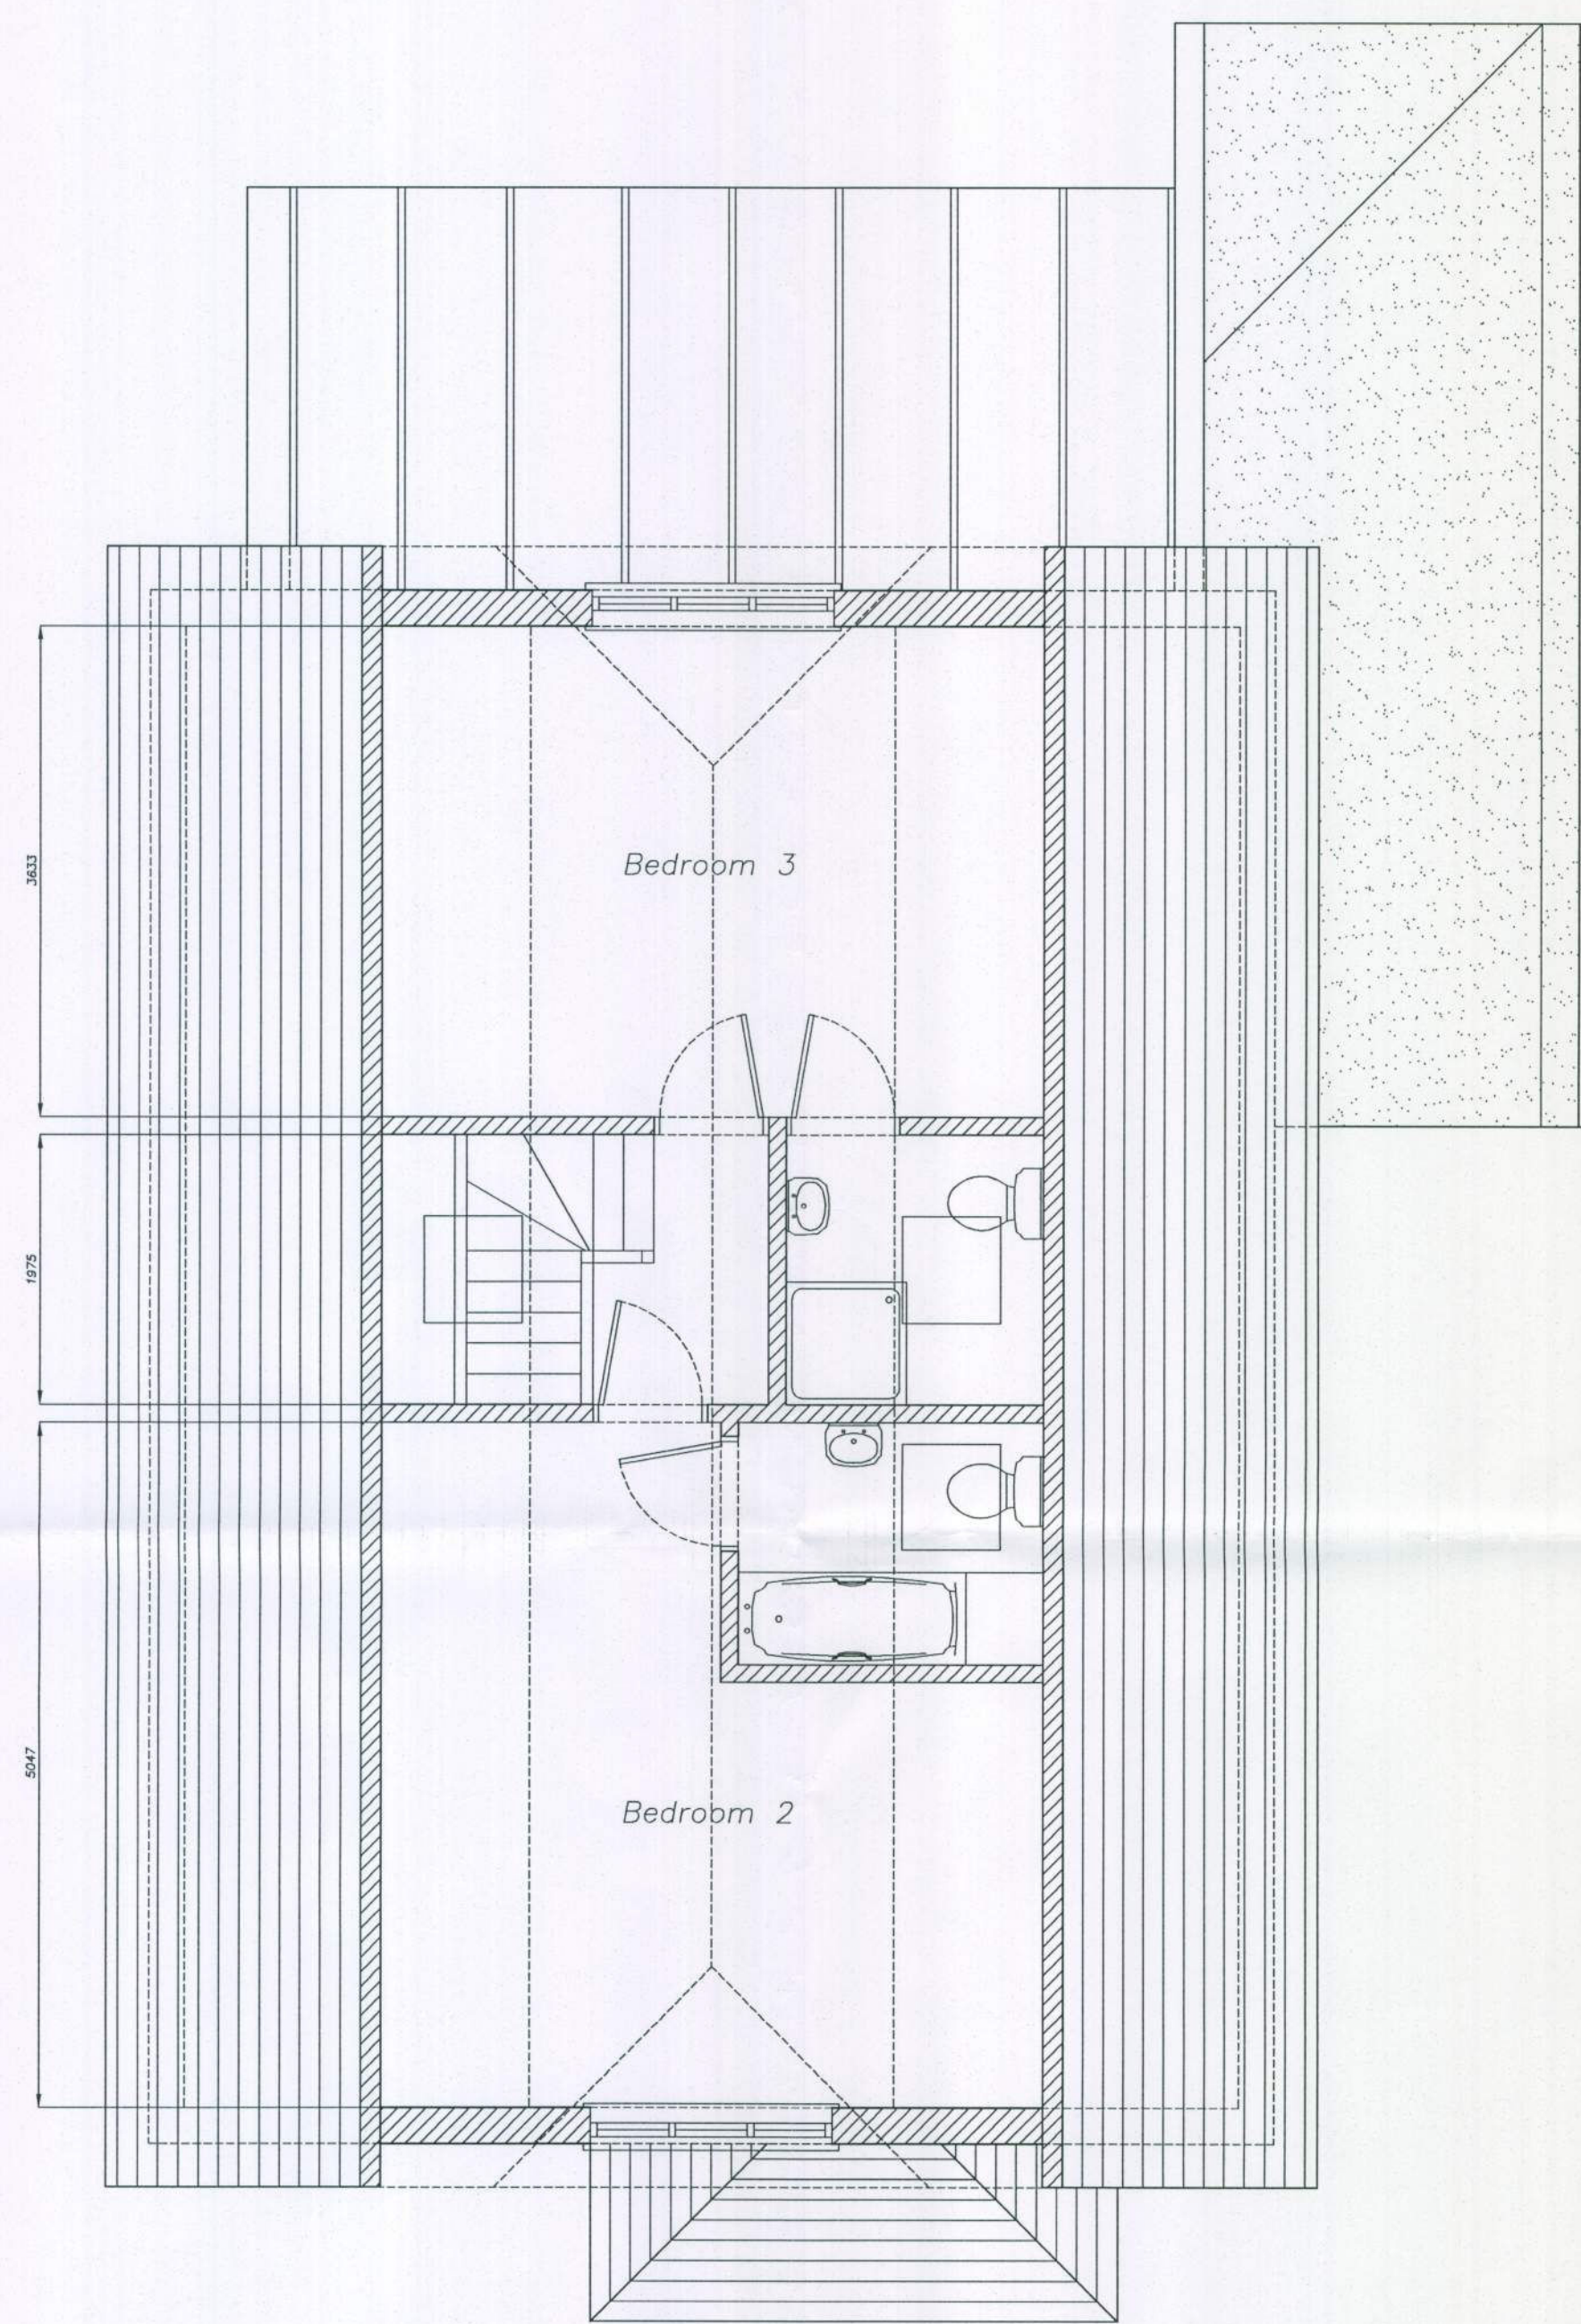


ground floor

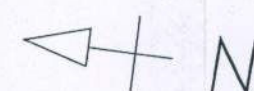

first floor

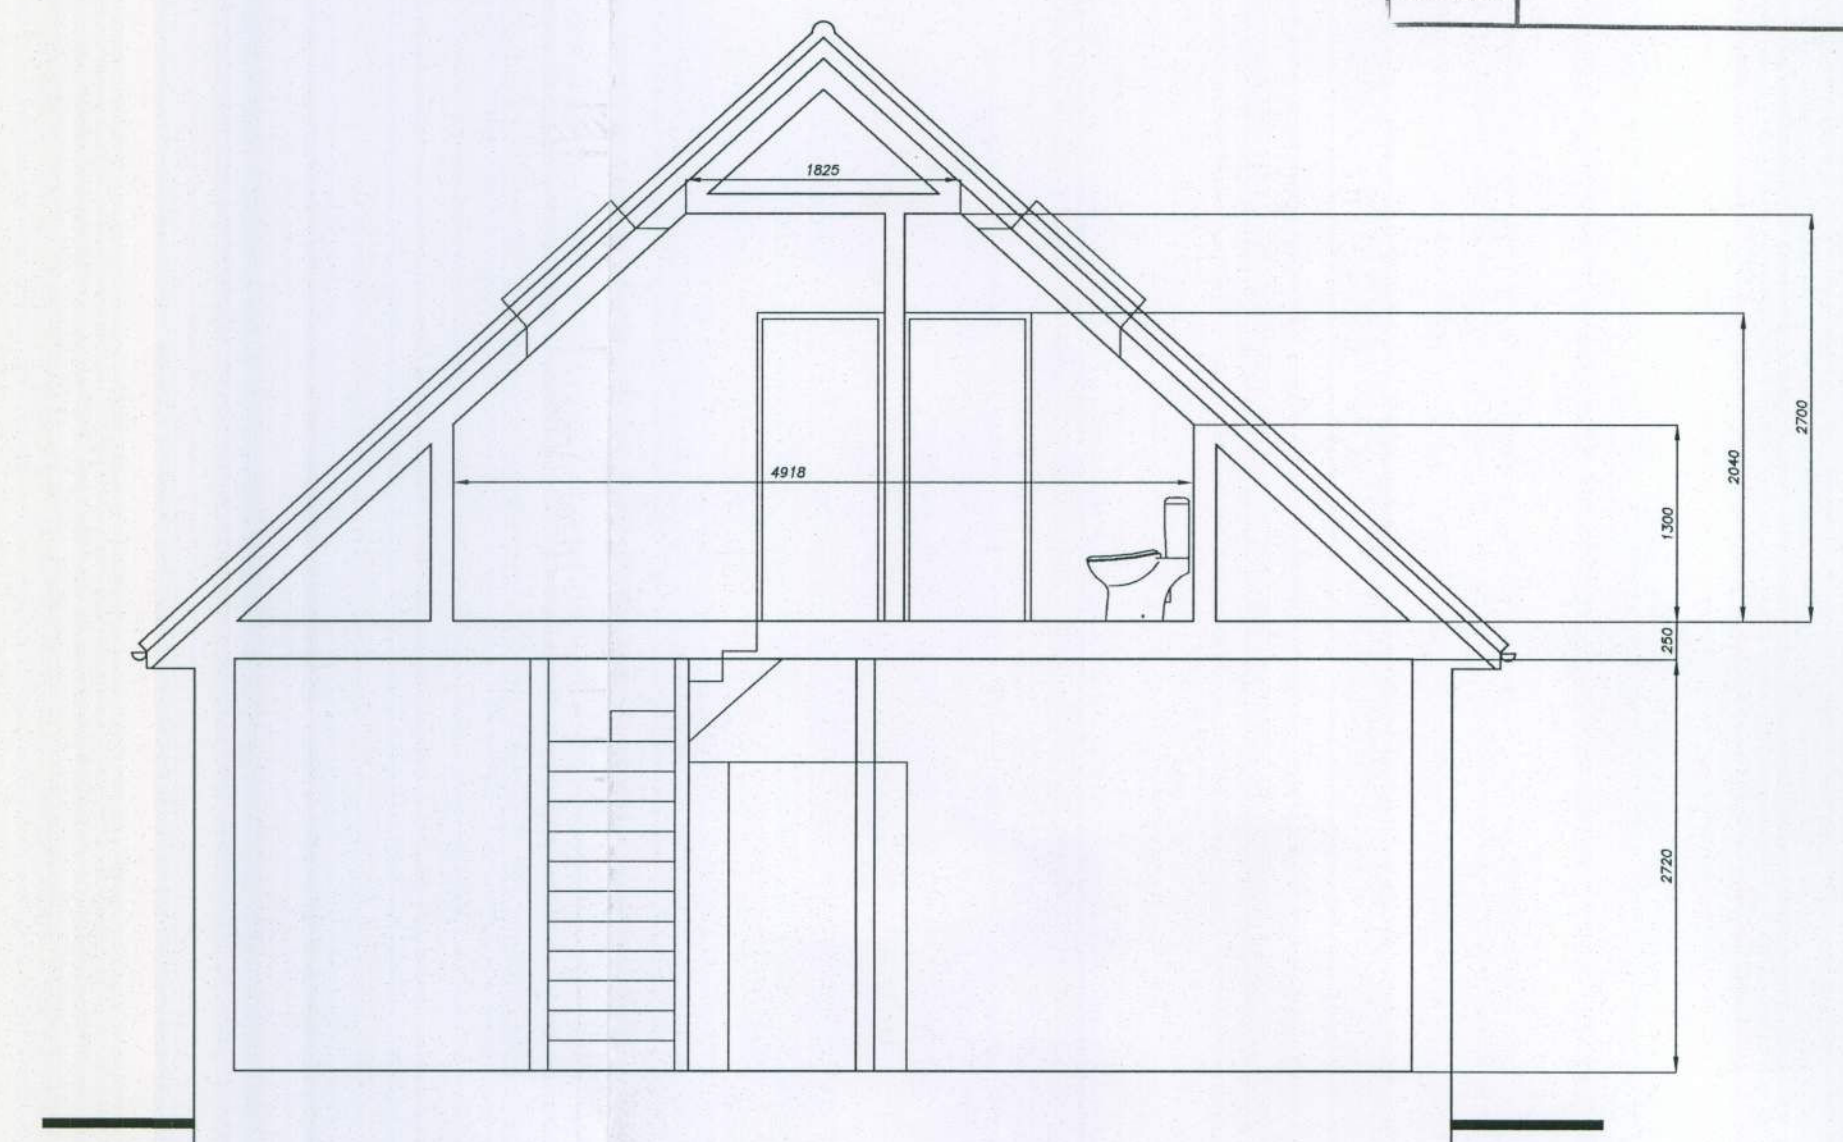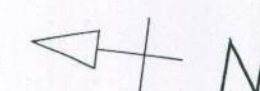

typical section

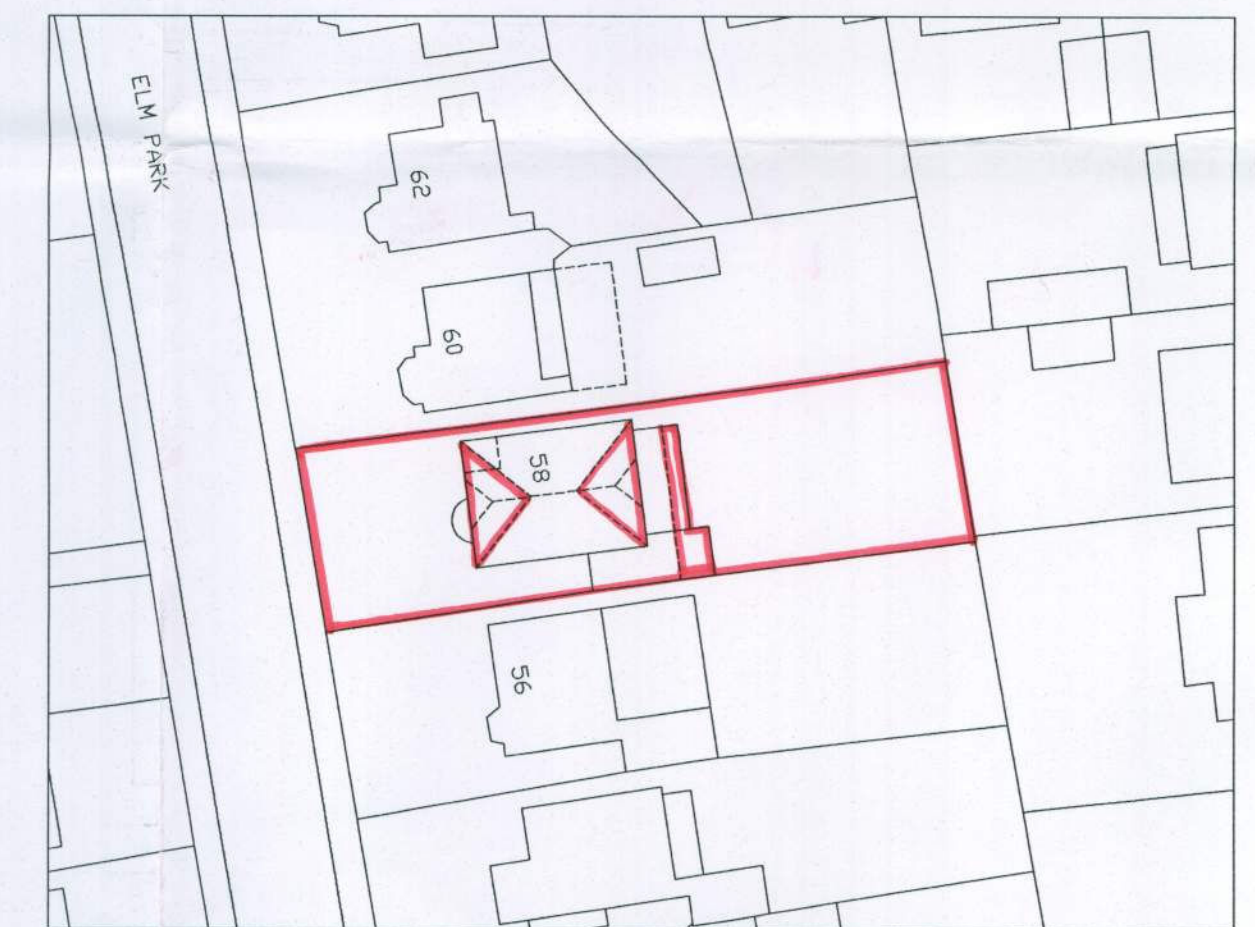

block plan



NO AMENDMENTS

Proposed Plans and Section
Scheme 3

Dwg. No. 08 / 078 / 8

Drawn by David Bennett June 2009

Doug Taylor
58 Elm Park
Ferring West Sussex

Scales:
Plans 1 : 50
Sections 1 : 50
Elevations 1 : 50
Block Plan 1 : 500
Location Plan

djbld

7 Offington Lane,
Worthing,
West Sussex.
BN14 9RY

Telephone 01903 690060
Mobile 07940 559110
office@djbld.co.uk
www.djbld.co.uk

