

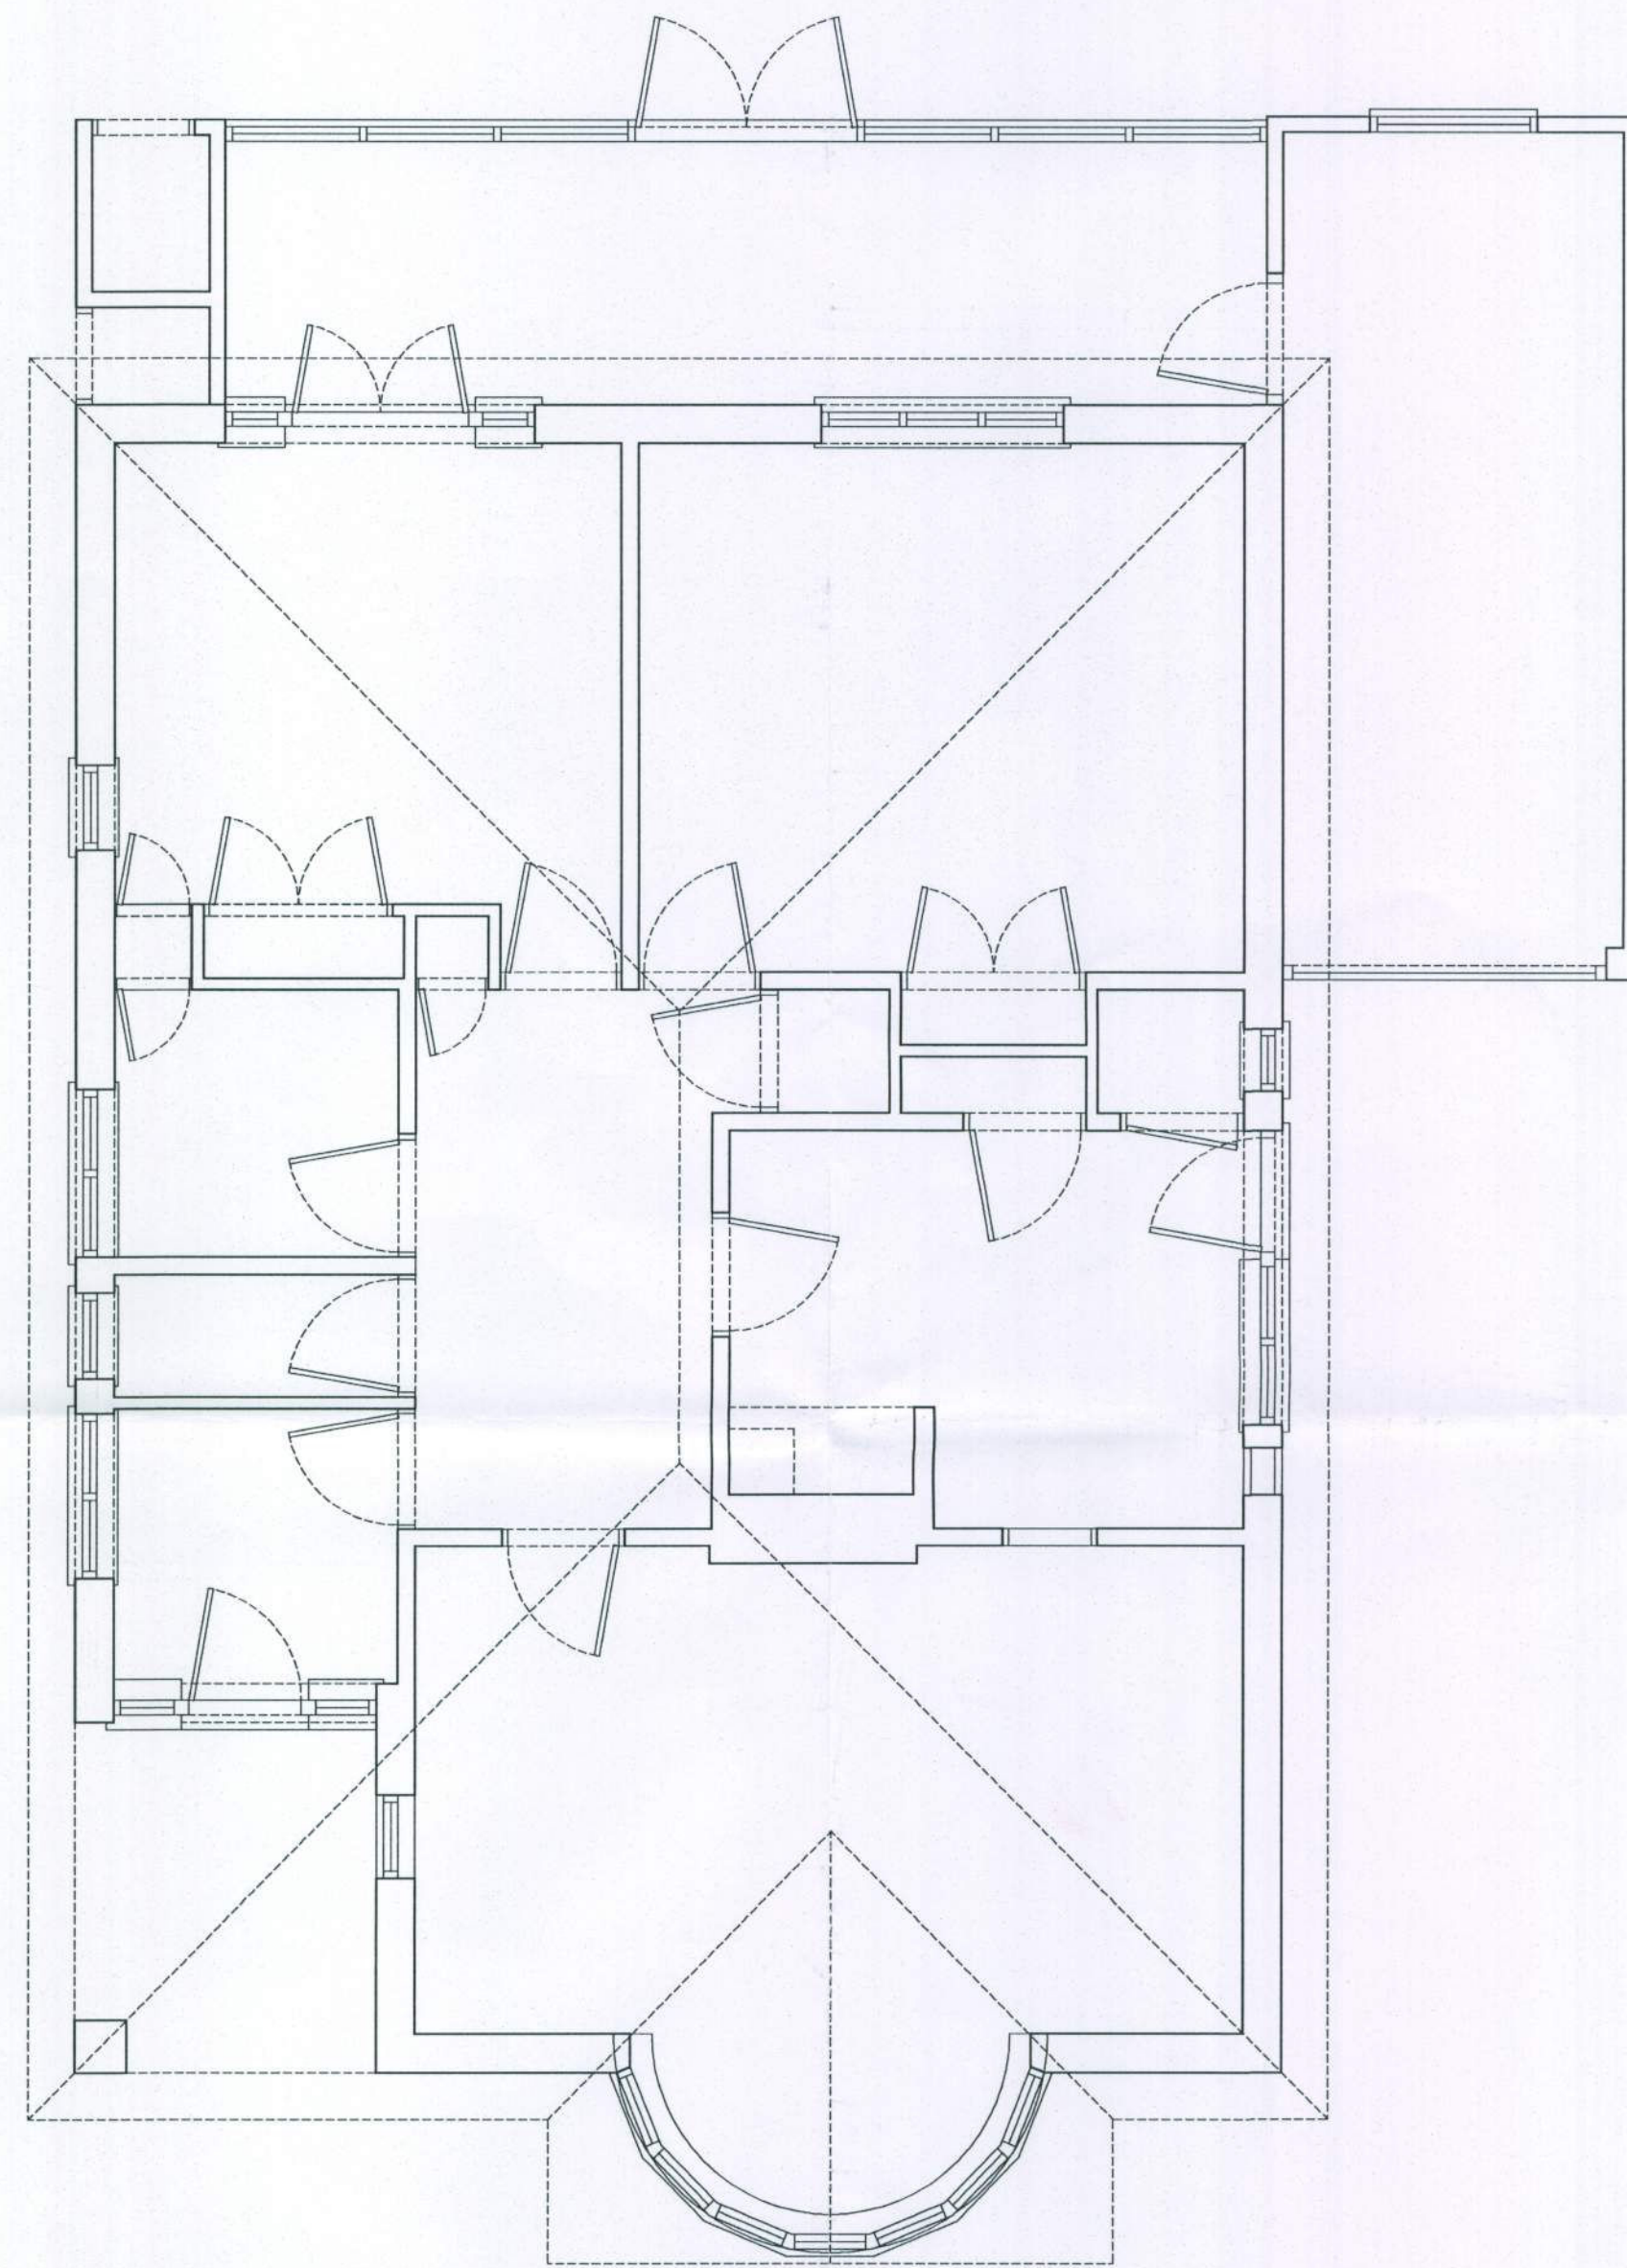



ARUN DISTRICT COUNCIL			
No.	19	79	09
Received			

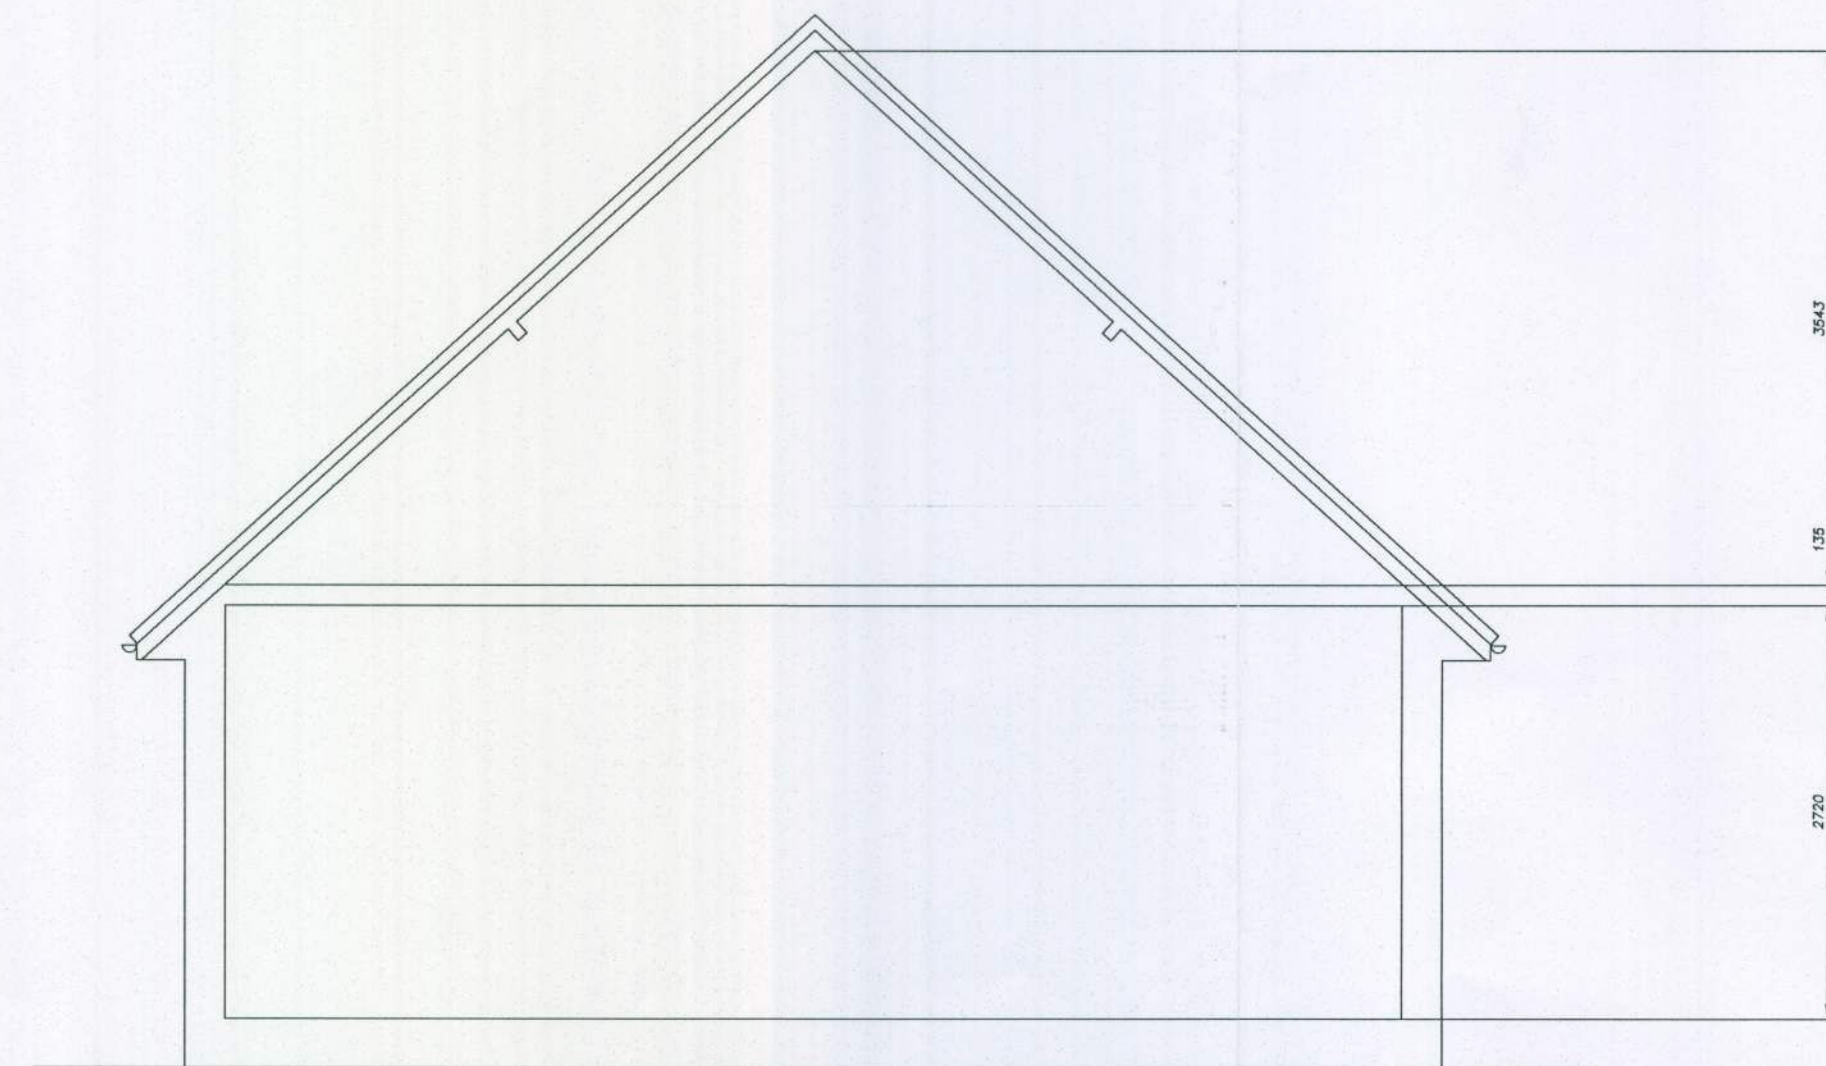


ground floor

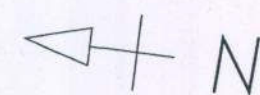

typical section

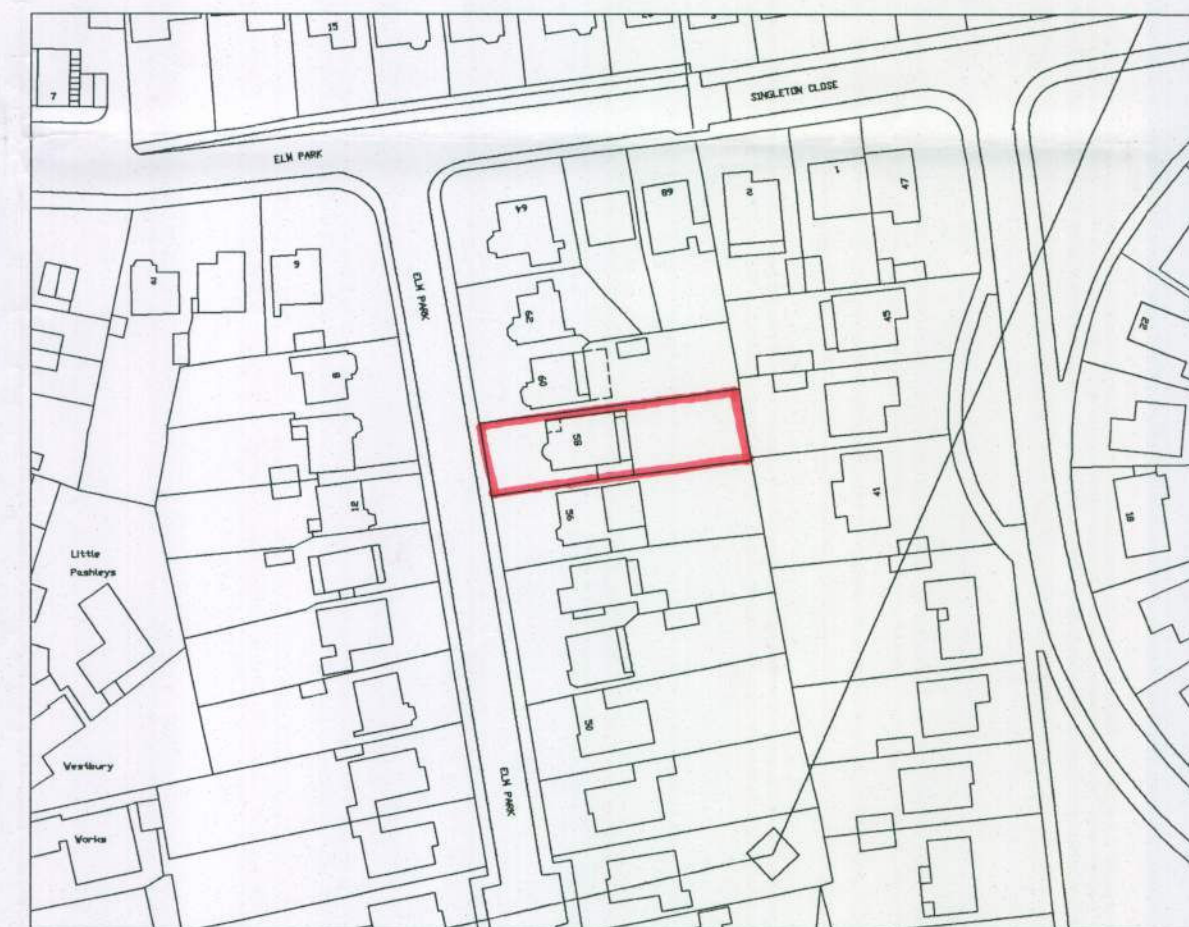

location plan

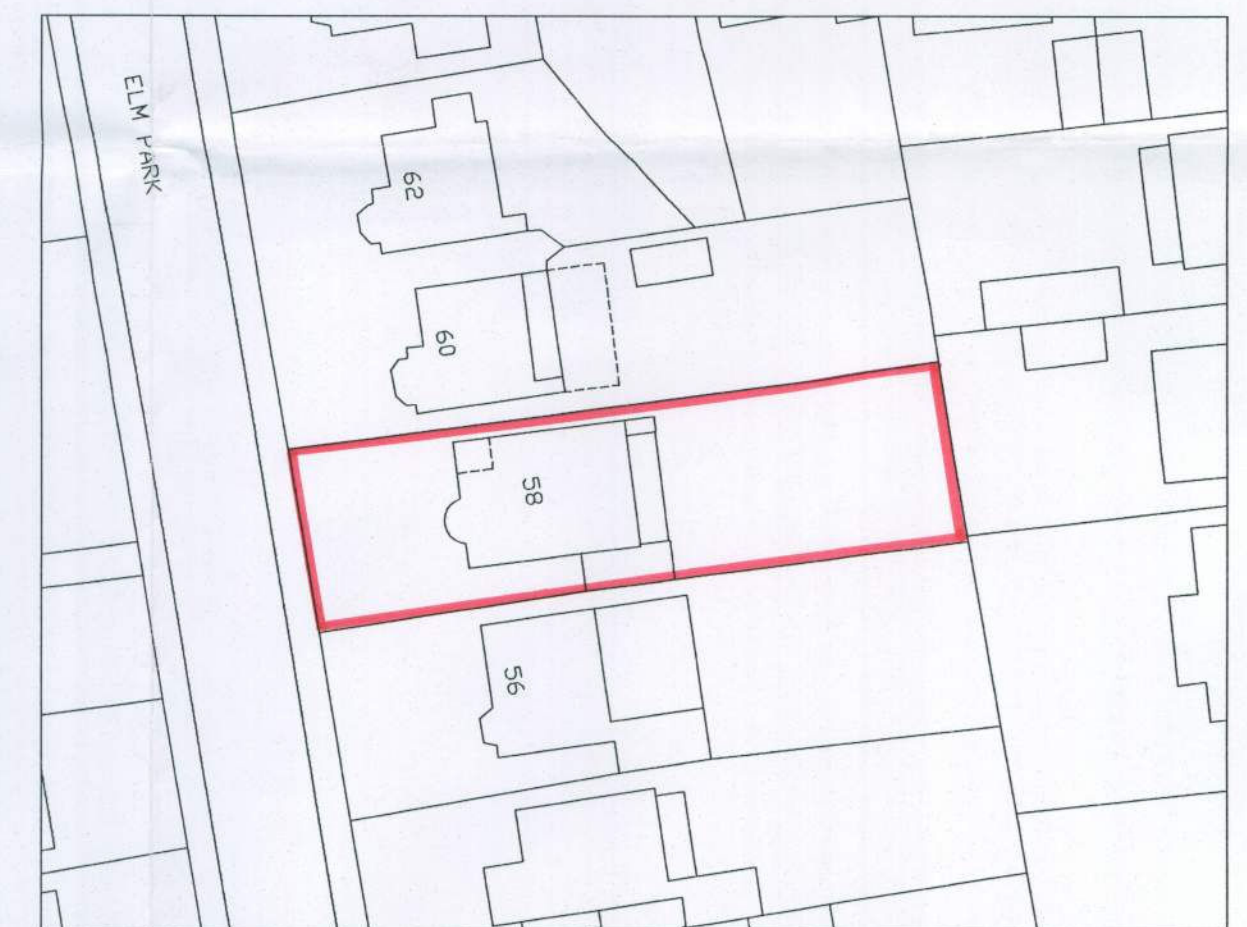

block plan



A: MINOR AMENDMENTS 06-02-2009

Existing Plans and Section

Dwg. No. 08 / 078 / 1a

Drawn by David Bennett January 2009

Doug Taylor
58 Elm Park
Ferring West Sussex

Scales:
Plans 1 : 50
Sections 1 : 50
Elevations 1 : 500
Block Plan 1 : 500
Location Plan 1 : 1250

djbld

7 Offington Lane,
Worthing,
West Sussex.
BN14 9RY

Telephone 01903 690060
Mobile 07940 559110
office@djbld.co.uk
www.djbld.co.uk

